



Proposed Site Section D-D

1:100

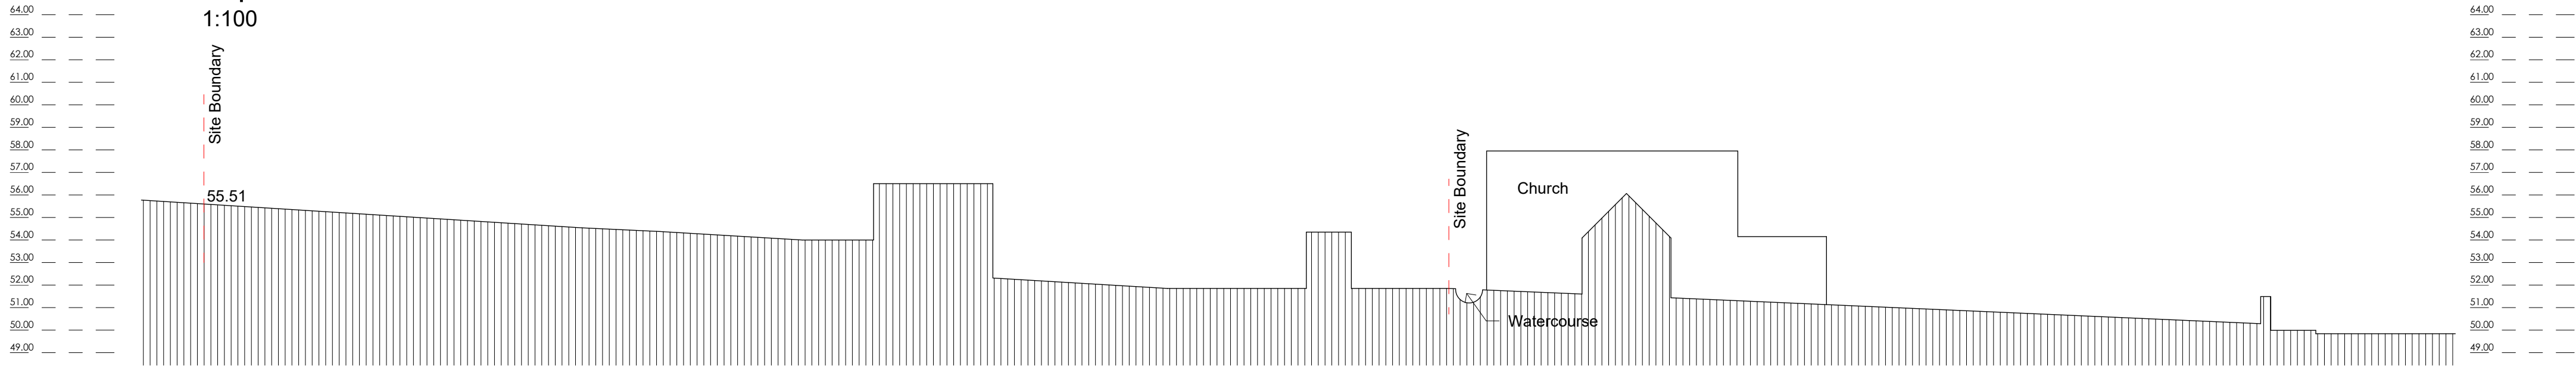


Existing Site Section D-D

1:100

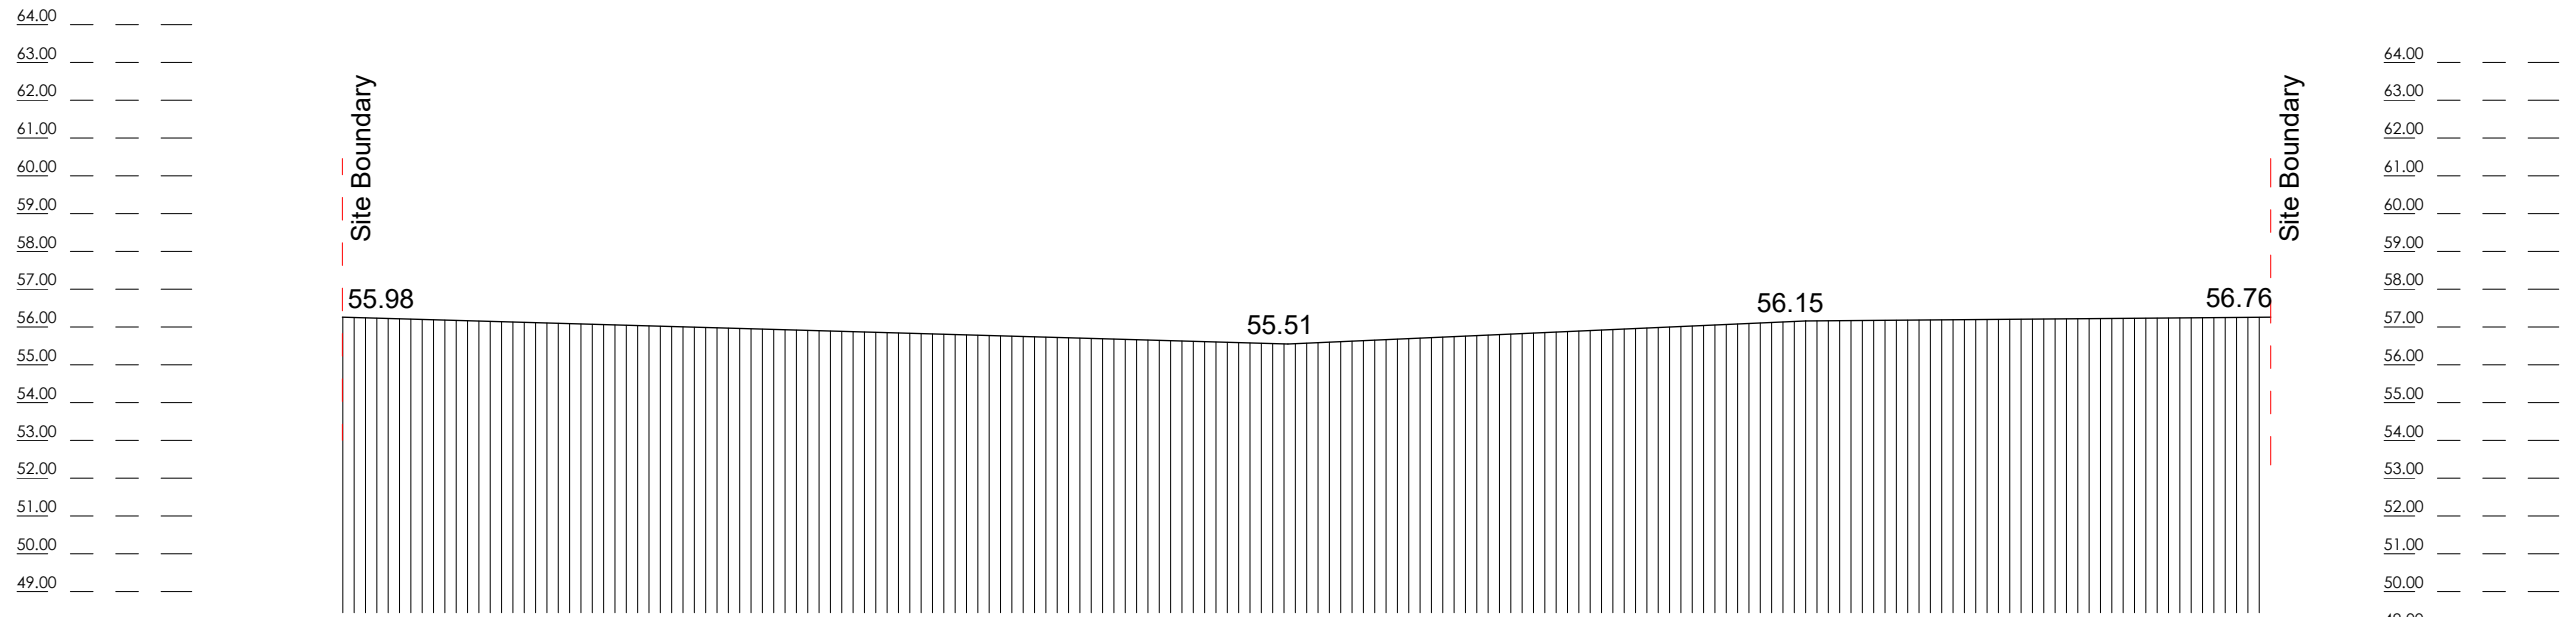


Proposed Site Section E-E

1:100

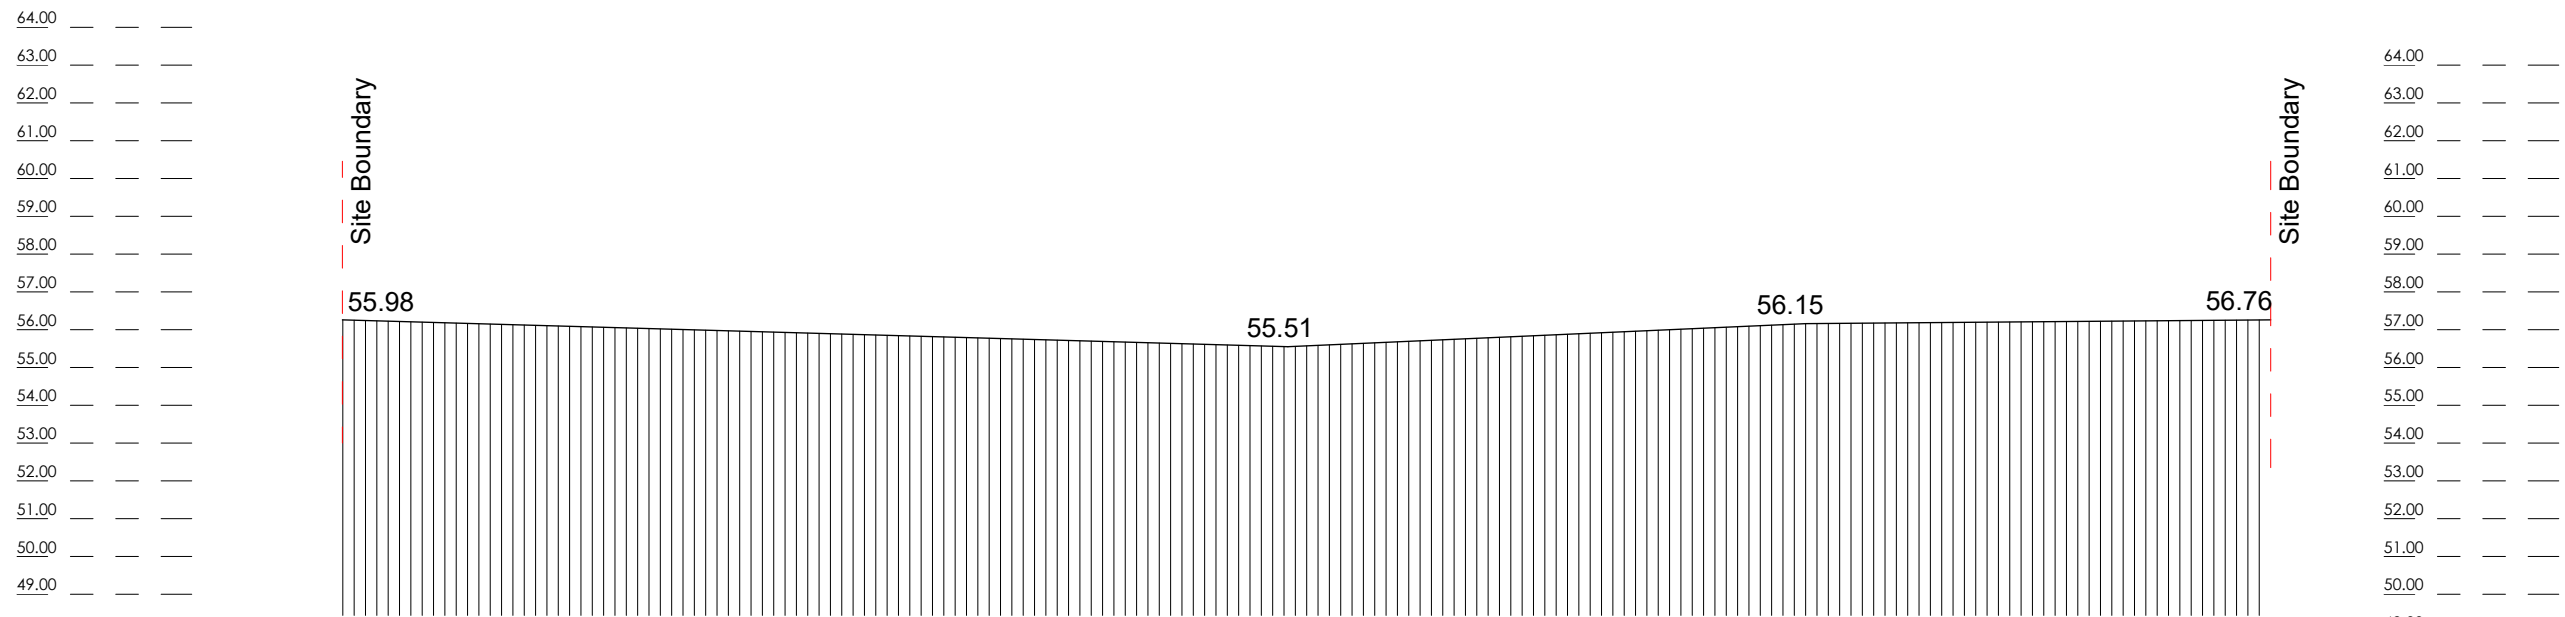


Existing Site Section E-E

1:100

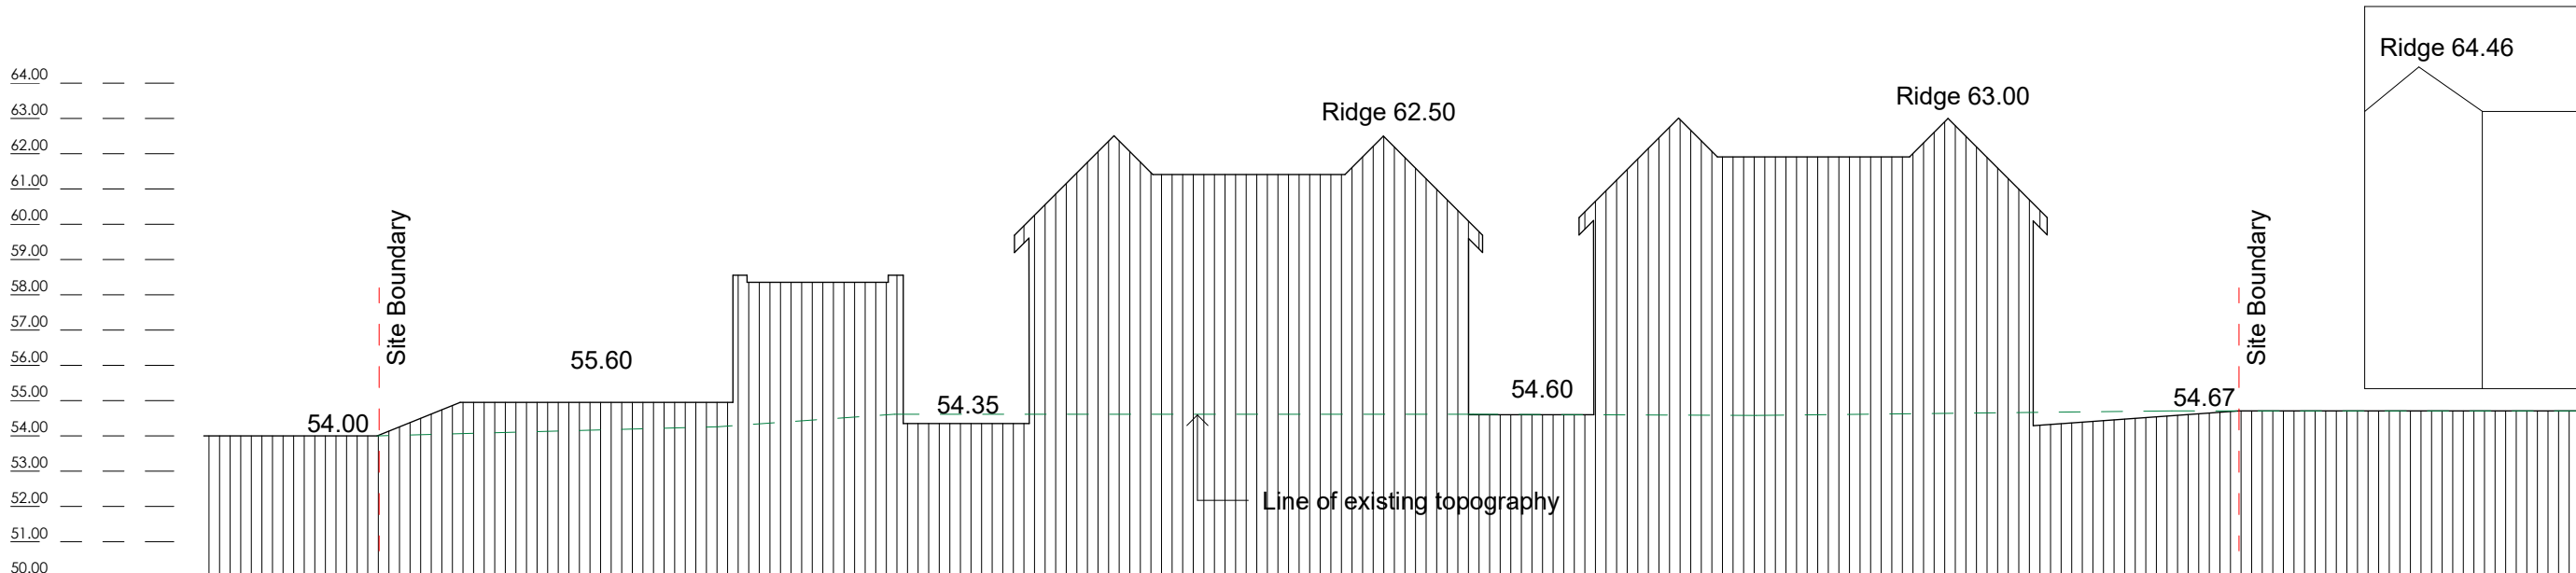

Proposed Site Section F-F

1:100

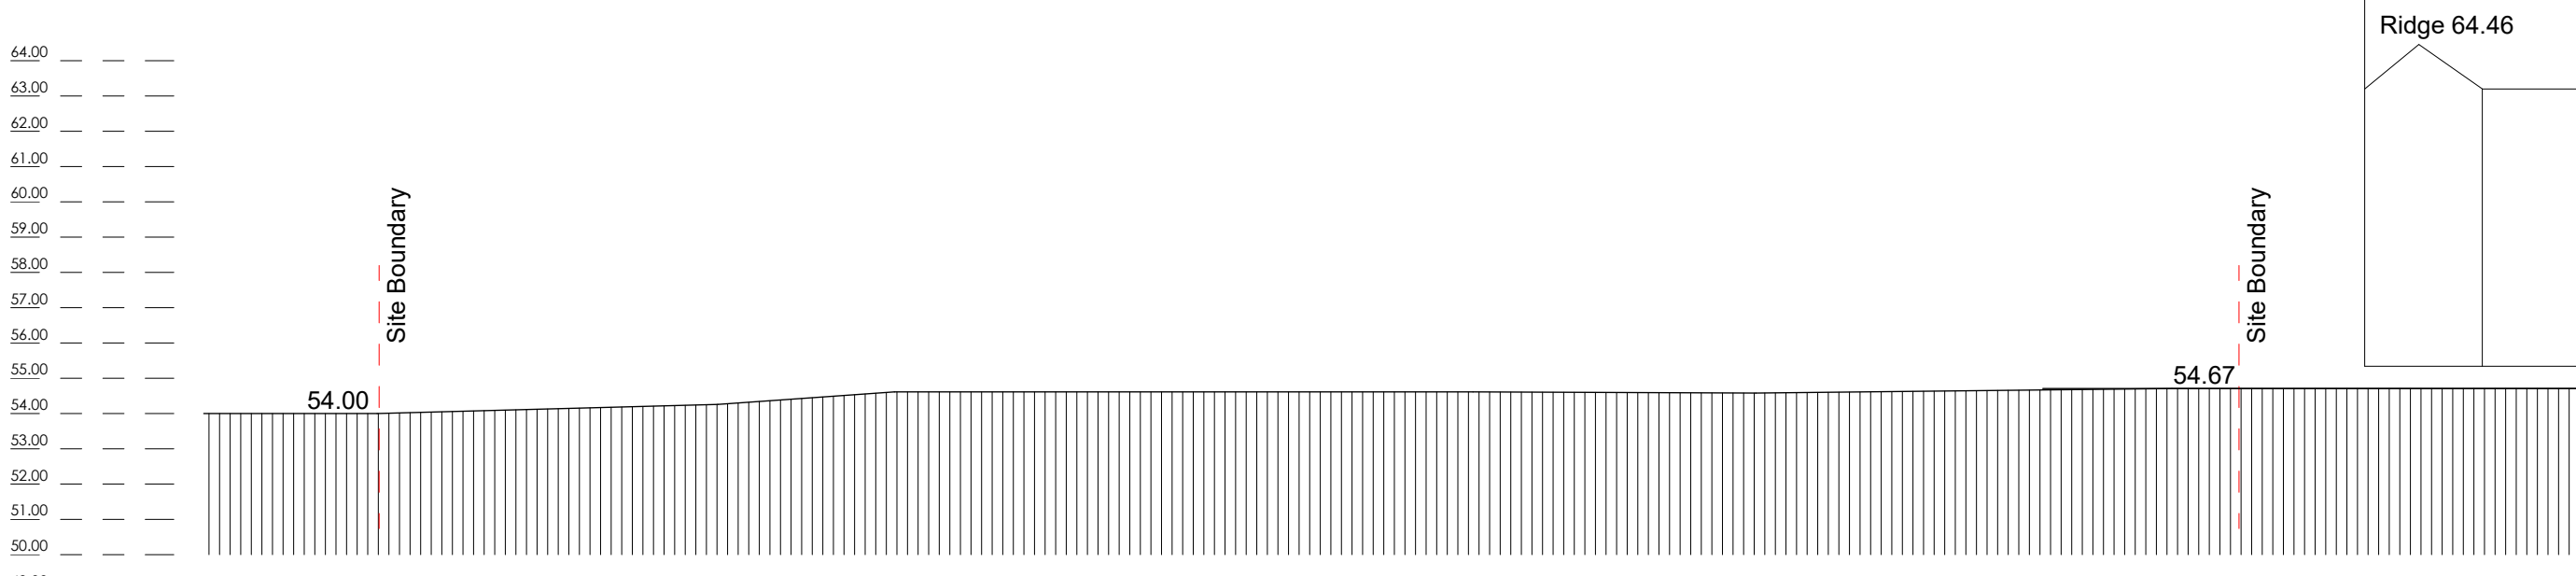

Existing Site Section F-F

1:100