


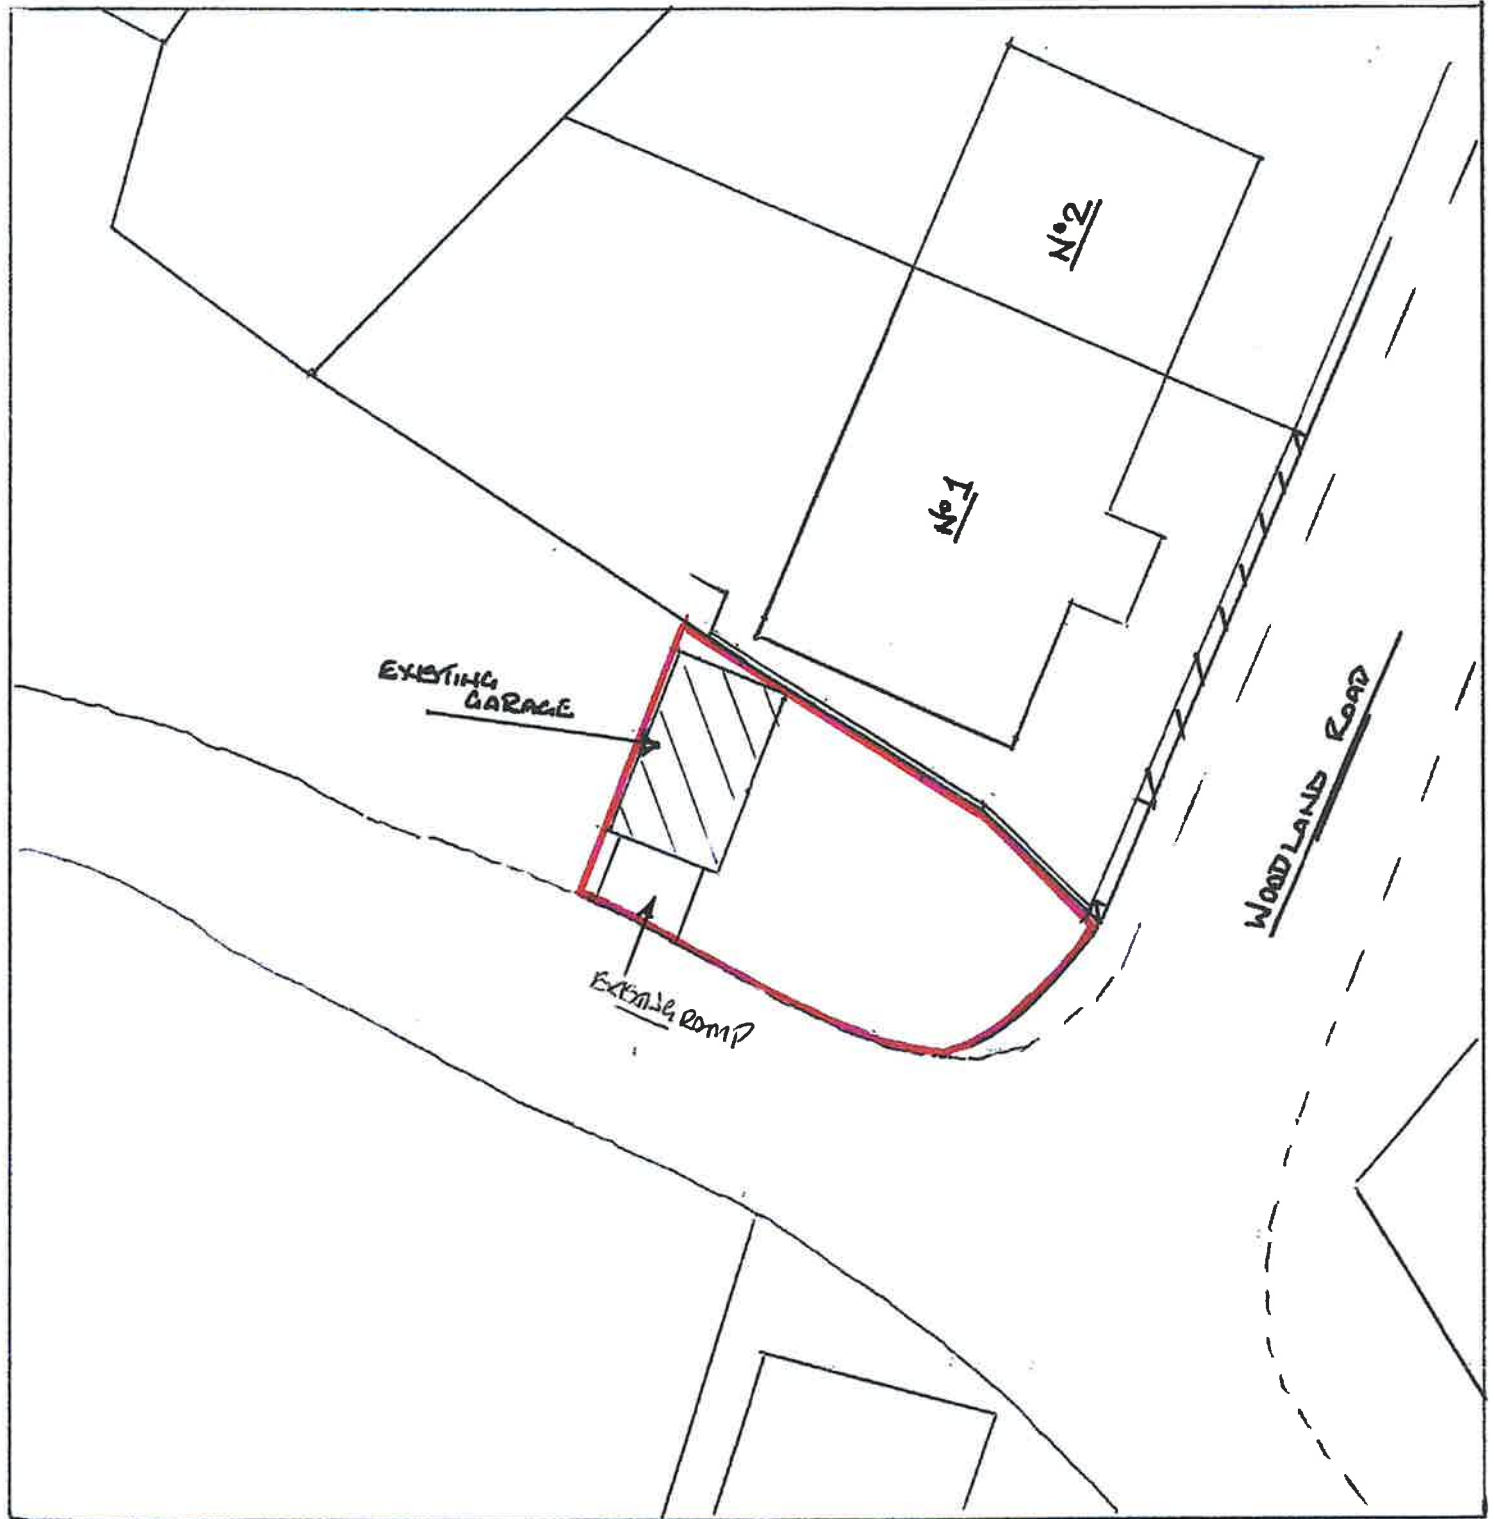

1:200 @ A4

10m

Ref: Proposed Double Garage
Plot @ Woodland Road

Glyncorrwg

SA13 3BS

