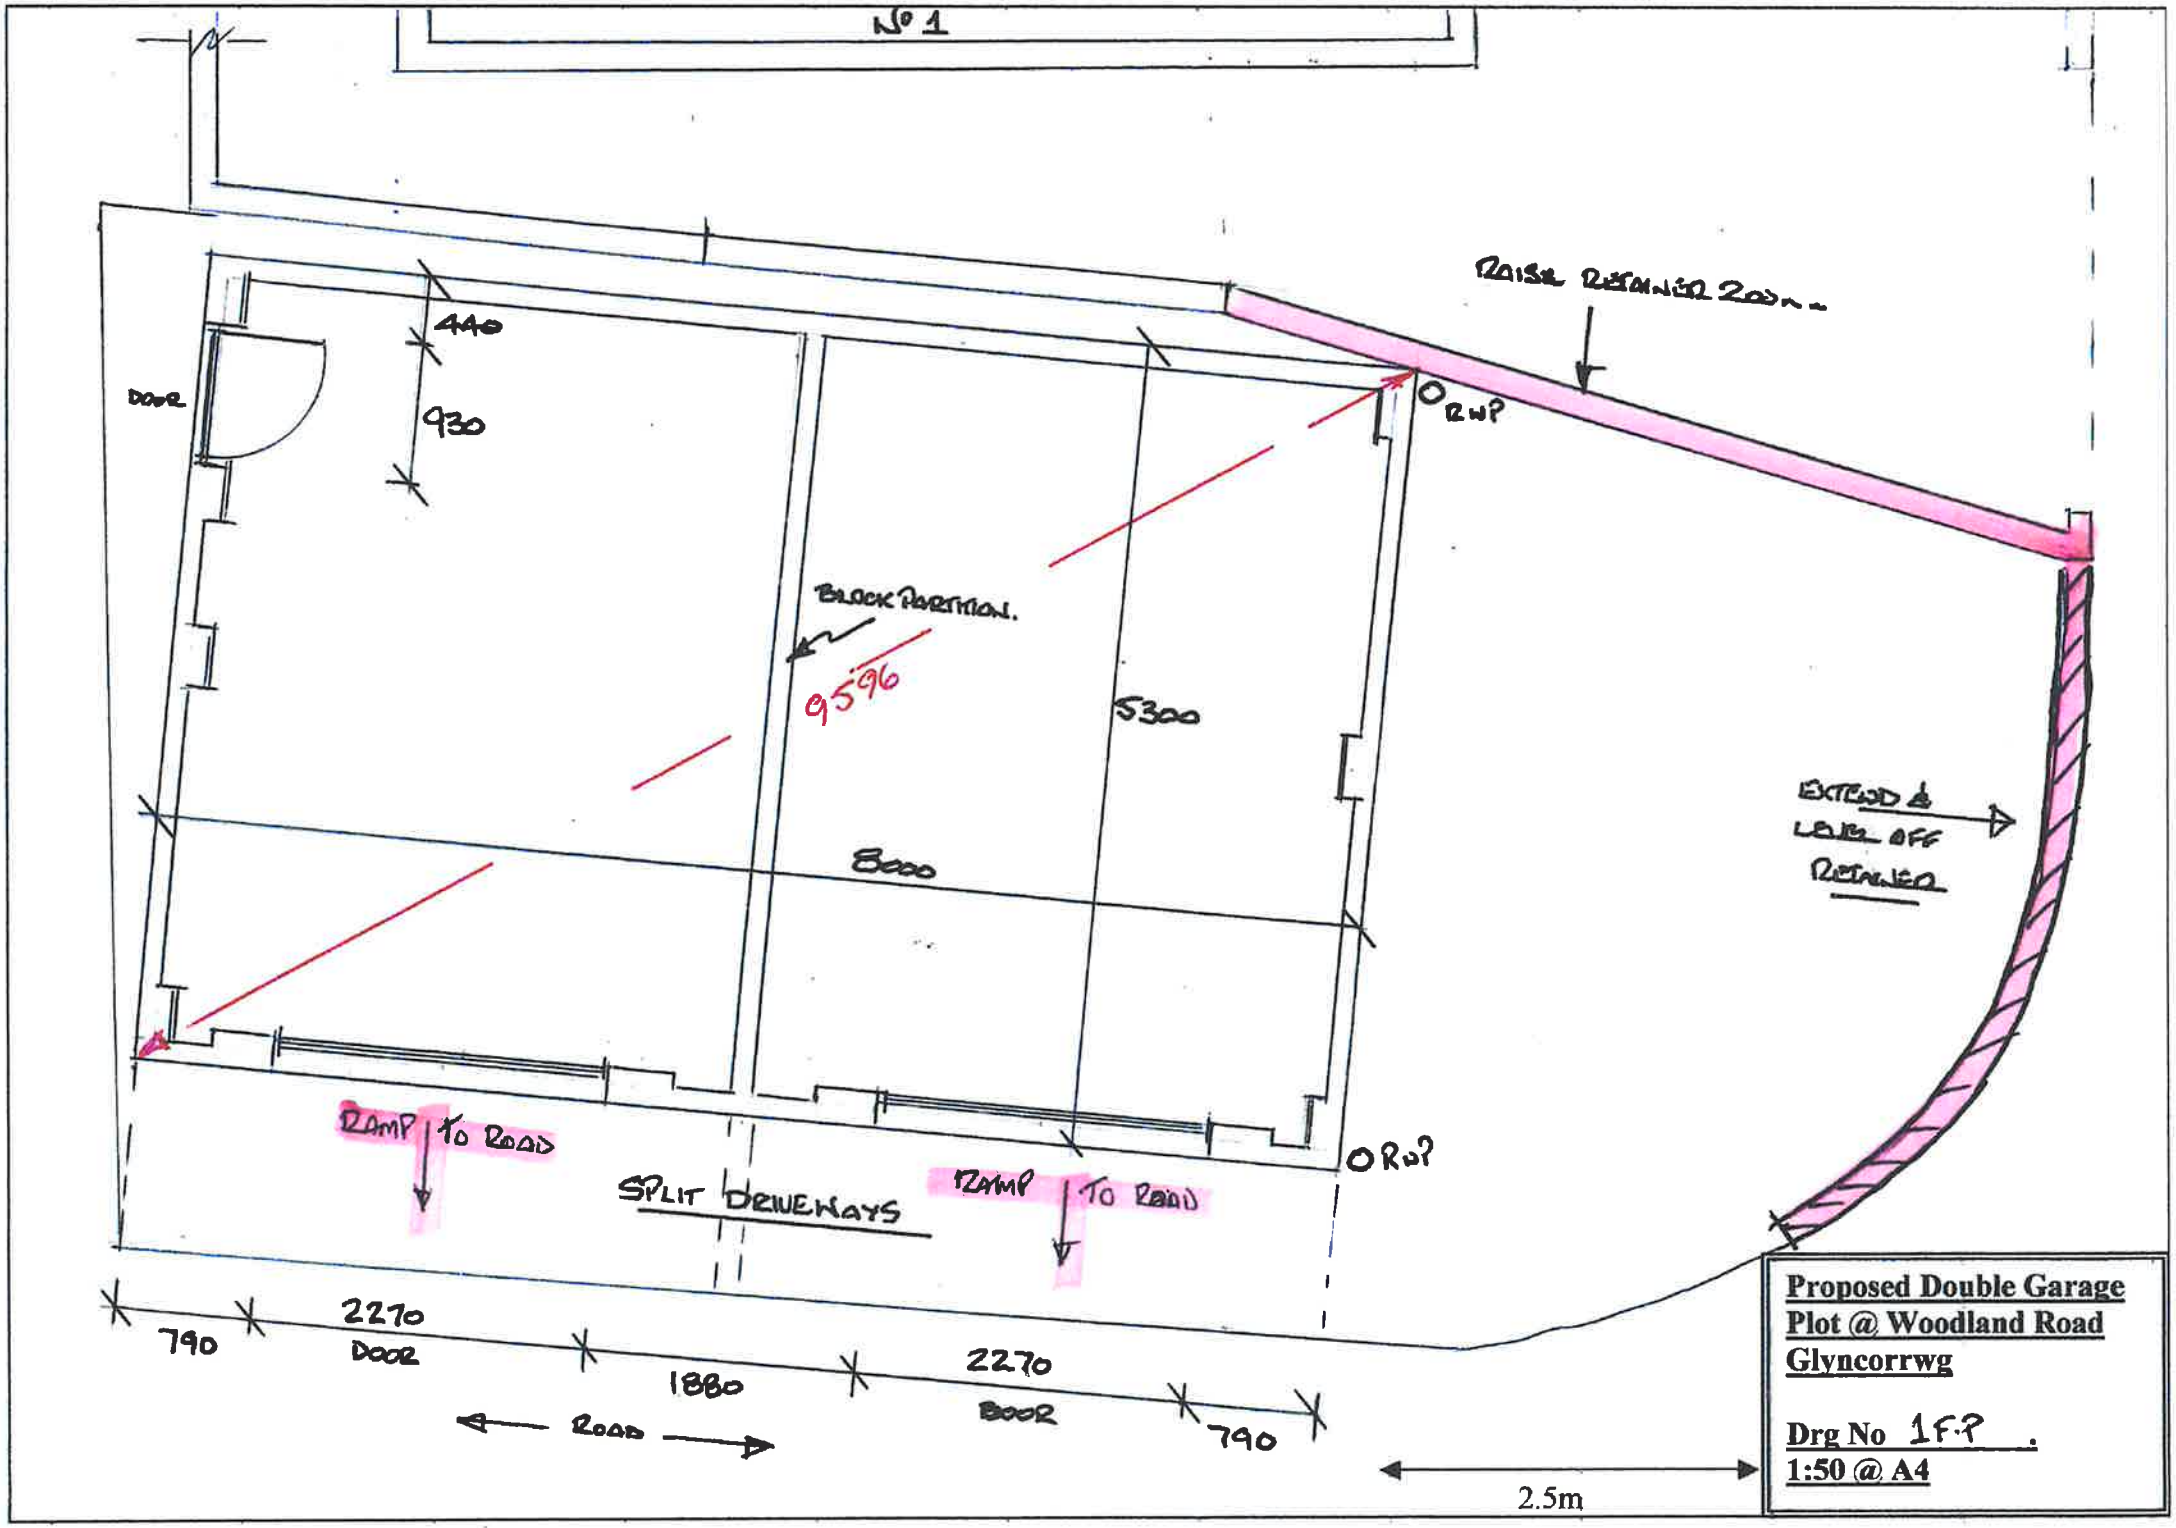
No 1
RAISE RETAINER 200mm
440
930
DOOR
ORW?
BLOCK PARTITION.
9596
5300
8000
EXTEND & LEVEL OFF RETAINER
RAMP TO ROAD
SPLIT DRIVEWAYS
RAMP TO ROAD
ORW?
790
2270
DOOR
1880
2270
DOOR
790
ROAD
2.5m
Proposed Double Garage
Plot @ Woodland Road
Glyncorrwg
Drg No 1F?
1:50 @ A4