



VIEWS FROM ROAD AT END (FRONT)

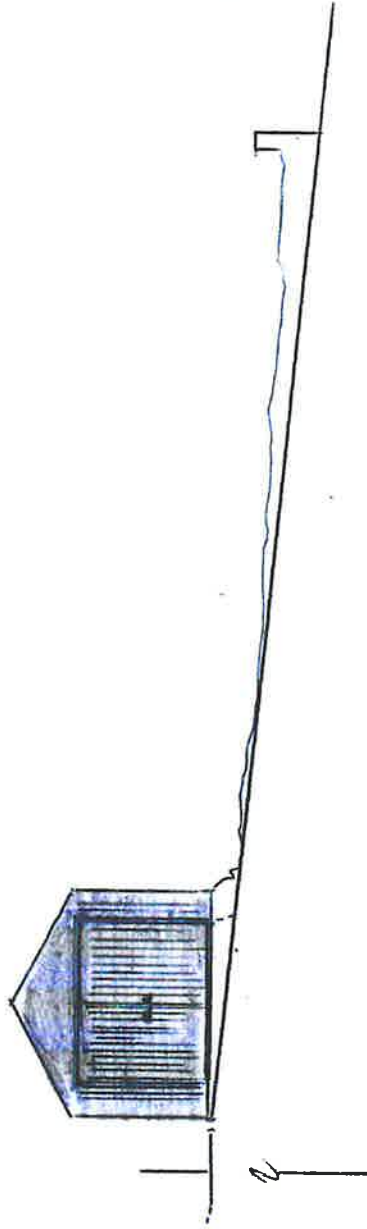


VIEWS FROM ROAD

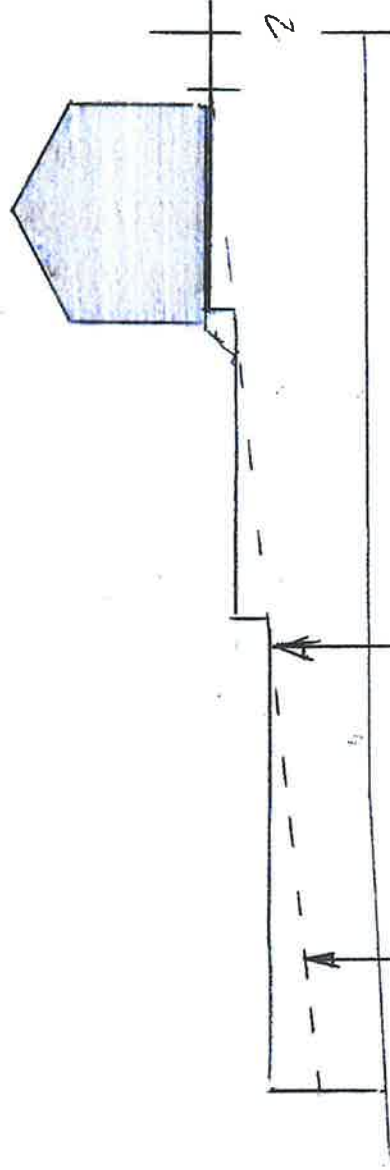


DETACHED OF
Nº 1 WOODLAND ROAD

ROAD / GROUND LINE

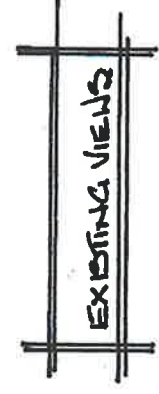


EXISTING VIEWS

VIEWS FROM WOODLAND ROAD
(RIGHT SIDE)

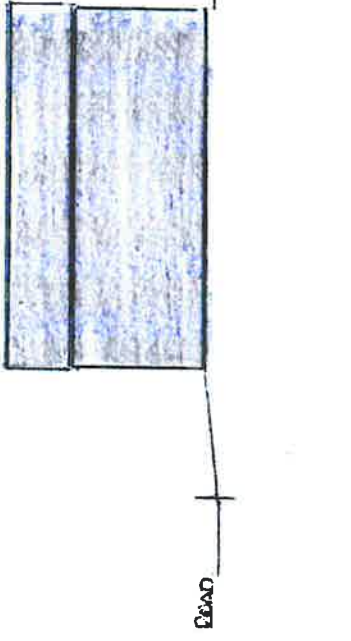

VIEWS FROM LEFT SIDE

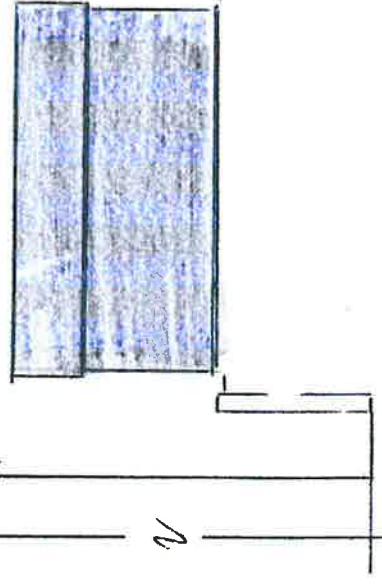

ROAD

Proposed Double Garage
Plot to side of
1 Woodland Road
Glyncoirwg
SA13 3BS
Dwg No 1 PG

5m

Scale 1:100 @ A4