



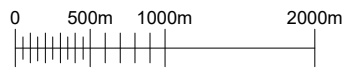

GENERAL NOTES


Use written dimensions only, do not scale from drawing. Use latest revision of all referenced information.

LAT 51.595212 LONG -3.782597

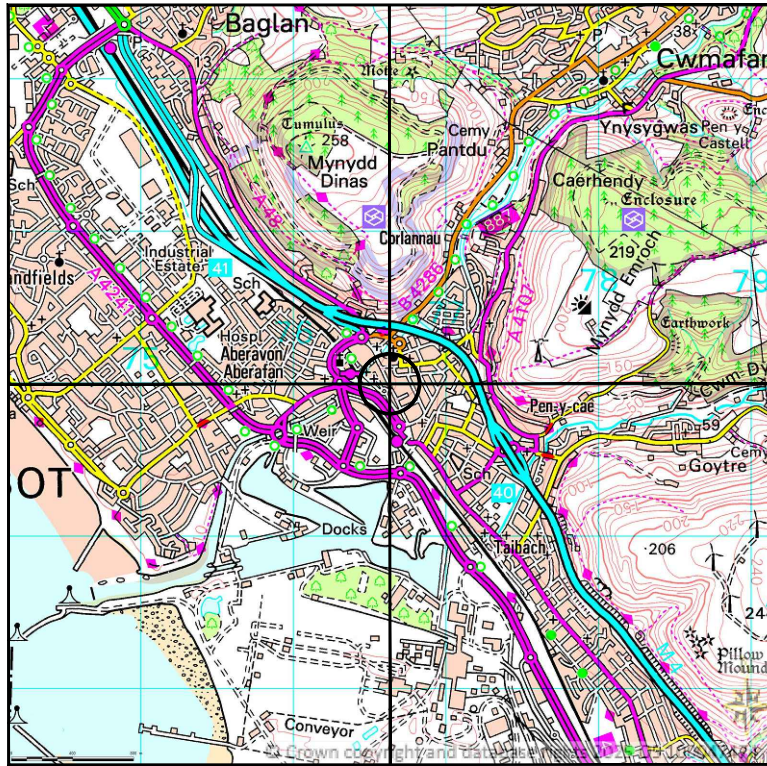

SITE LOCATION  
SCALE 1:50000

Ordnance Survey map extract based upon Landranger map series with the permission of the controller of His Majesty's Stationery Office.  
Mitie licence no. 100047474.  
Crown copyright.

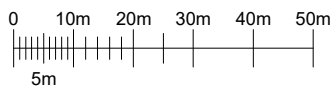

DETAILED SITE LOCATION  
SCALE 1:1250

Ordnance Survey map extract based upon Landranger map series with the permission of the controller of His Majesty's Stationery Office.  
Mitie licence no. 100047474.  
Crown copyright.



Drg Status  
PLANNING

Cell No. & Name

3-NPT002

Site Name & Address

Pavement o/s 99 Station Rd,  
Port Talbot SA13 1NR

Drawing Title  
SITE LOCATION MAPS

Scale As Shown Date 28/10/2025

Drawn By PTM Checked By ADN

Drawing Number 001 Revision A