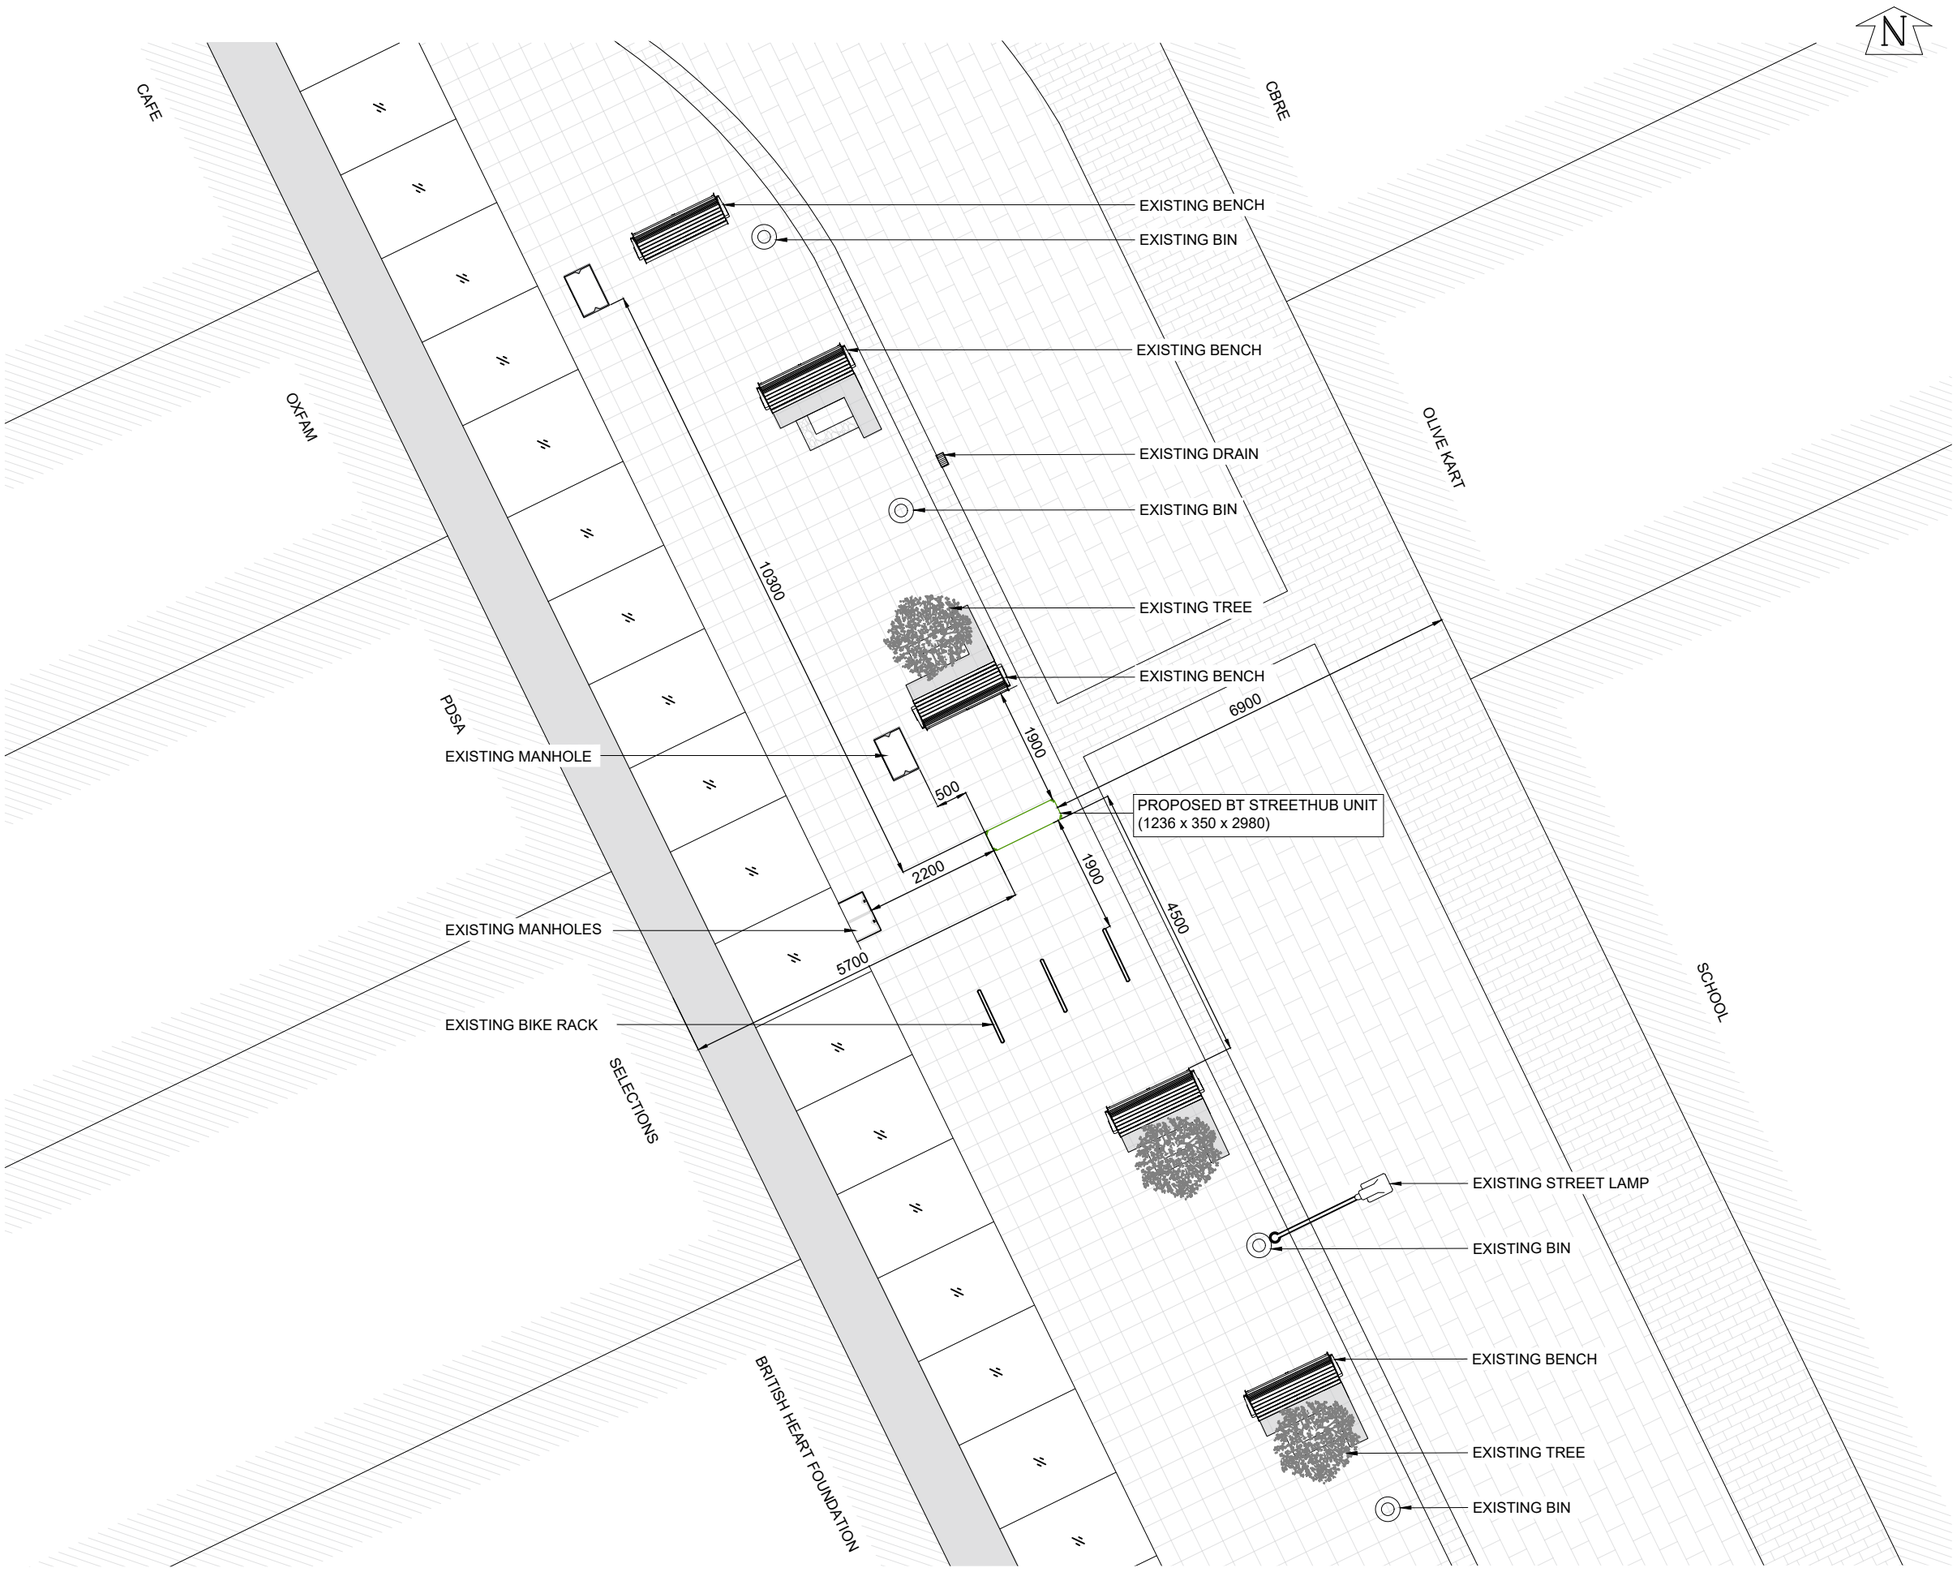

0 1m 2m 3m 4m 5m
0.5m

PROPOSED SITE PLAN

SCALE 1:100

GENERAL NOTES

Use written dimensions only, do not scale from drawing. Use latest revision of all referenced information.

LAT 51.595212	LONG −3.782597

Rev	Date	Description	Drawn	Chkd
A	28/10/2025	New BT Streethub Structure	PTM	ADN

mitie

BT

Drg Status
PLANNING

Cell No. & Name
3−NPT002

Site Name & Address
Pavement o/s 99 Station Rd, Port Talbort SA13 1NR

Drawing Title
PROPOSED SITE PLAN

Scale	1:100	Date	28/10/2025
Drawn By	PTM	Checked By	ADN

Drawing Number	Revision
002	A

ORIGINAL DRAWING SIZE A3