


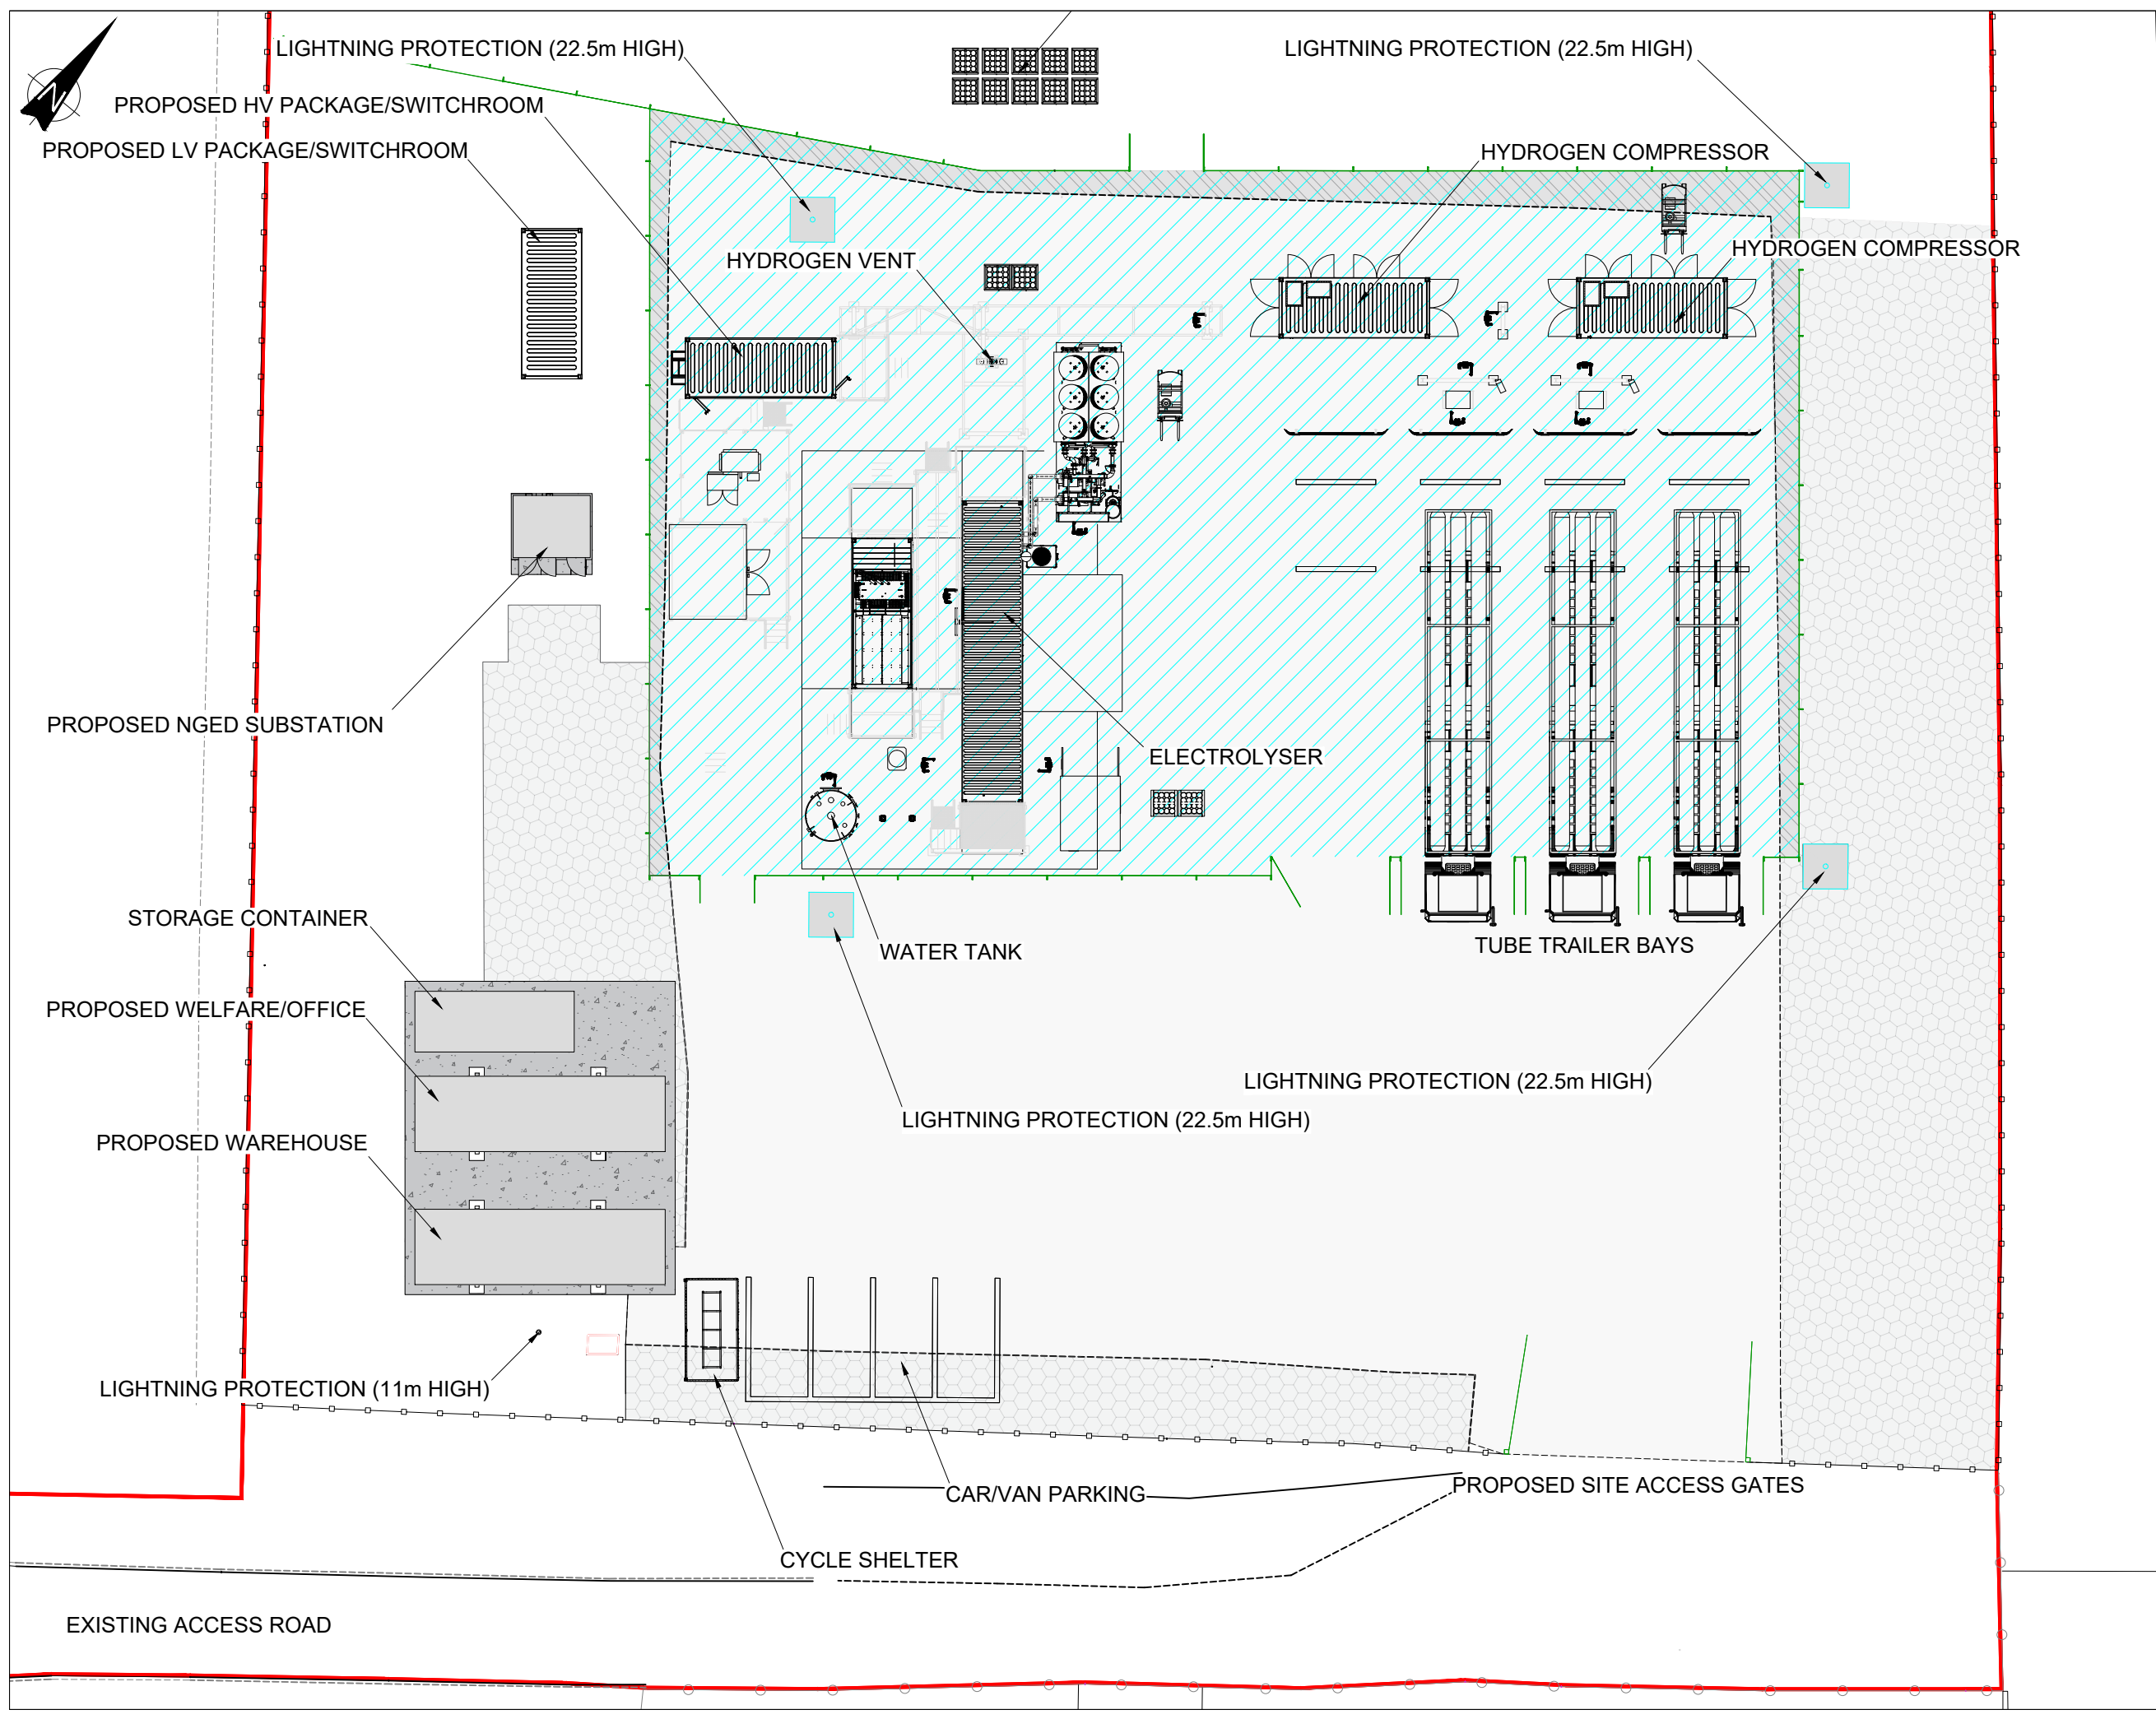

THIS INFORMATION IS CONFIDENTIAL AND THE PROPERTY OF SIRIUS. IT IS RELEASED ON CONDITION THAT NONE OF THE INFORMATION SHALL BE DISCLOSED TO ANY THIRD PARTY OR REPRODUCED IN WHOLE OR PART WITHOUT THE PRIOR CONSENT IN WRITING OF SIRIUS.

NOTES

- KEY
- PLANNING APPLICATION BOUNDARY
  - EXISTING 1.8m HIGH HERAS FENCE
  - EXISTING 2.4m HIGH PALISADE FENCE
  - PROPOSED 2.4m HIGH PALADIN FENCE
  - EXISTING TARMAC
  - PROPOSED TARMAC
  - PROPOSED CONCRETE
  - EXISTING PERMEABLE AREAS
  - HPF COMPOUND

|     |                      |            |     |
|-----|----------------------|------------|-----|
| 1   | PLANT LAYOUT AMENDED | 17/10/2025 | S.T |
| REV | DESCRIPTION          | DATE       | BY  |

CLIENT



JOB TITLE  
RE PLANT, PORT TALBOT  
PROPOSED HYDROGEN  
PRODUCTION FACILITY

DRAWING TITLE  
GENERAL ARRANGEMENT

|       |            |                |            |
|-------|------------|----------------|------------|
| DRAWN | DATE       | APPROVED       | DATE       |
| S.T   | 27/10/2025 | F.W            | 27/10/2025 |
| SCALE | SHEET      | DRAWING NUMBER | REVISION   |
| 1:250 | A3L        | PRO1013/01/04  | 1          |