


THIS INFORMATION IS CONFIDENTIAL AND THE PROPERTY OF SIRIUS. IT IS RELEASED ON CONDITION THAT NONE OF THE INFORMATION SHALL BE DISCLOSED TO ANY THIRD PARTY OR REPRODUCED IN WHOLE OR PART WITHOUT THE PRIOR CONSENT IN WRITING OF SIRIUS

CLIENT

PROTIUM

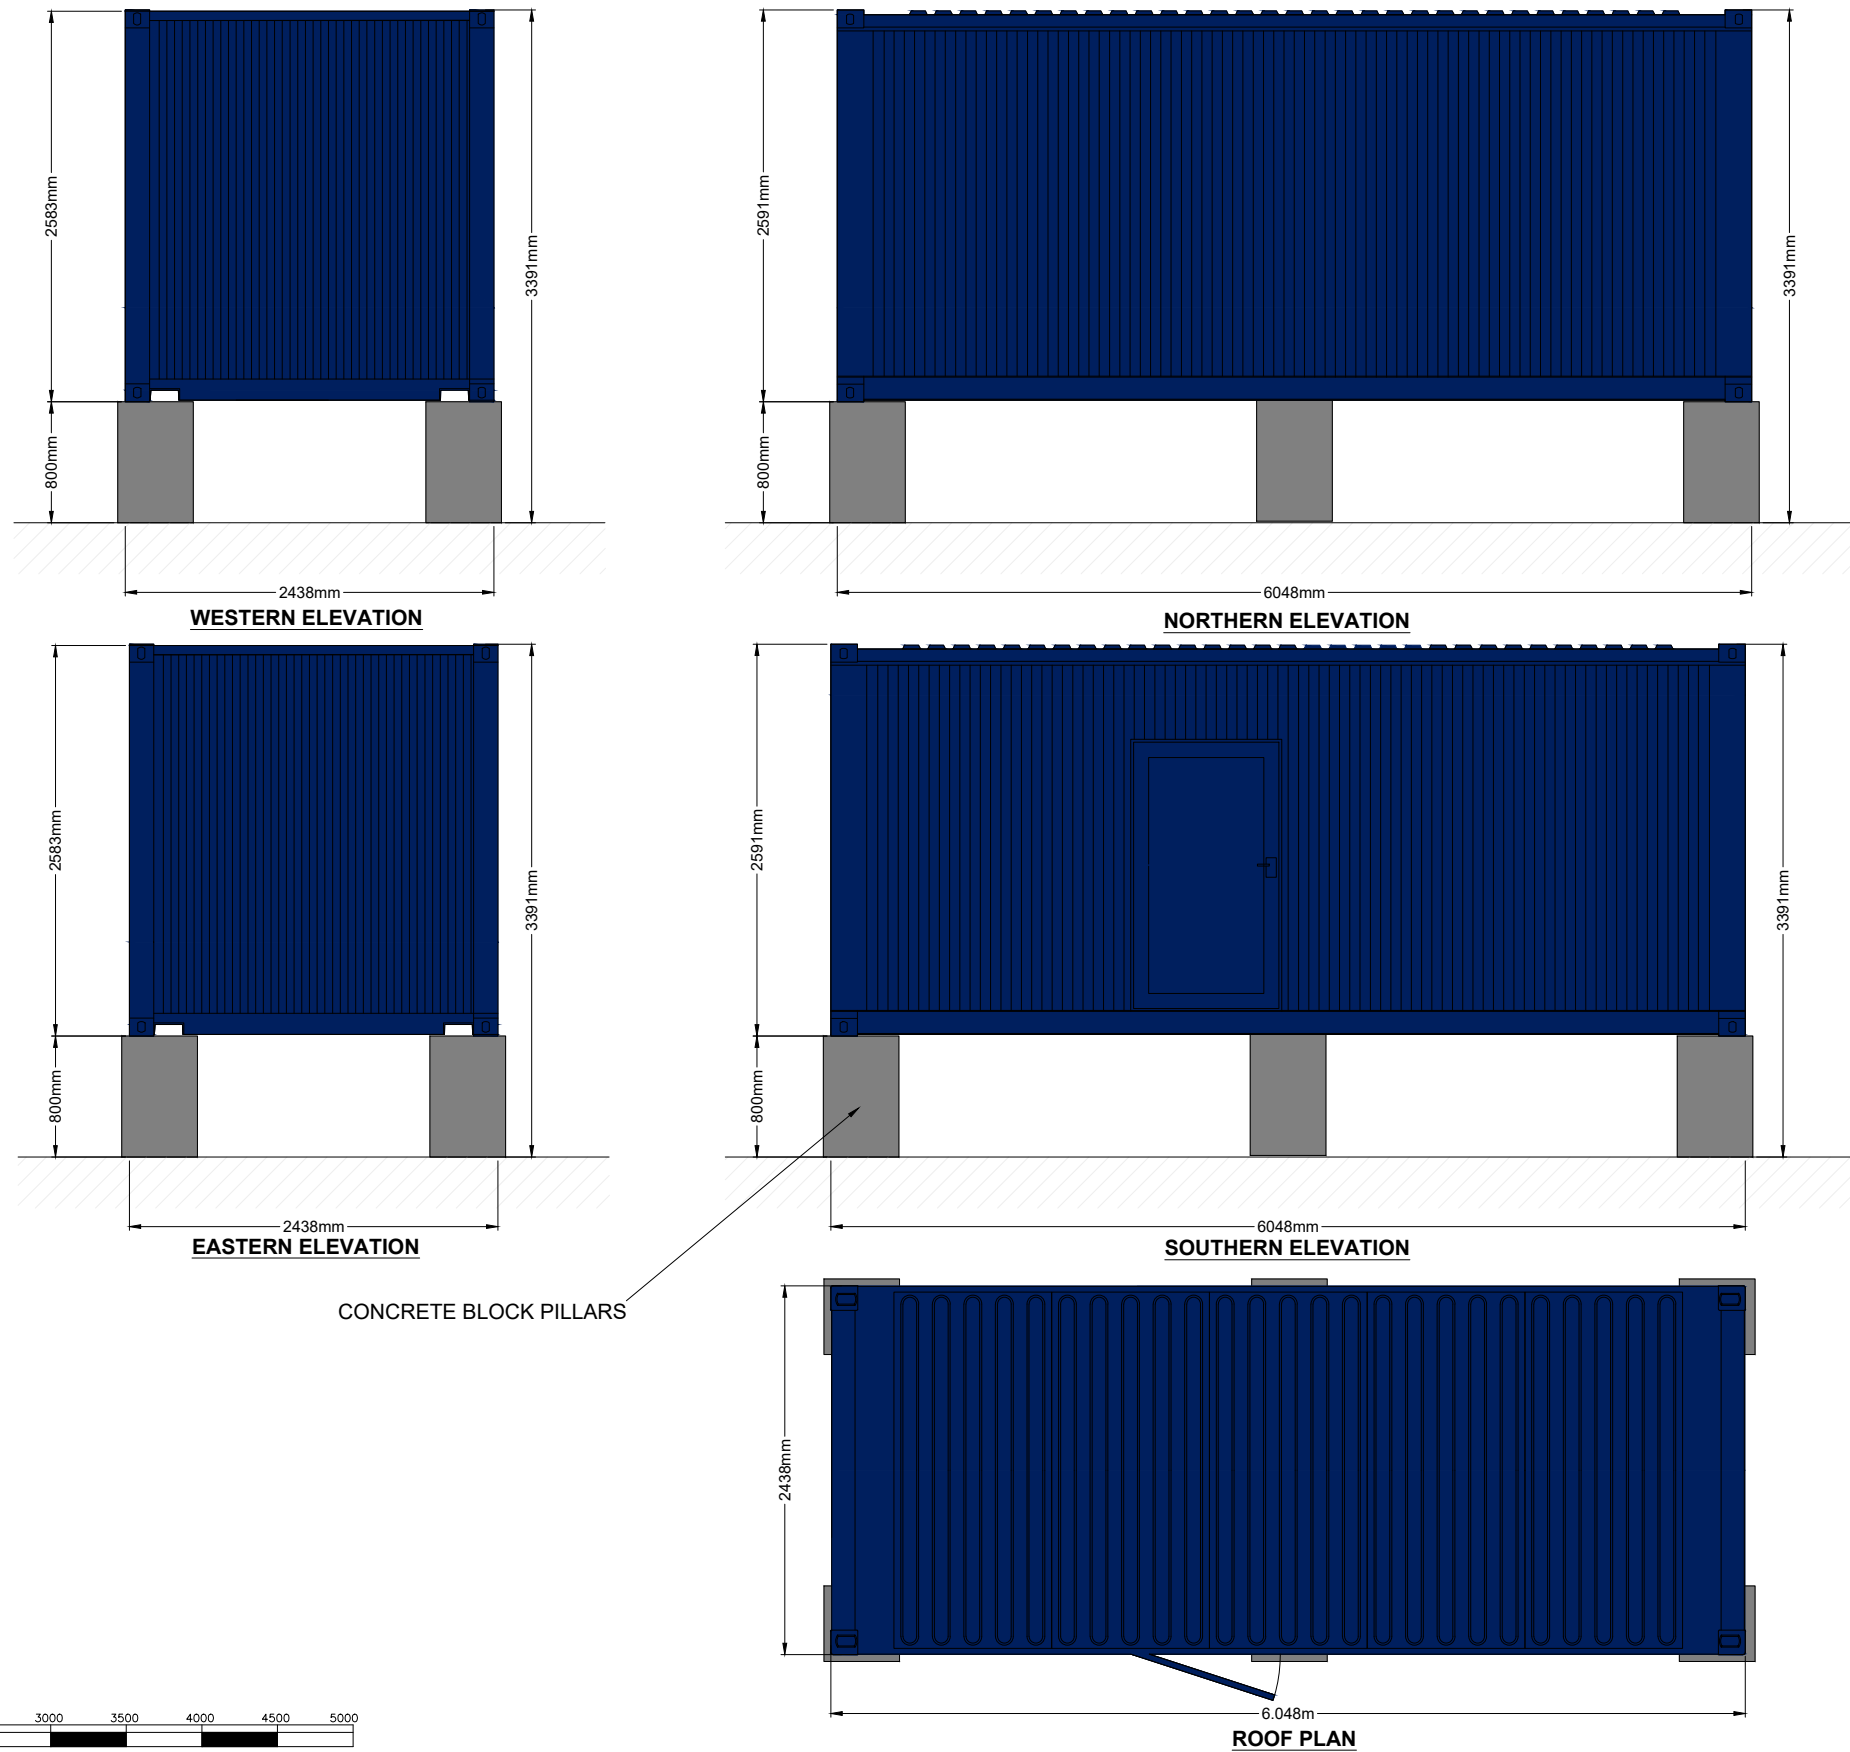

4245 Park Approach, Thorpe Park, Leeds. LS15 8GB. 0113 264 9960

NOTES

1. ALL DIMENSIONS IN MILLIMETRES

KEY

JOB TITLE
RE PLANT, PORT TALBOT
PROPOSED HYDROGEN
PRODUCTION FACILITY

DRAWING TITLE
HV PACKAGE CONTAINER
DETAILS

DRAWN	DATE	APPROVED	DATE
S.T	22/10/2025	F.W	22/10/2025

1	POWER ELECTRONICS CONTAINER REPACKAGED INTO THE HV PACKAGE UNIT	17/10/2025	S.T
REV	DESCRIPTION	DATE	BY

SCALE	SHEET	DRAWING NUMBER	REVISION
1:50	A3L	PRO1013/01/14	1