




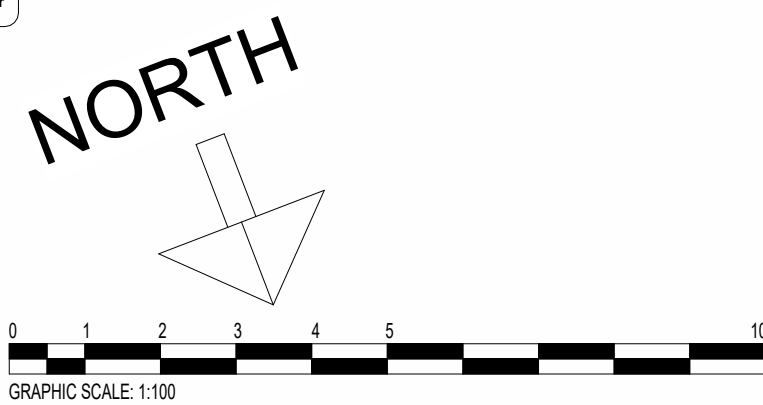


- EXISTING MATERIALS**
- Cream render on EWI
 - White UPVS windows and doors
 - White UPVC Gutters and downpipes

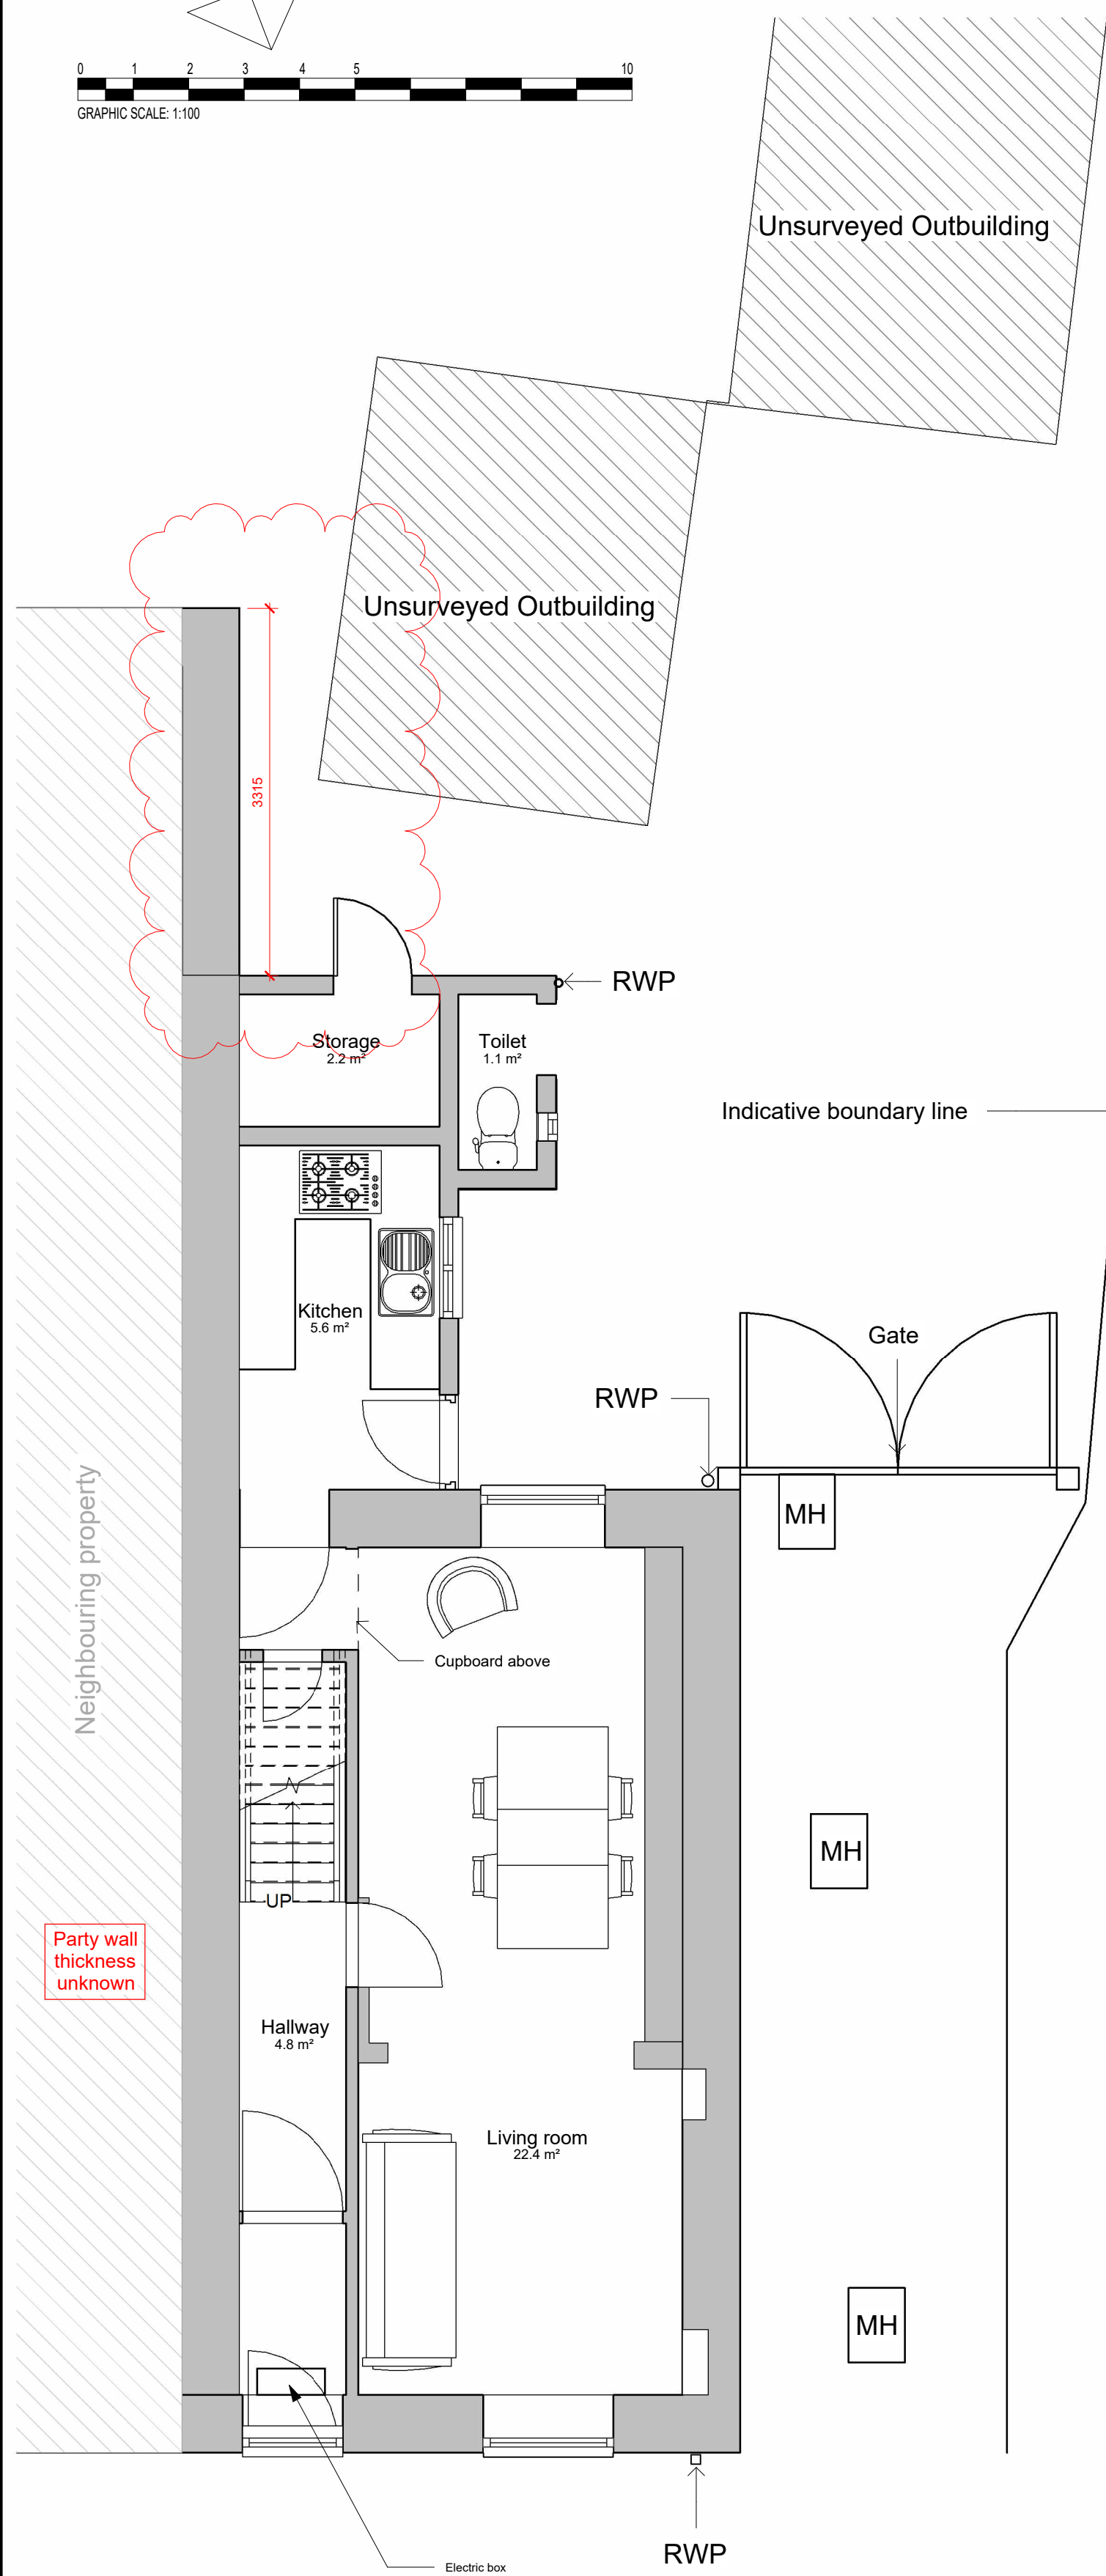

4 01-Ground Floor Plan
1 : 50

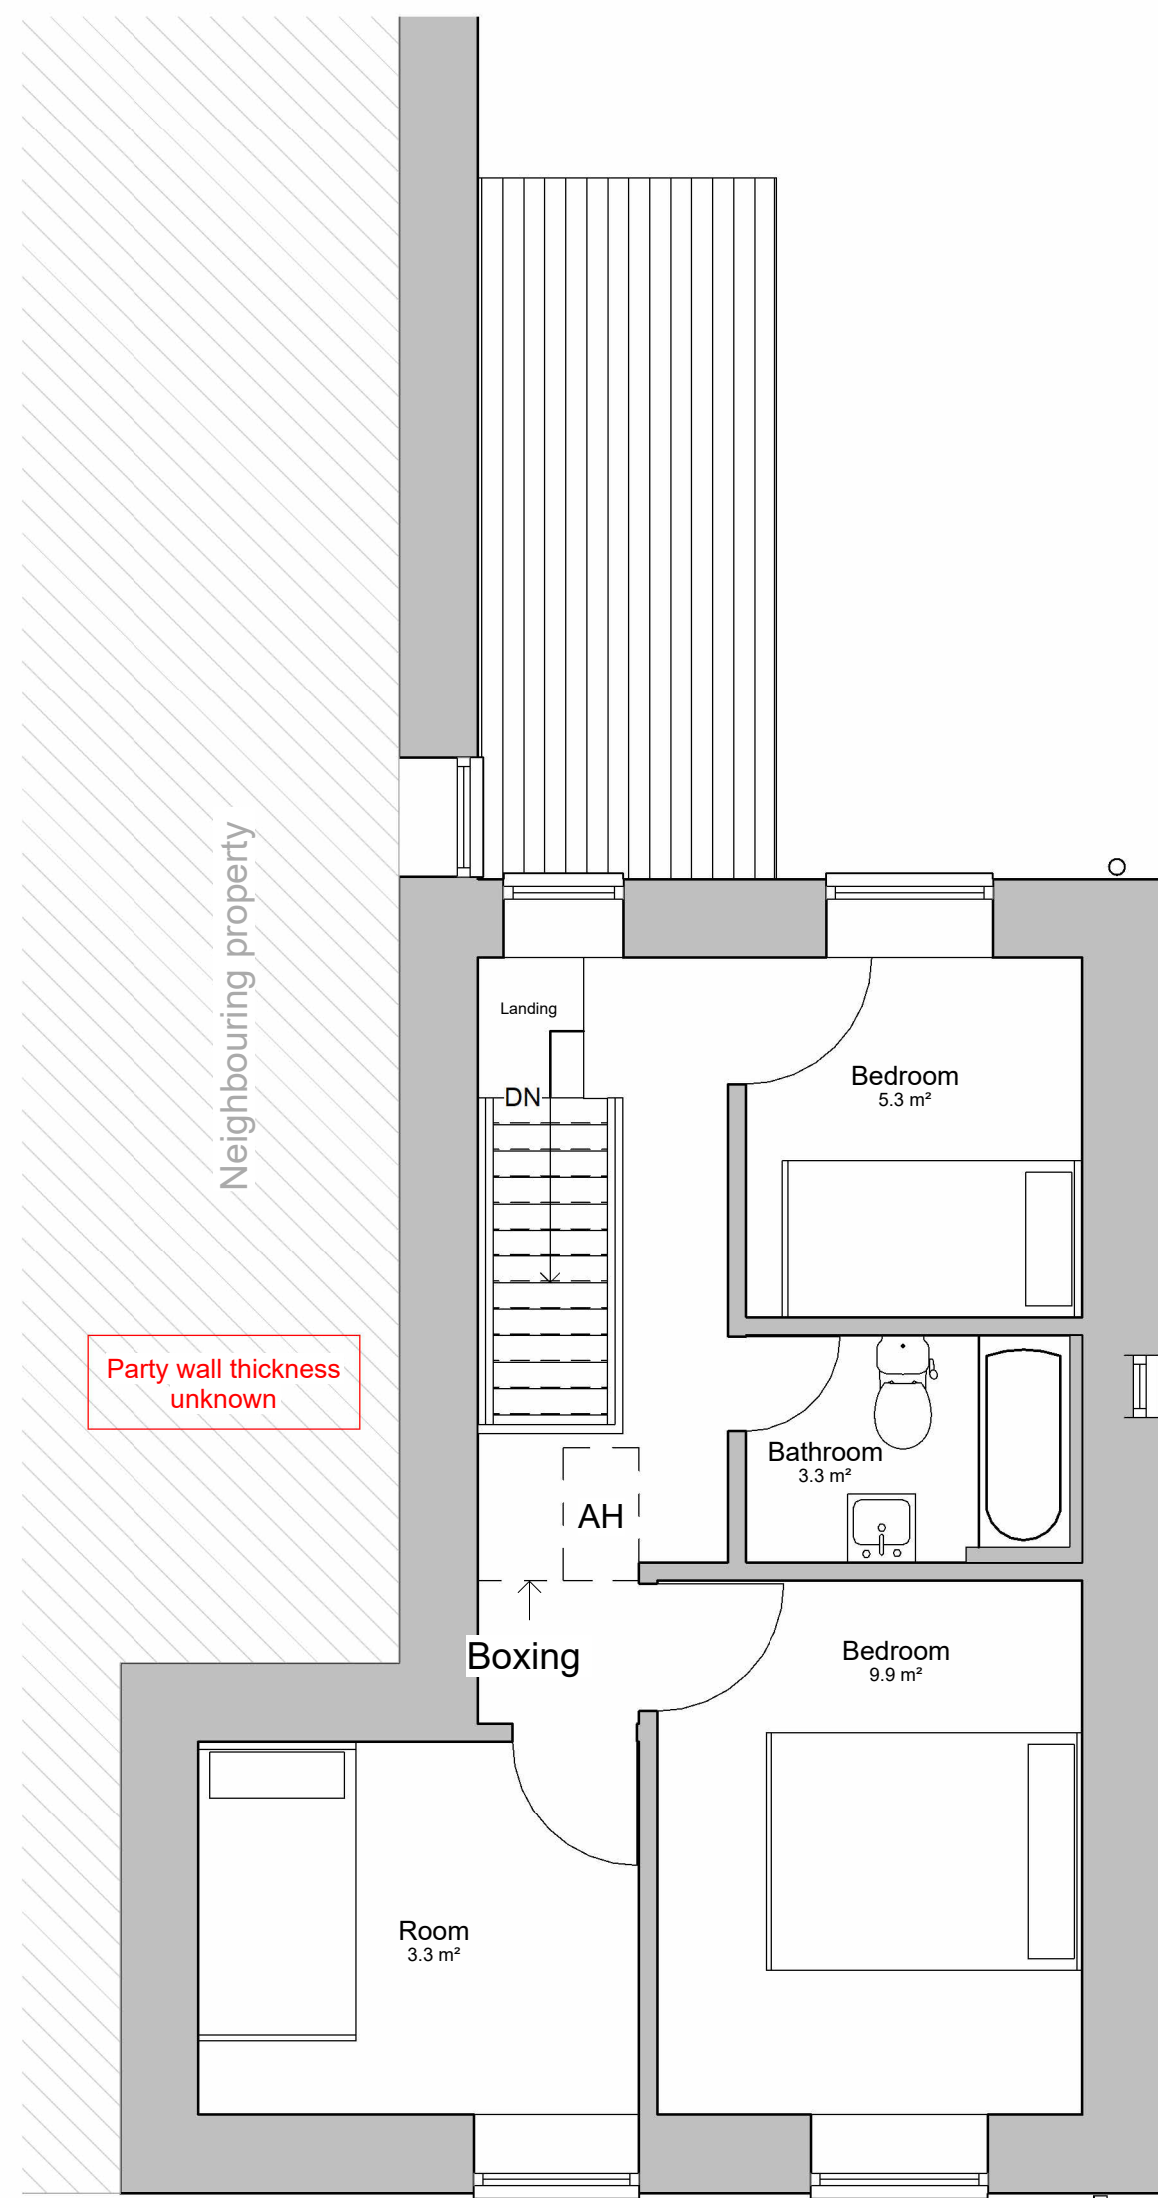

5 03-First Floor Plan
1 : 50

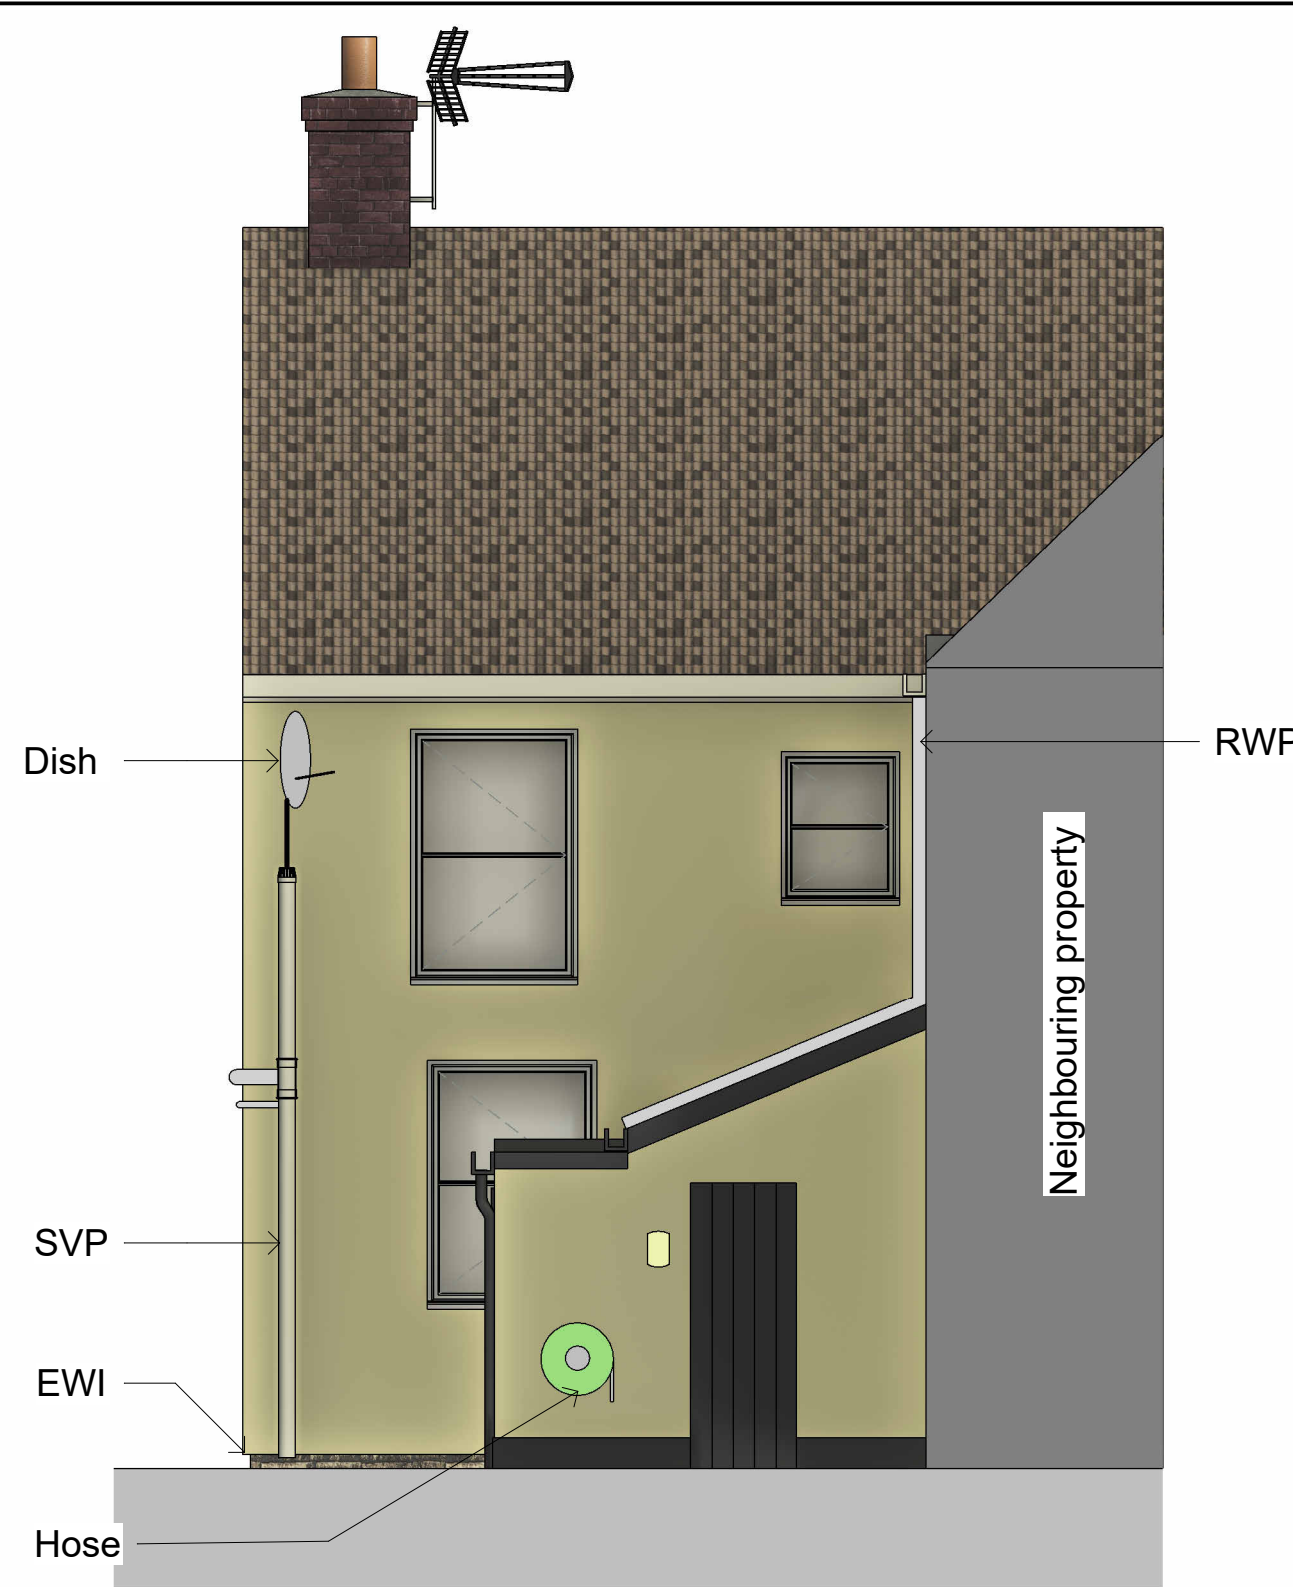

3 Rear Elevation
1 : 50



1 Front Elevation
1 : 50



2 Side Elevation
1 : 50