


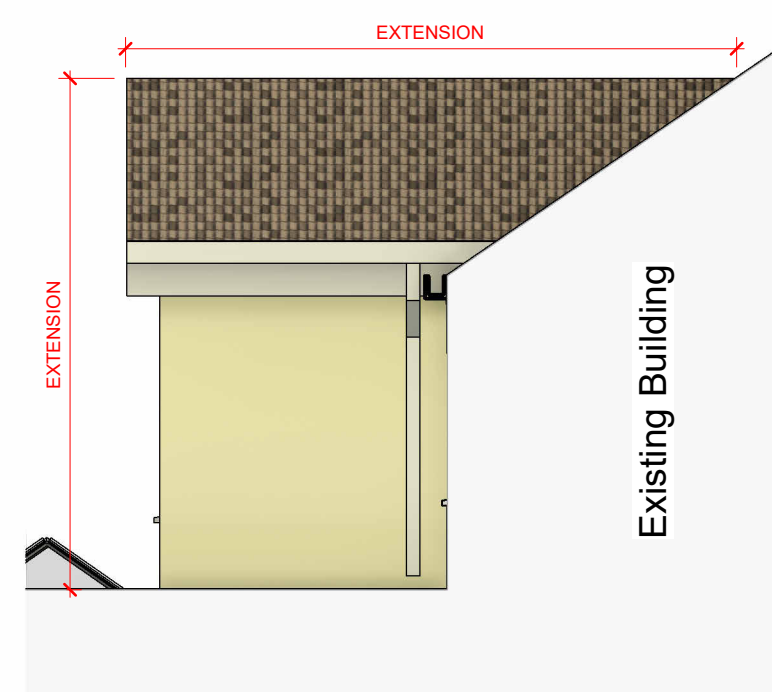


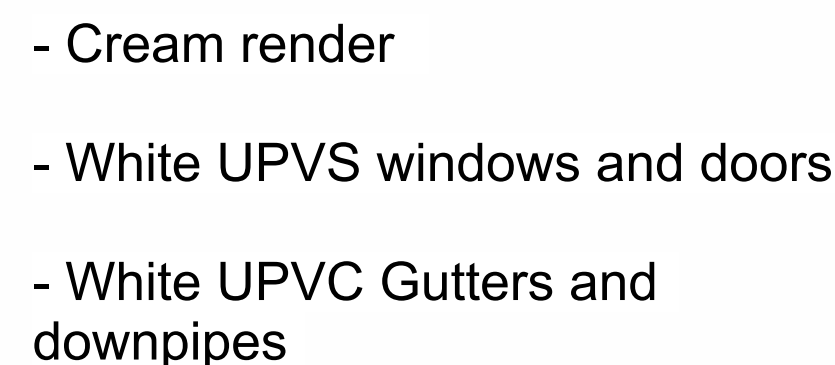


6 Side Elevation 01

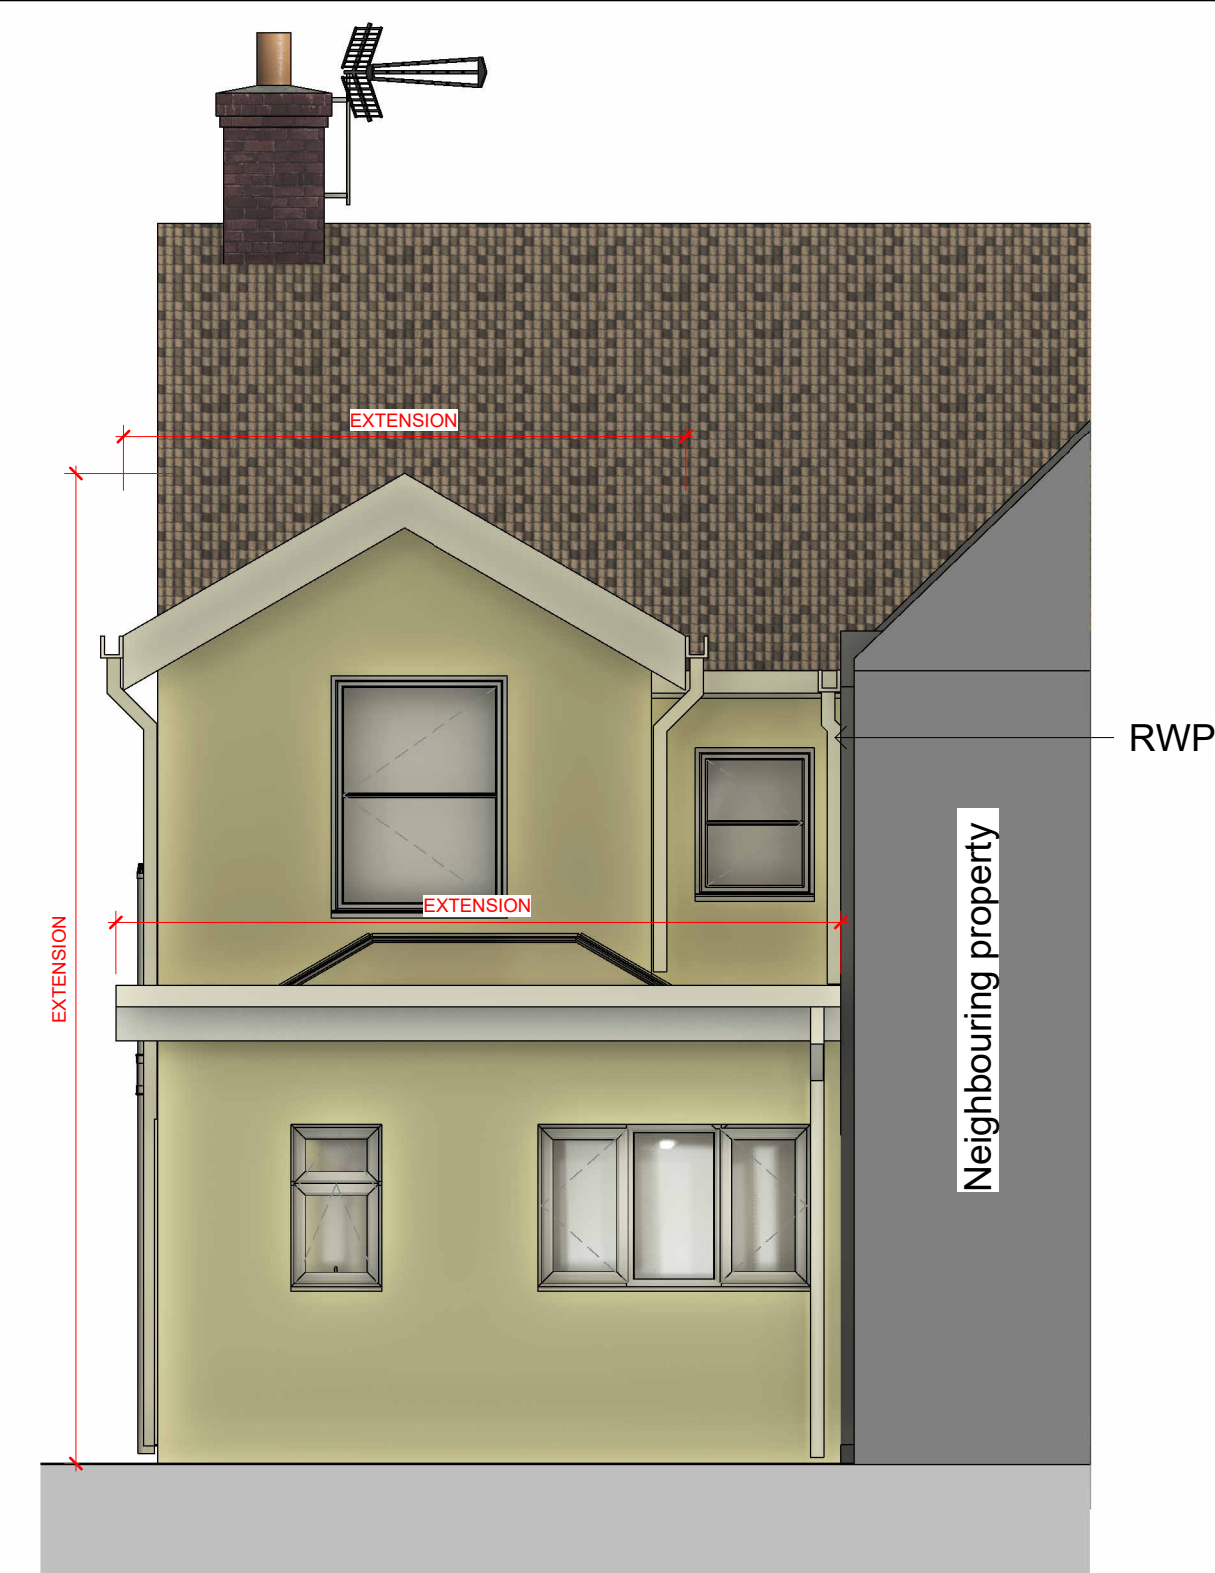


3 Rear Elevation

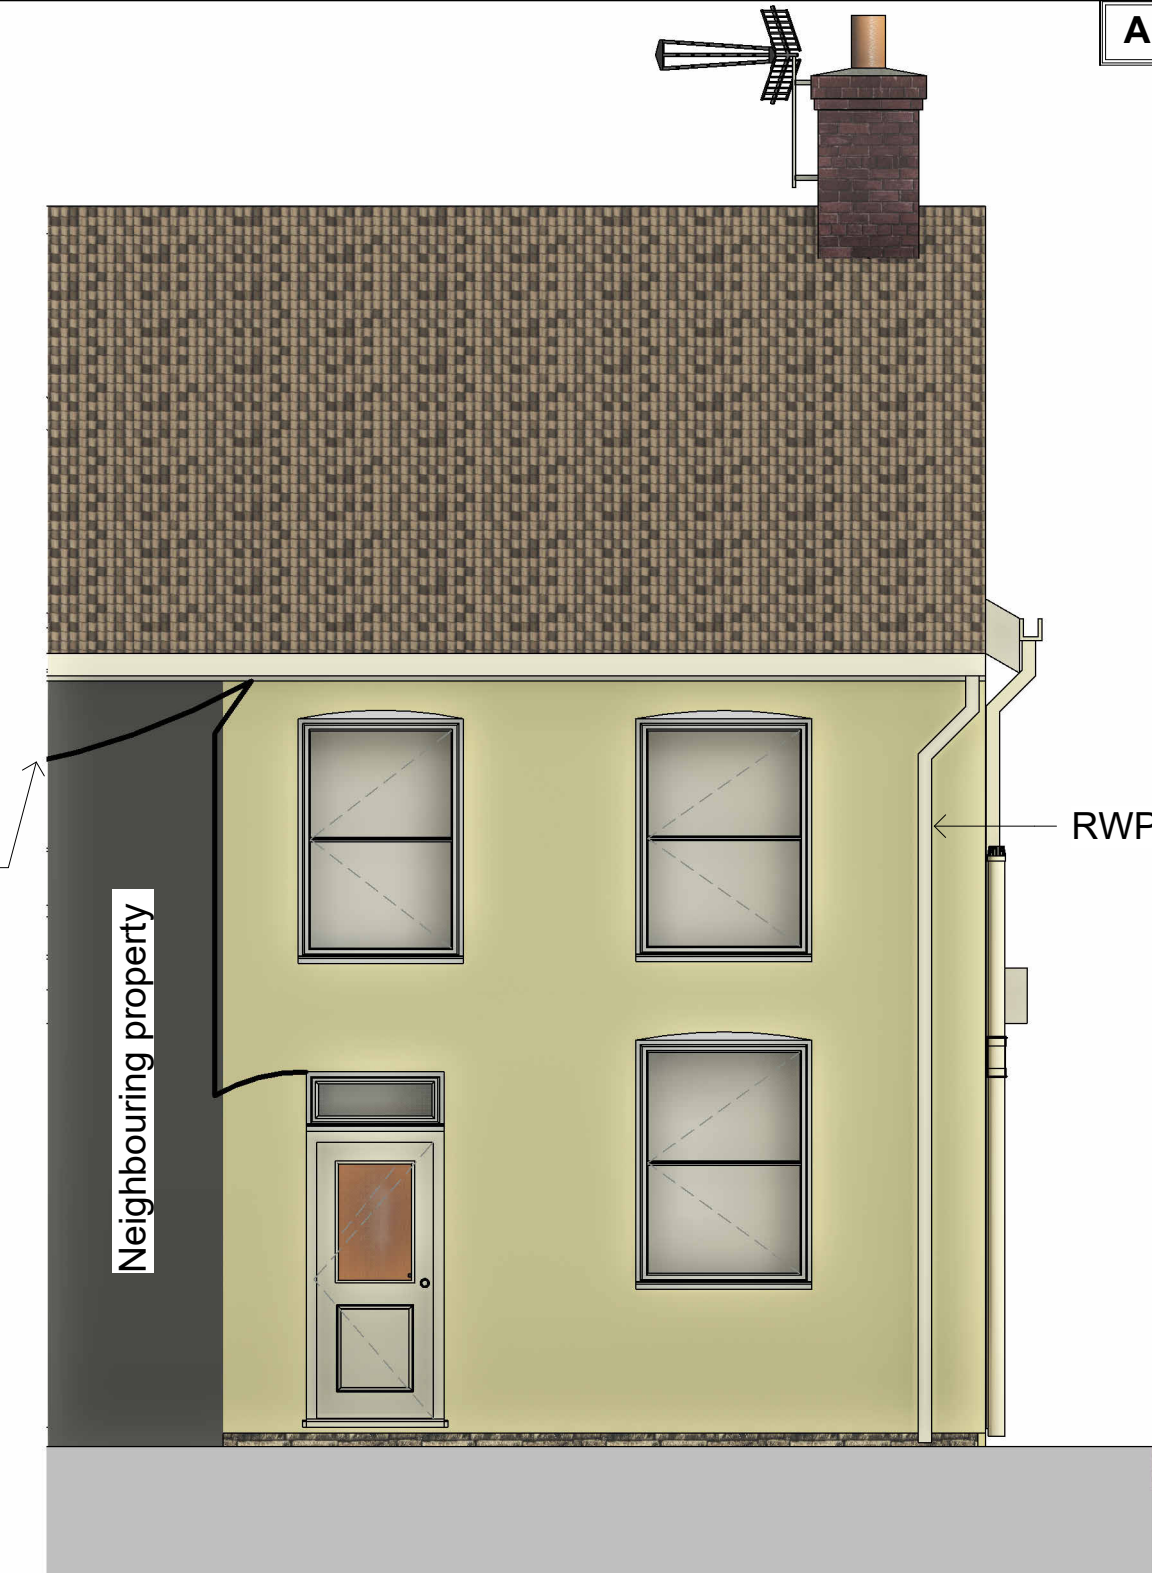


1 Front Elevation
1 : 50

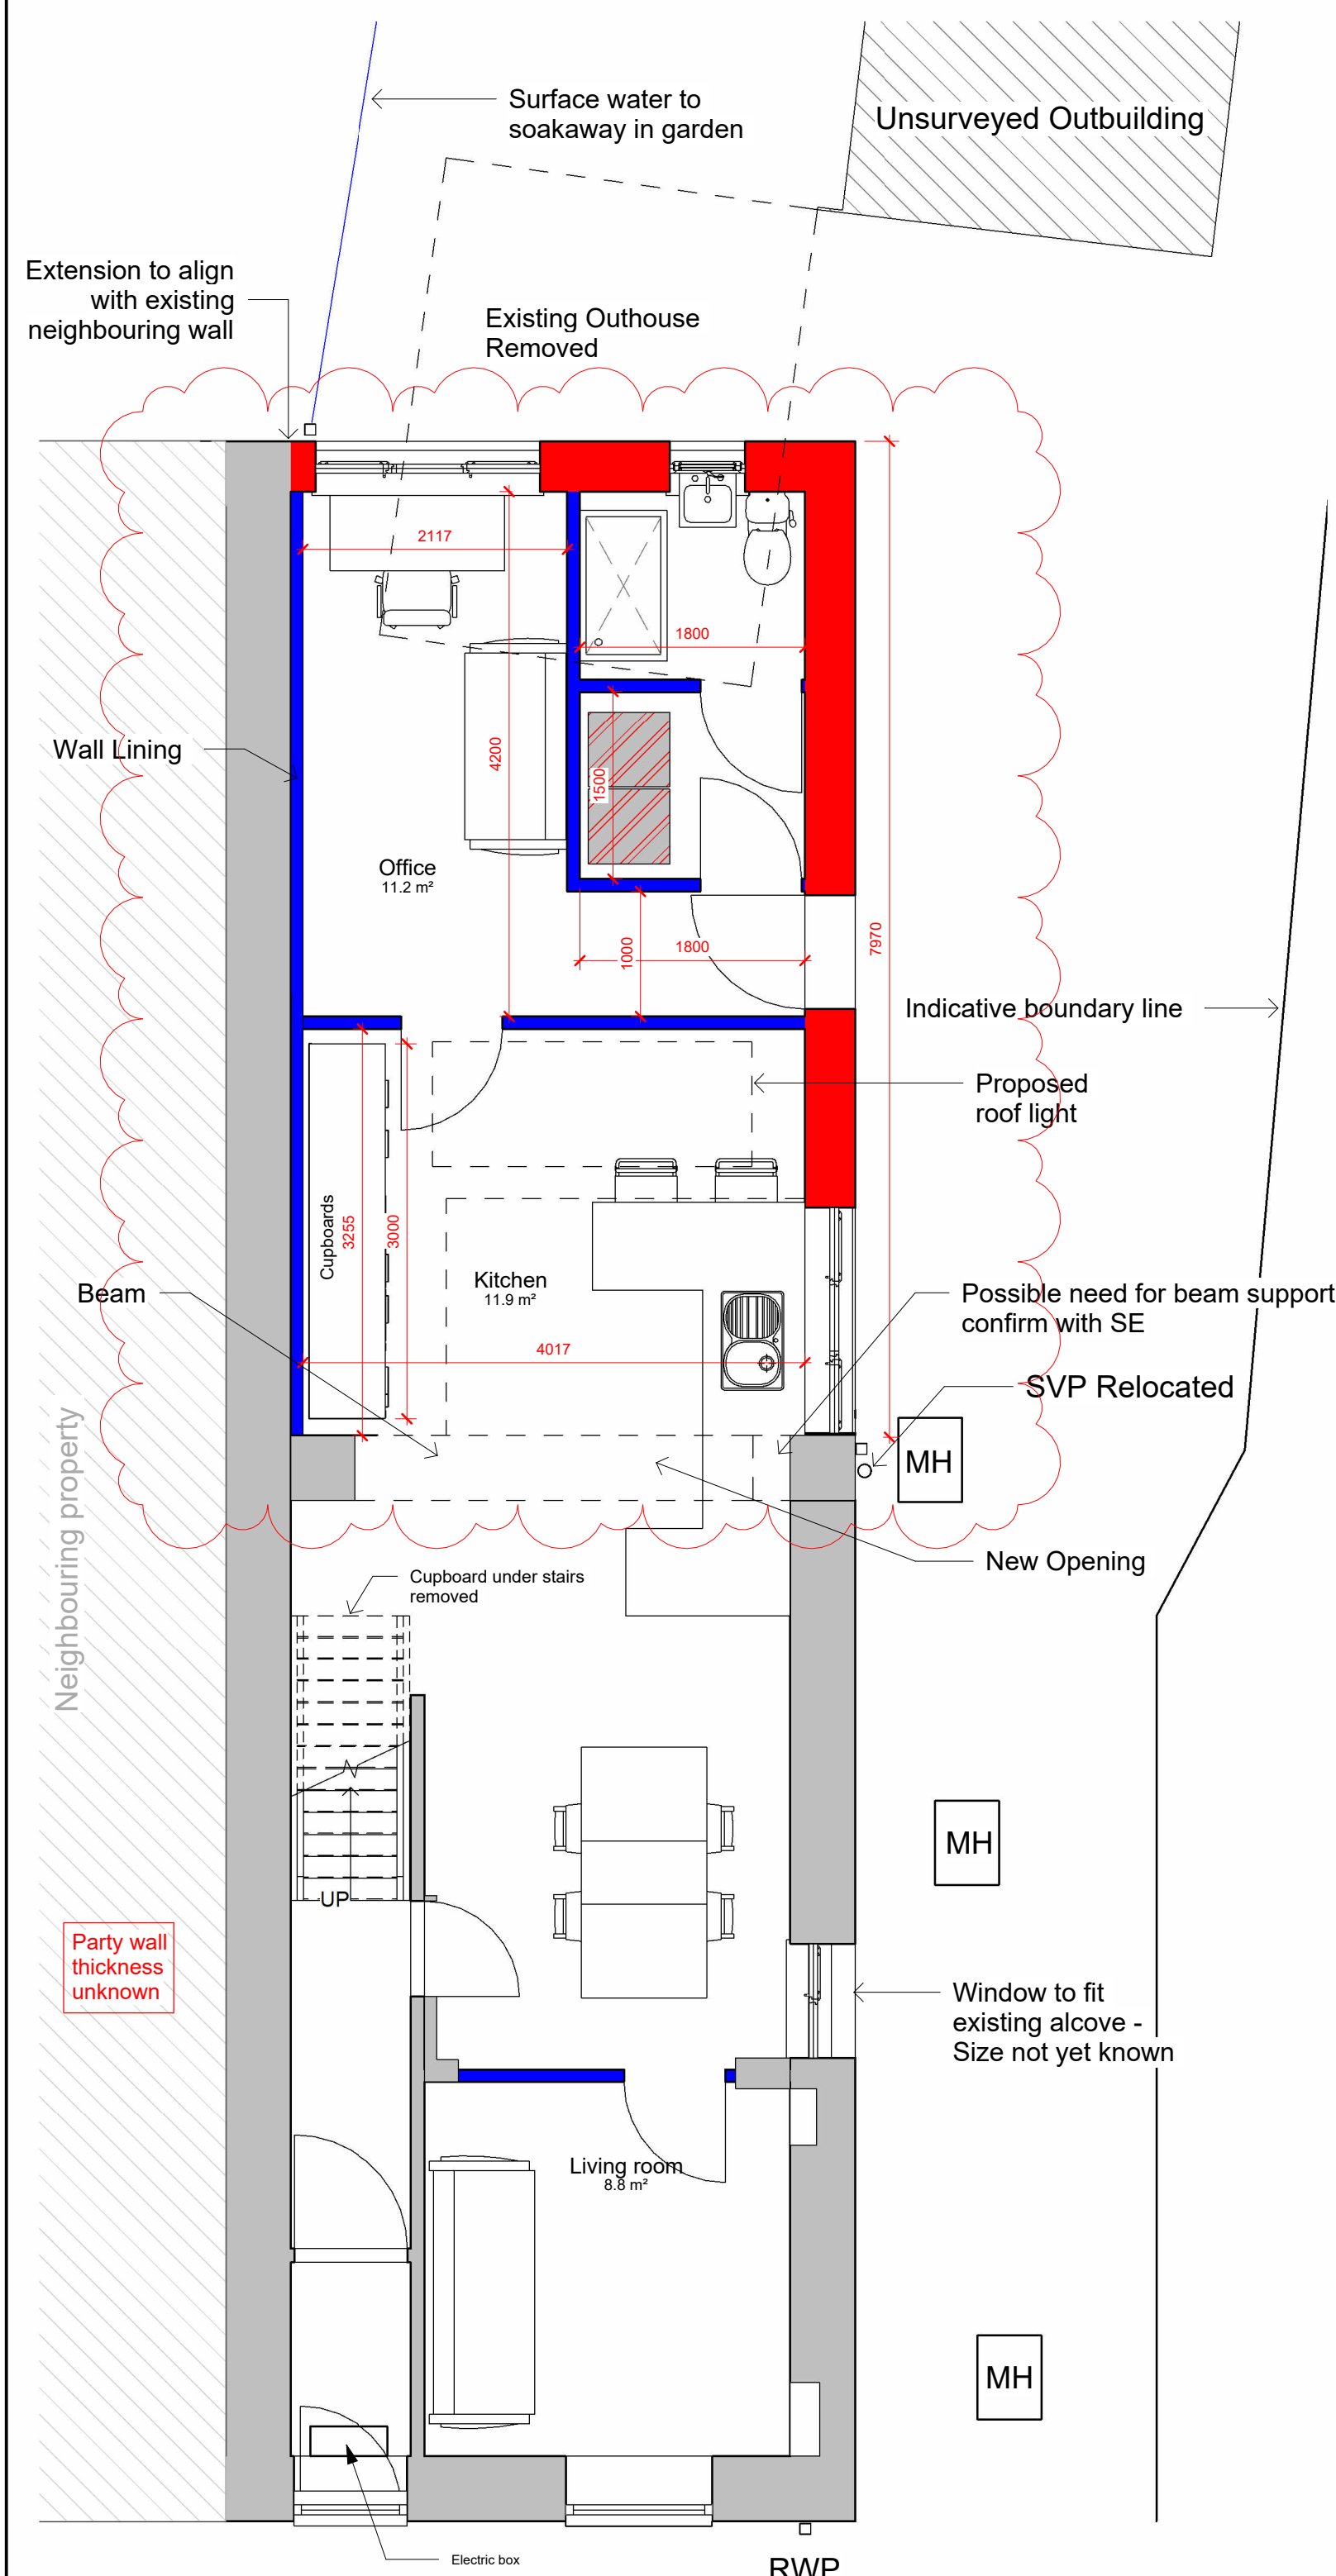

4 01-Ground Floor Plan

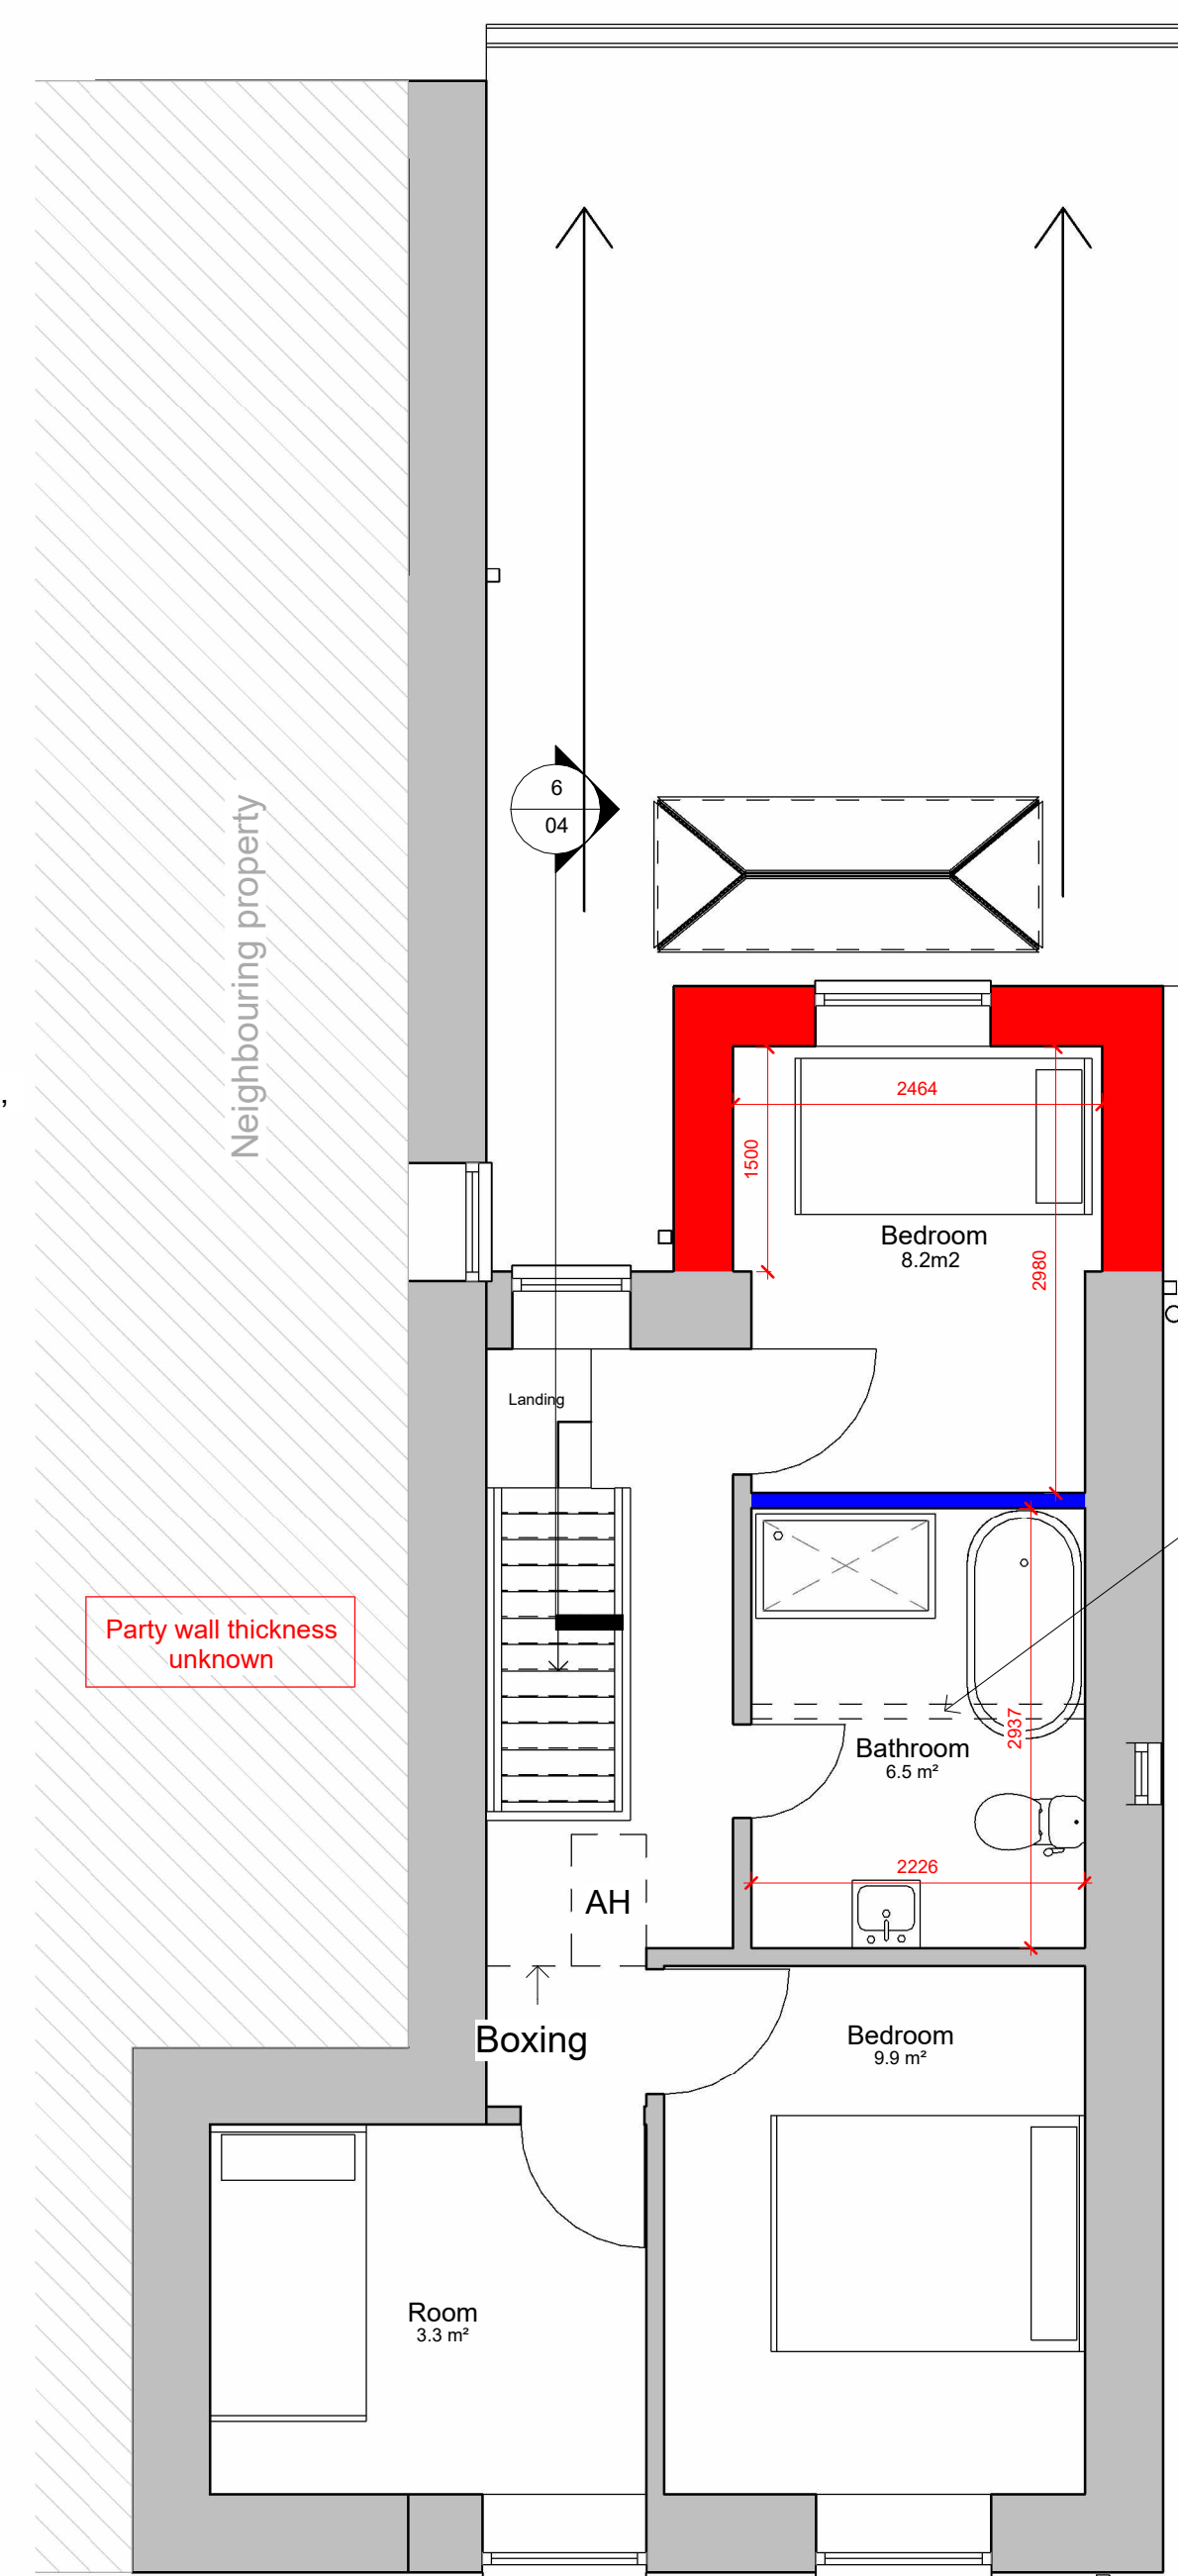

5 03-First Floor Plan
1 : 50

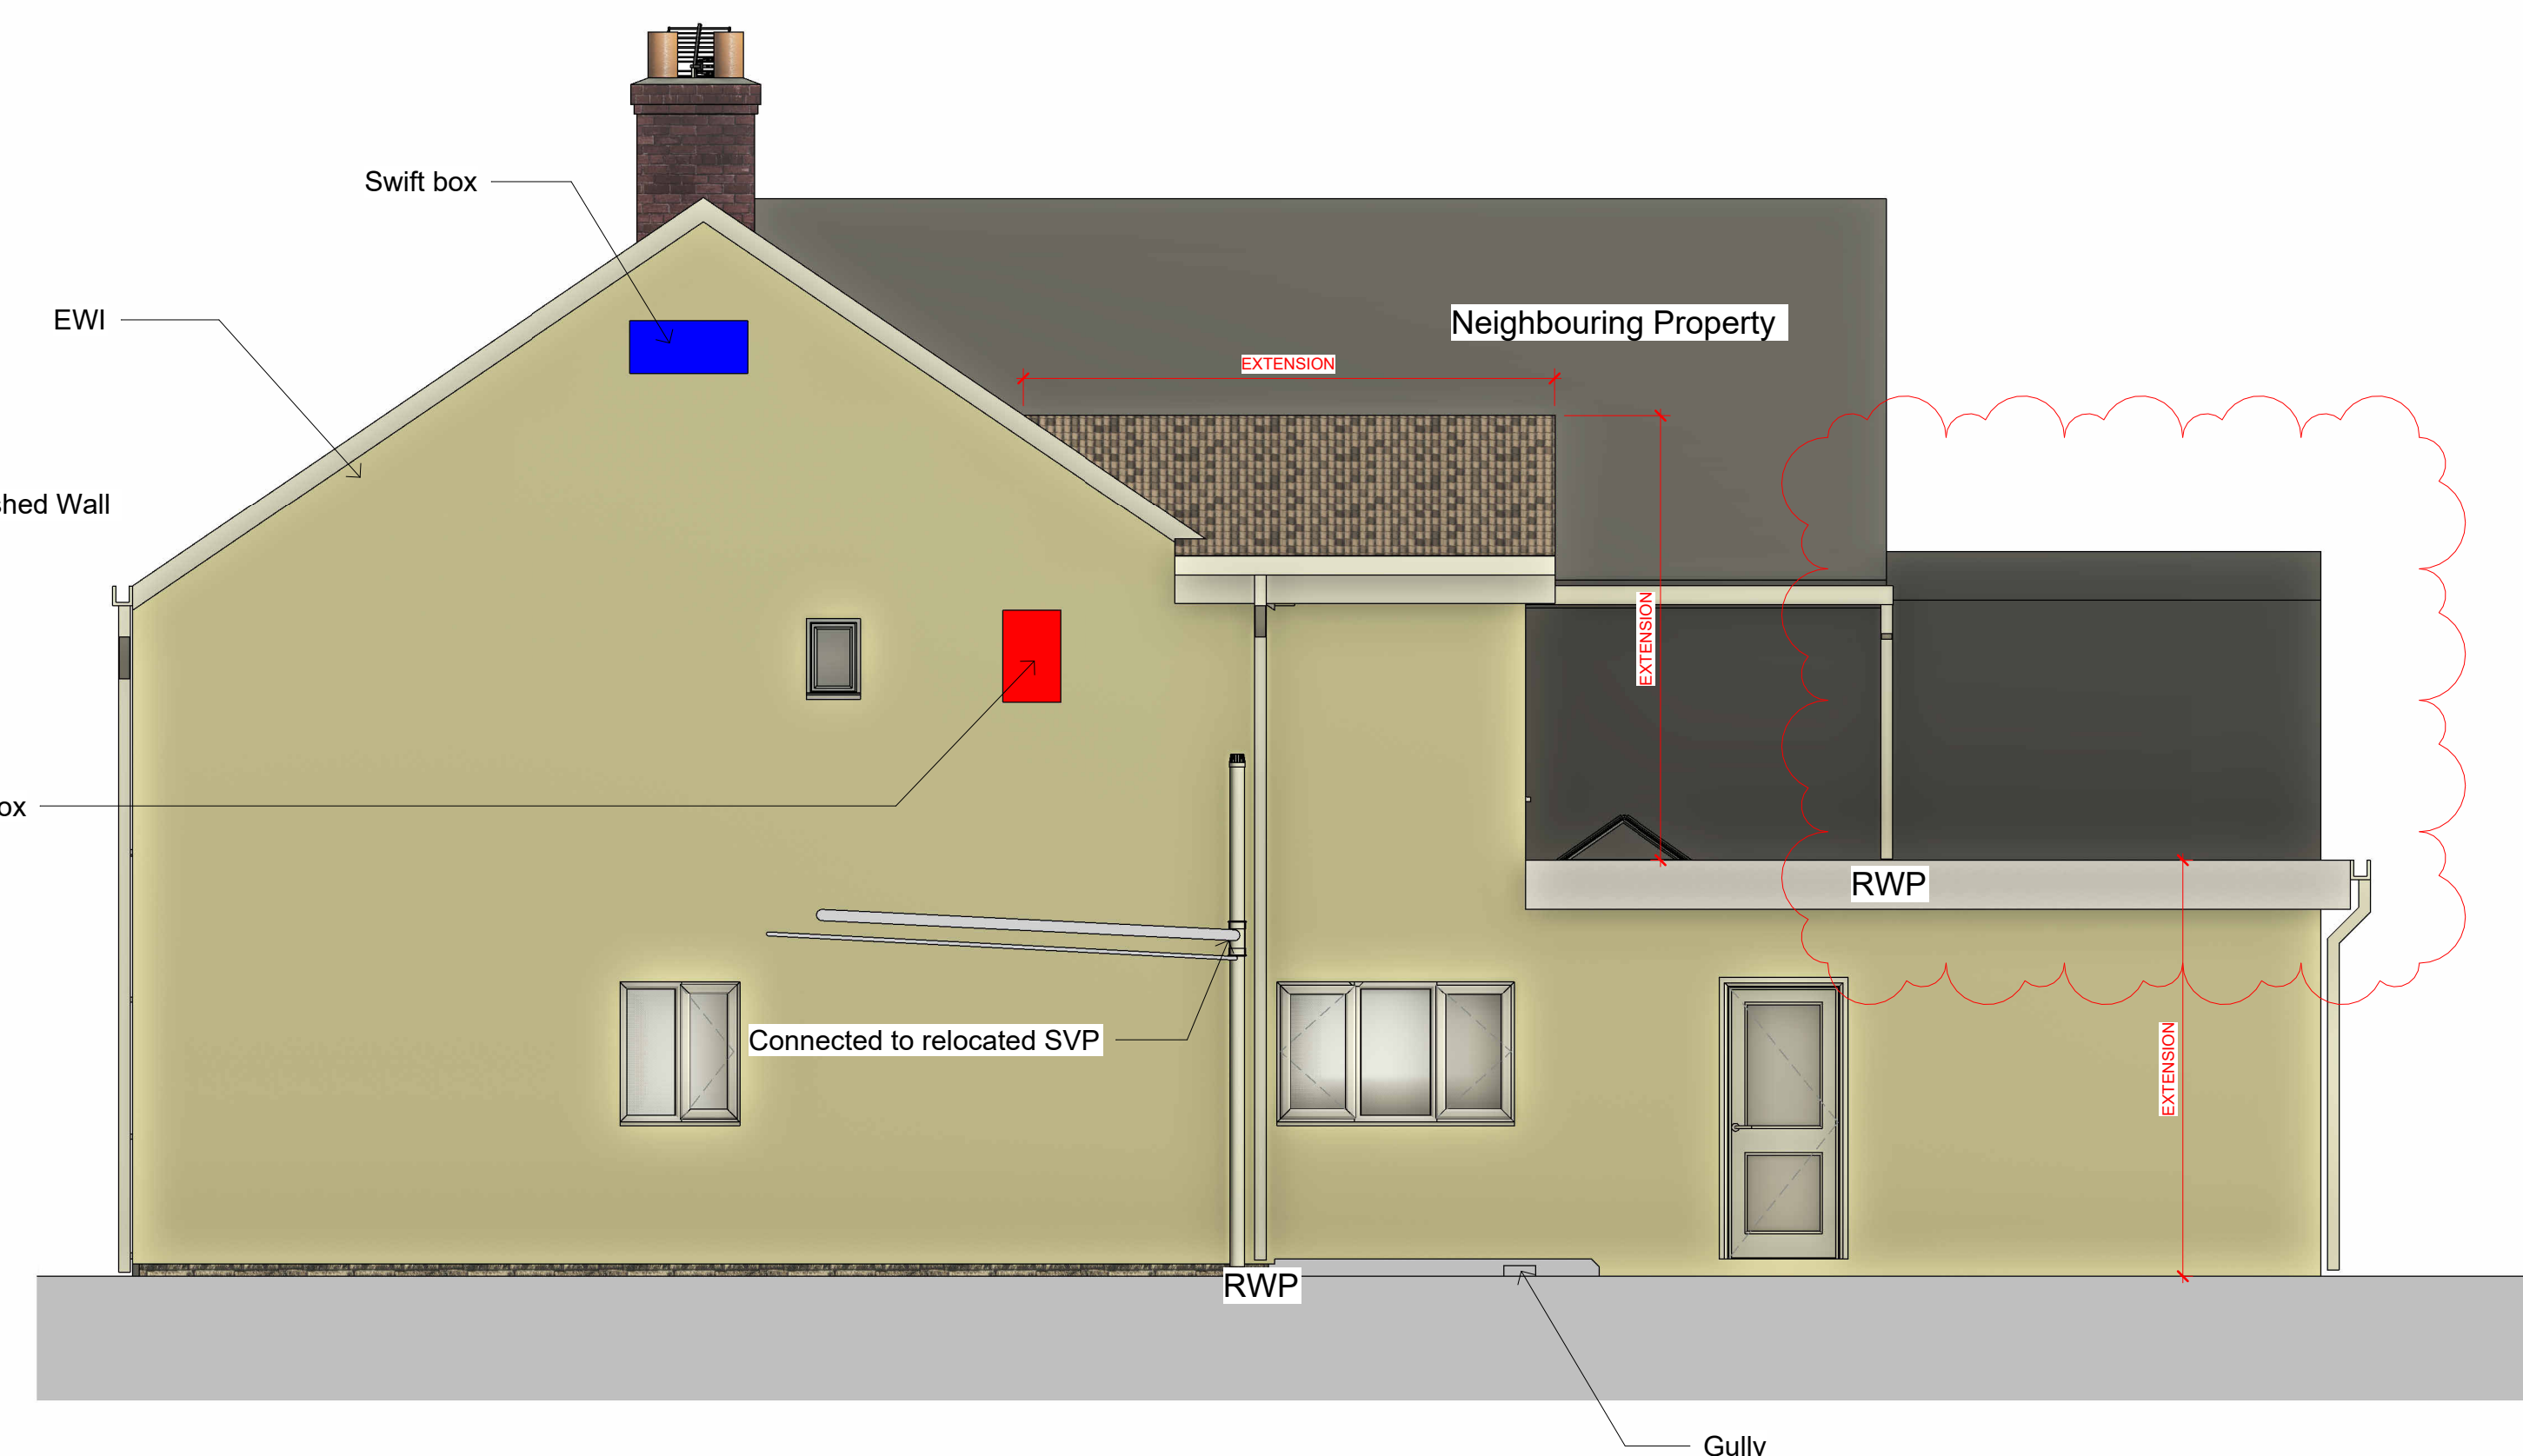

2 Side Elevation

Date Drawn	By
04/25	CG
Date Checked	By
07/04/25	PJ

Status	PLANNING
--------	----------