


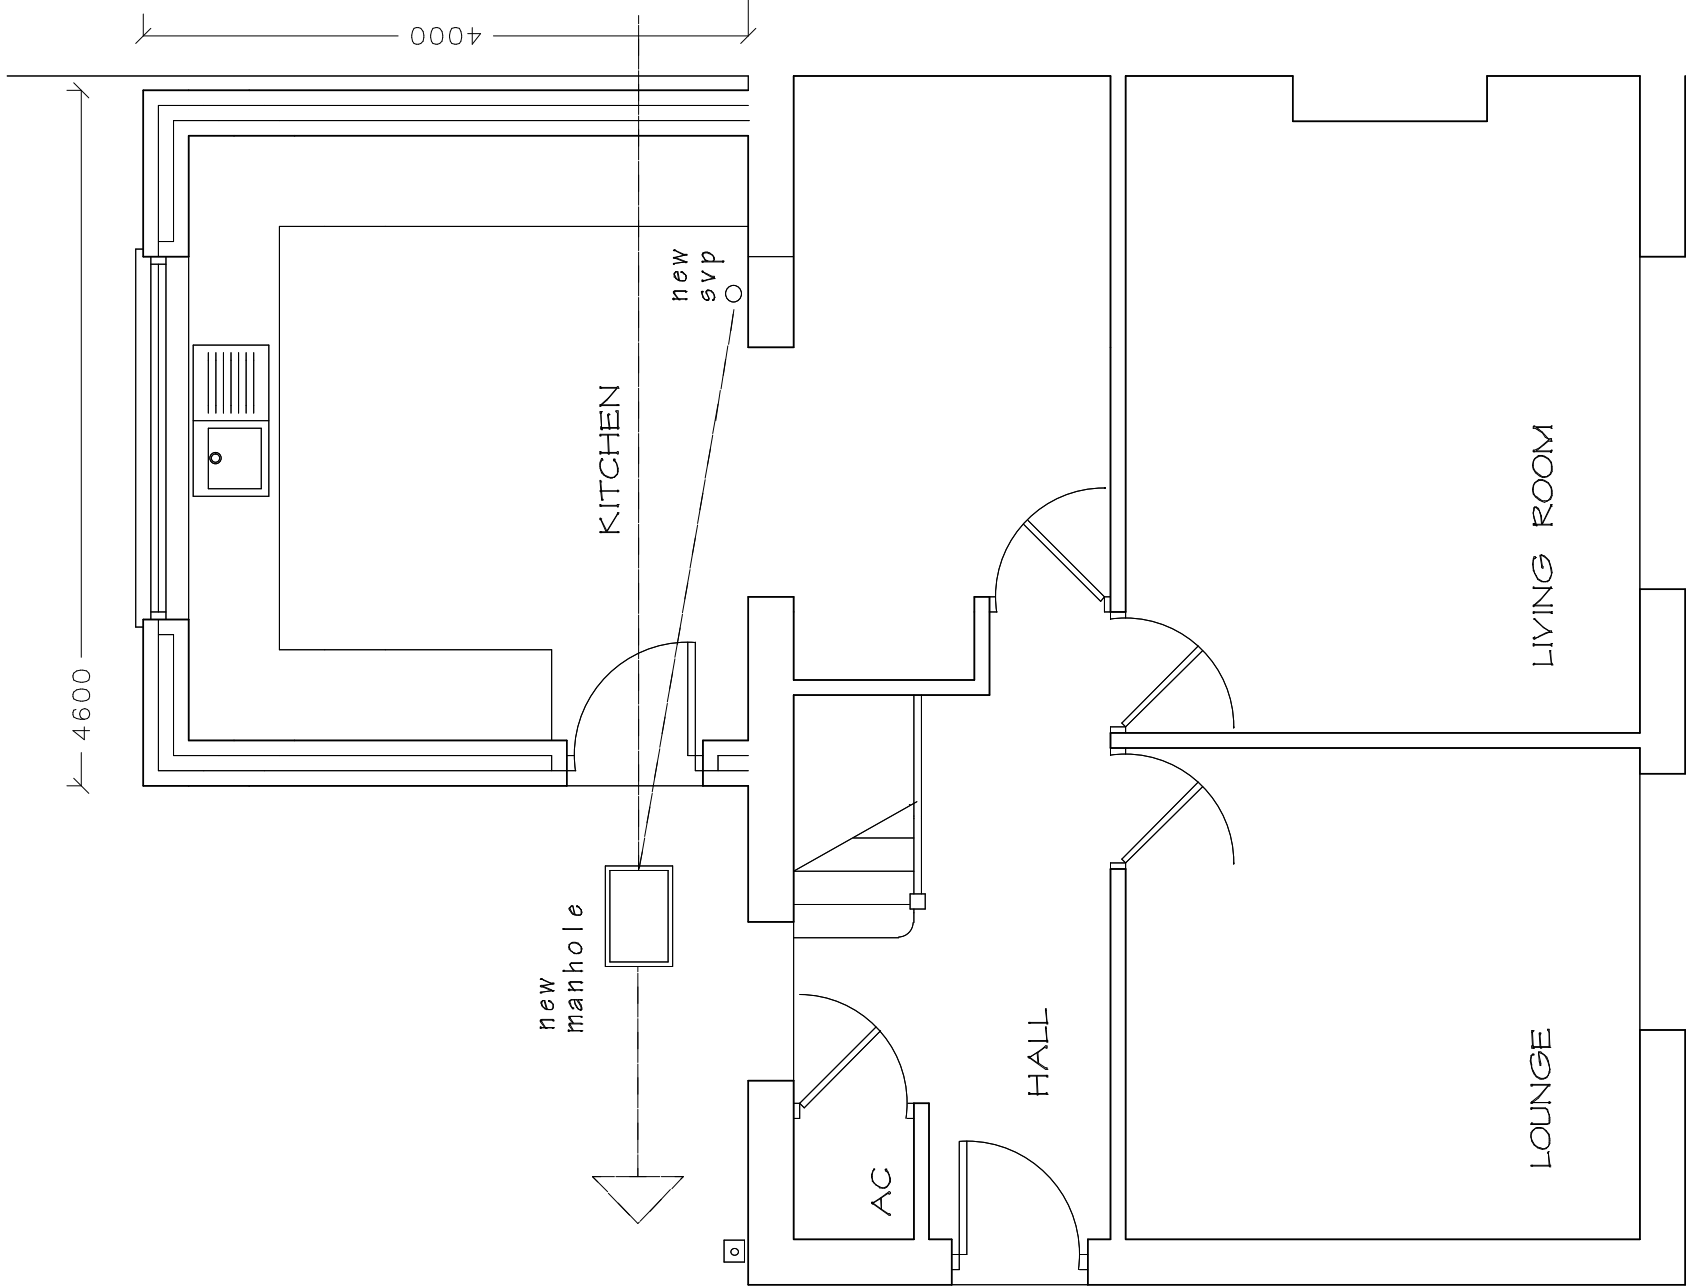

PROPOSED EXTENSION AT 17 SUNNYBANK
ROAD, PORT TALBOT.SA12 6JQ.

DRAWING TITLE

PROPOSED LAYOUT (PLANNING ISSUE)

SCALE	DATE	DRAWING No.
1 to 50 @ A3	November 2025.	2025/03

DO NOT SCALE DRAWING. FIGURED DIMENSIONS ONLY TO BE USED.
DISCREPANCIES TO BE REPORTED IMMEDIATELY.