



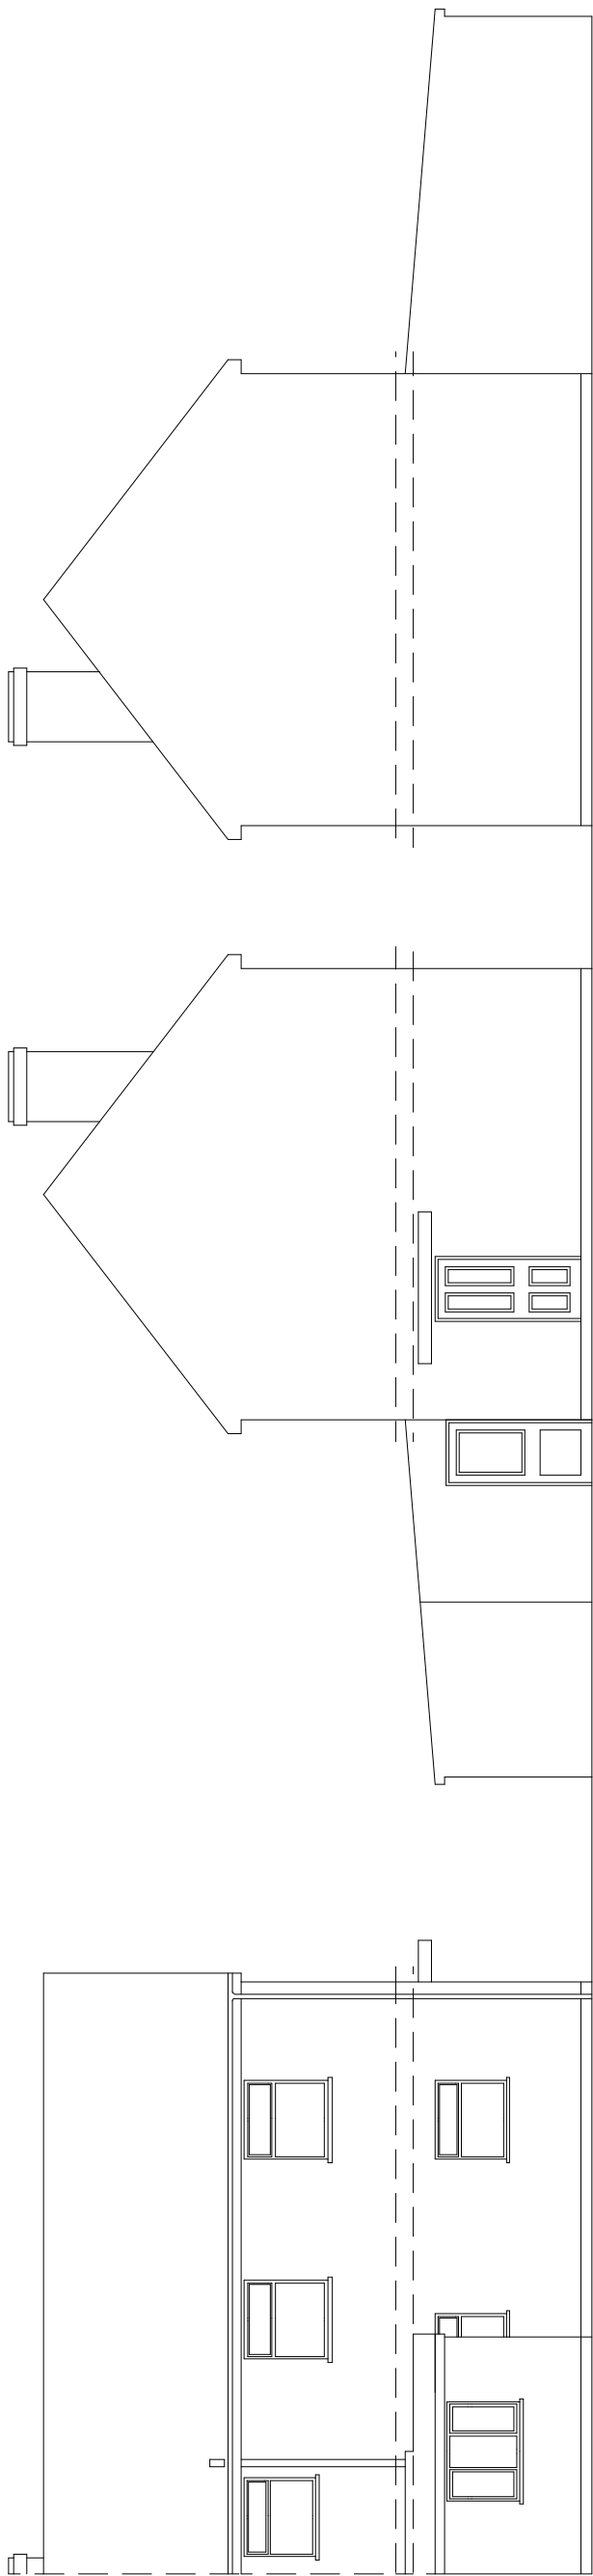

EXISTING
REAR and SIDE ELEVATIONS

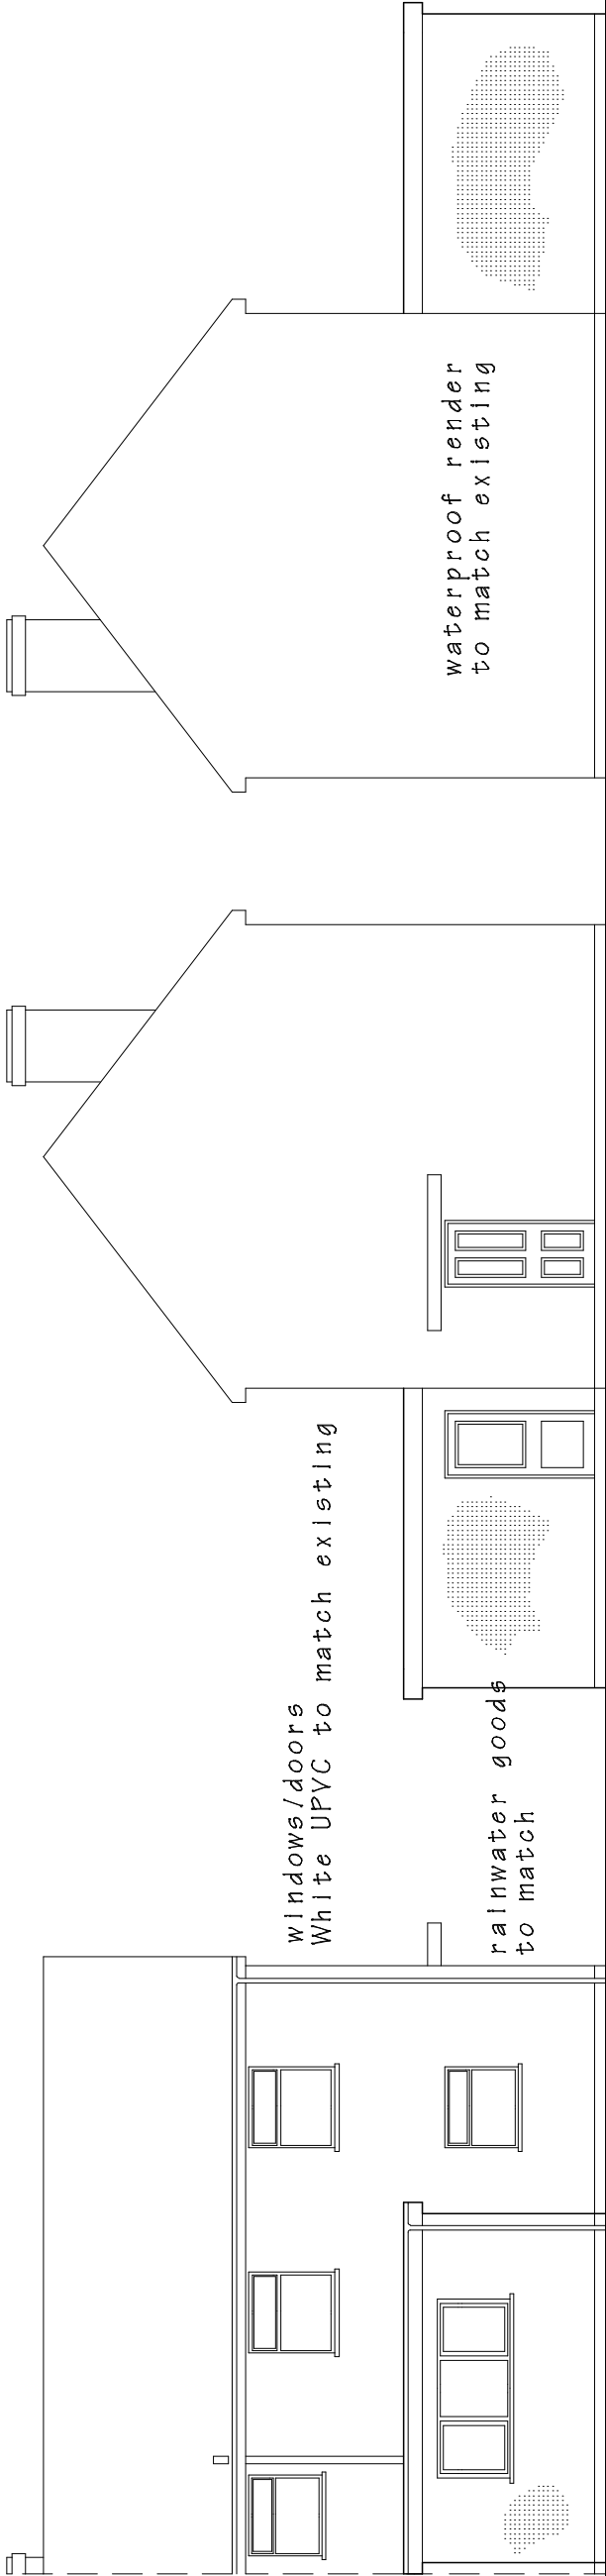

PROPOSED
REAR and SIDE ELEVATIONS

PROPOSED EXTENSION AT 17 SUNNYBANK
ROAD, PORT TALBOT.SA12 6JQ.

DRAWING TITLE
EXISTING and PROPOSED ELEVATIONS (PLANNING ISSUE)

SCALE
1 to 100 @ A3

DATE
November 2025.

DRAWING No.
2025/03

DO NOT SCALE DRAWING. FIGURED DIMENSIONS ONLY TO BE USED.
DISCREPANCIES TO BE REPORTED IMMEDIATELY.