



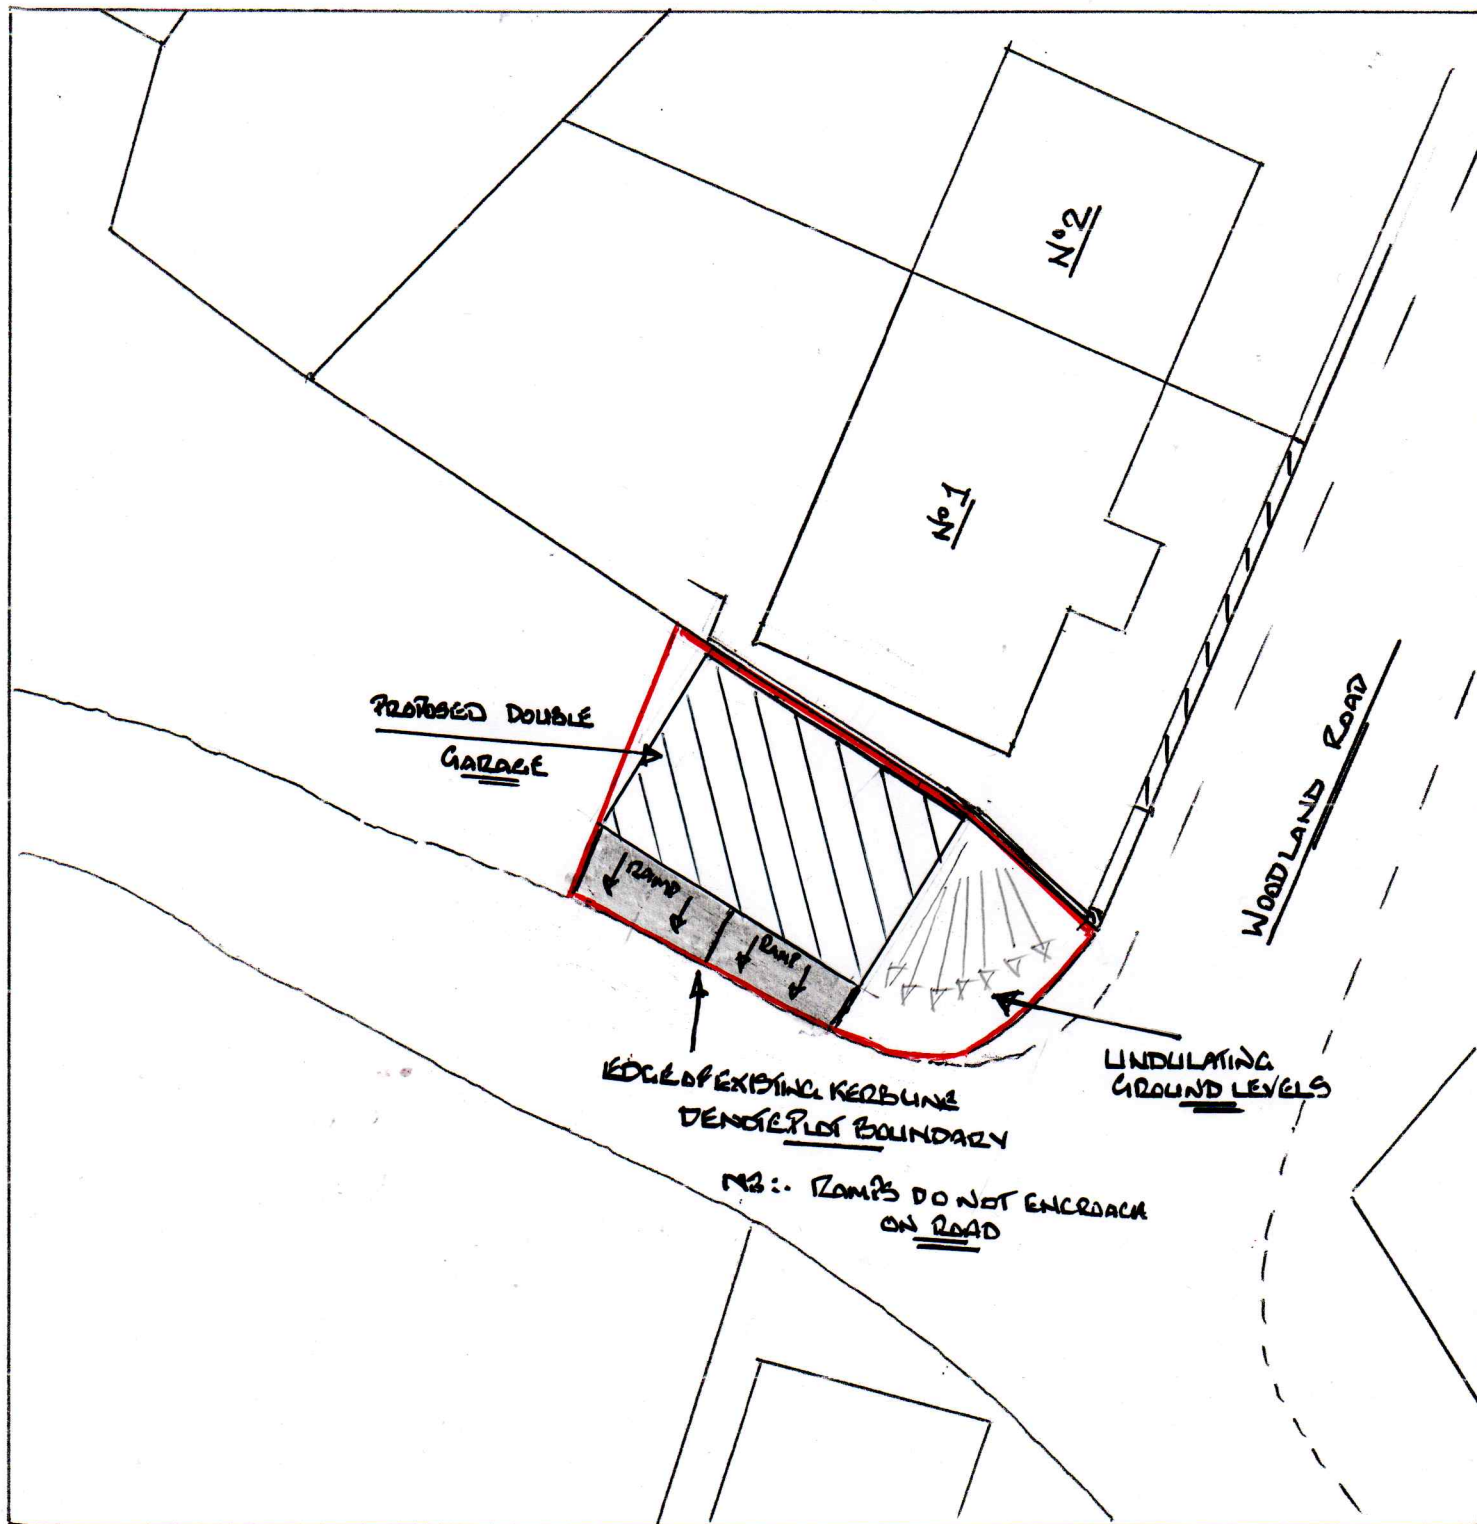

1:200 @ A4

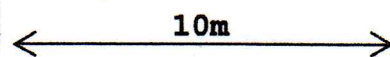

Ref: Proposed Double Garage
Plot @ Woodland Road
Glyncorrwg
SA13 3BS

