



VIEW FROM ROAD AT SIDE (FRONT)

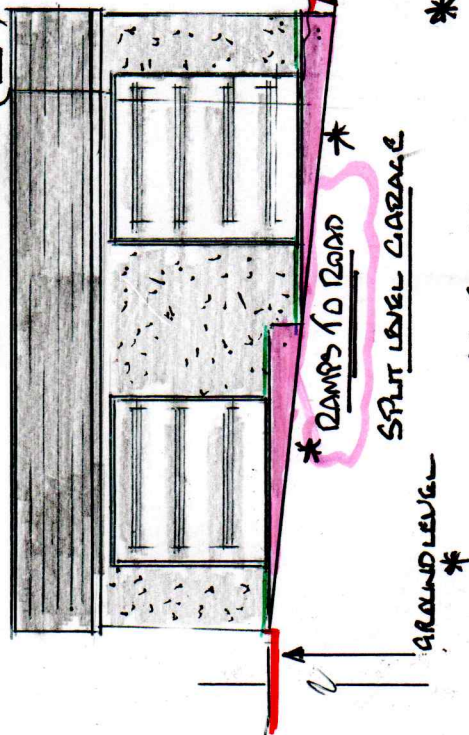

VIEW FROM REAR

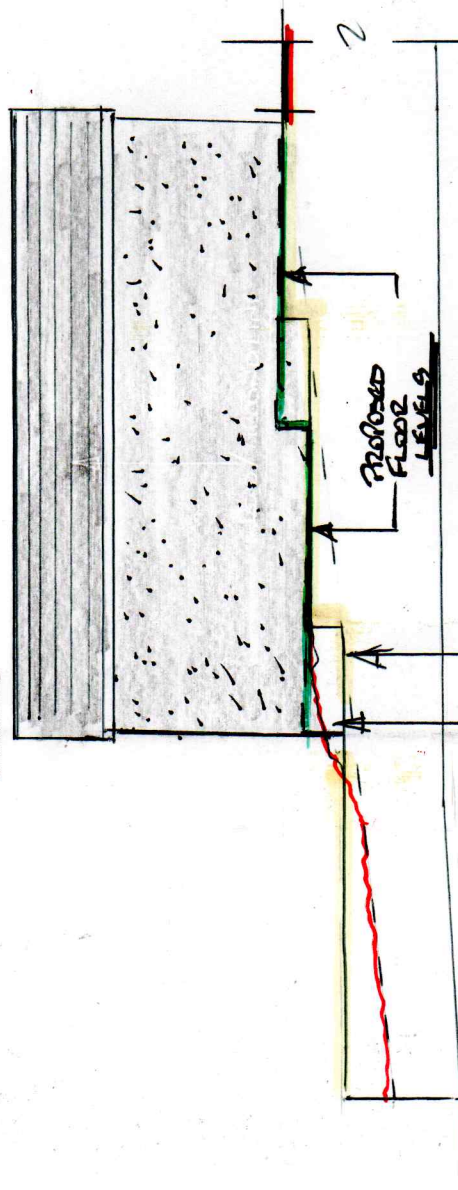


DETAINED OF
No 1 WOODLAND ROAD


* UNUSUAL GROUND LEVELS *
INDICATED IN RED

PROPOSED VIEWS

VIEW FROM WOODLAND ROAD

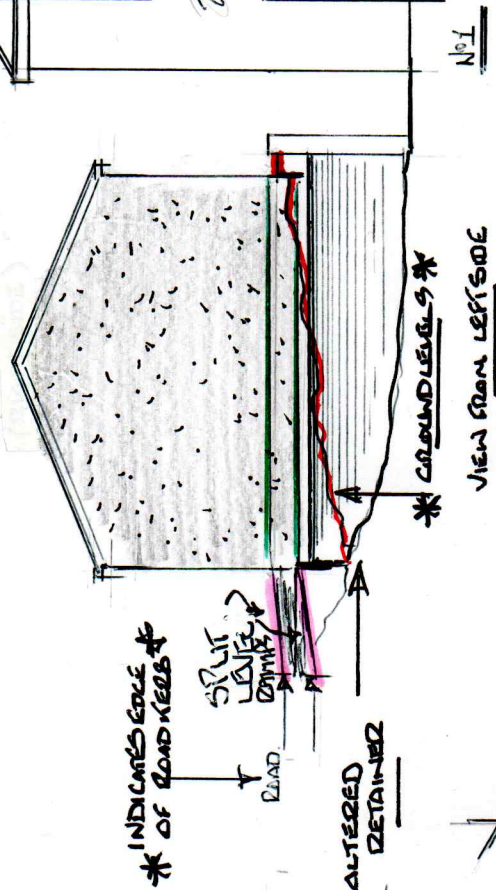

VIEW FROM LEFT SIDE

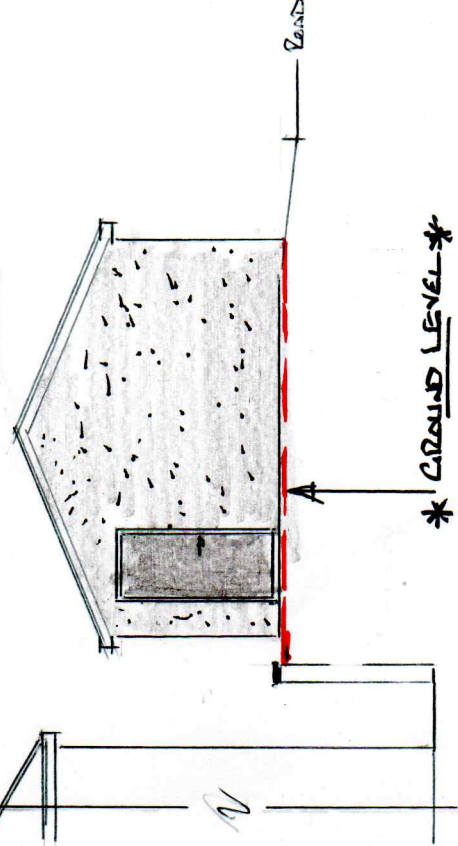

NB:- DAMPS EXTENDS TO EDGE OF KERB
NOTEN ROACHING ON THE ROAD

Proposed Double Garage
Plot to side of
1 Woodland Road
Glyncorrwg
SA13 3BS
Drg No 279

5m

Scale 1:100 @ A4