


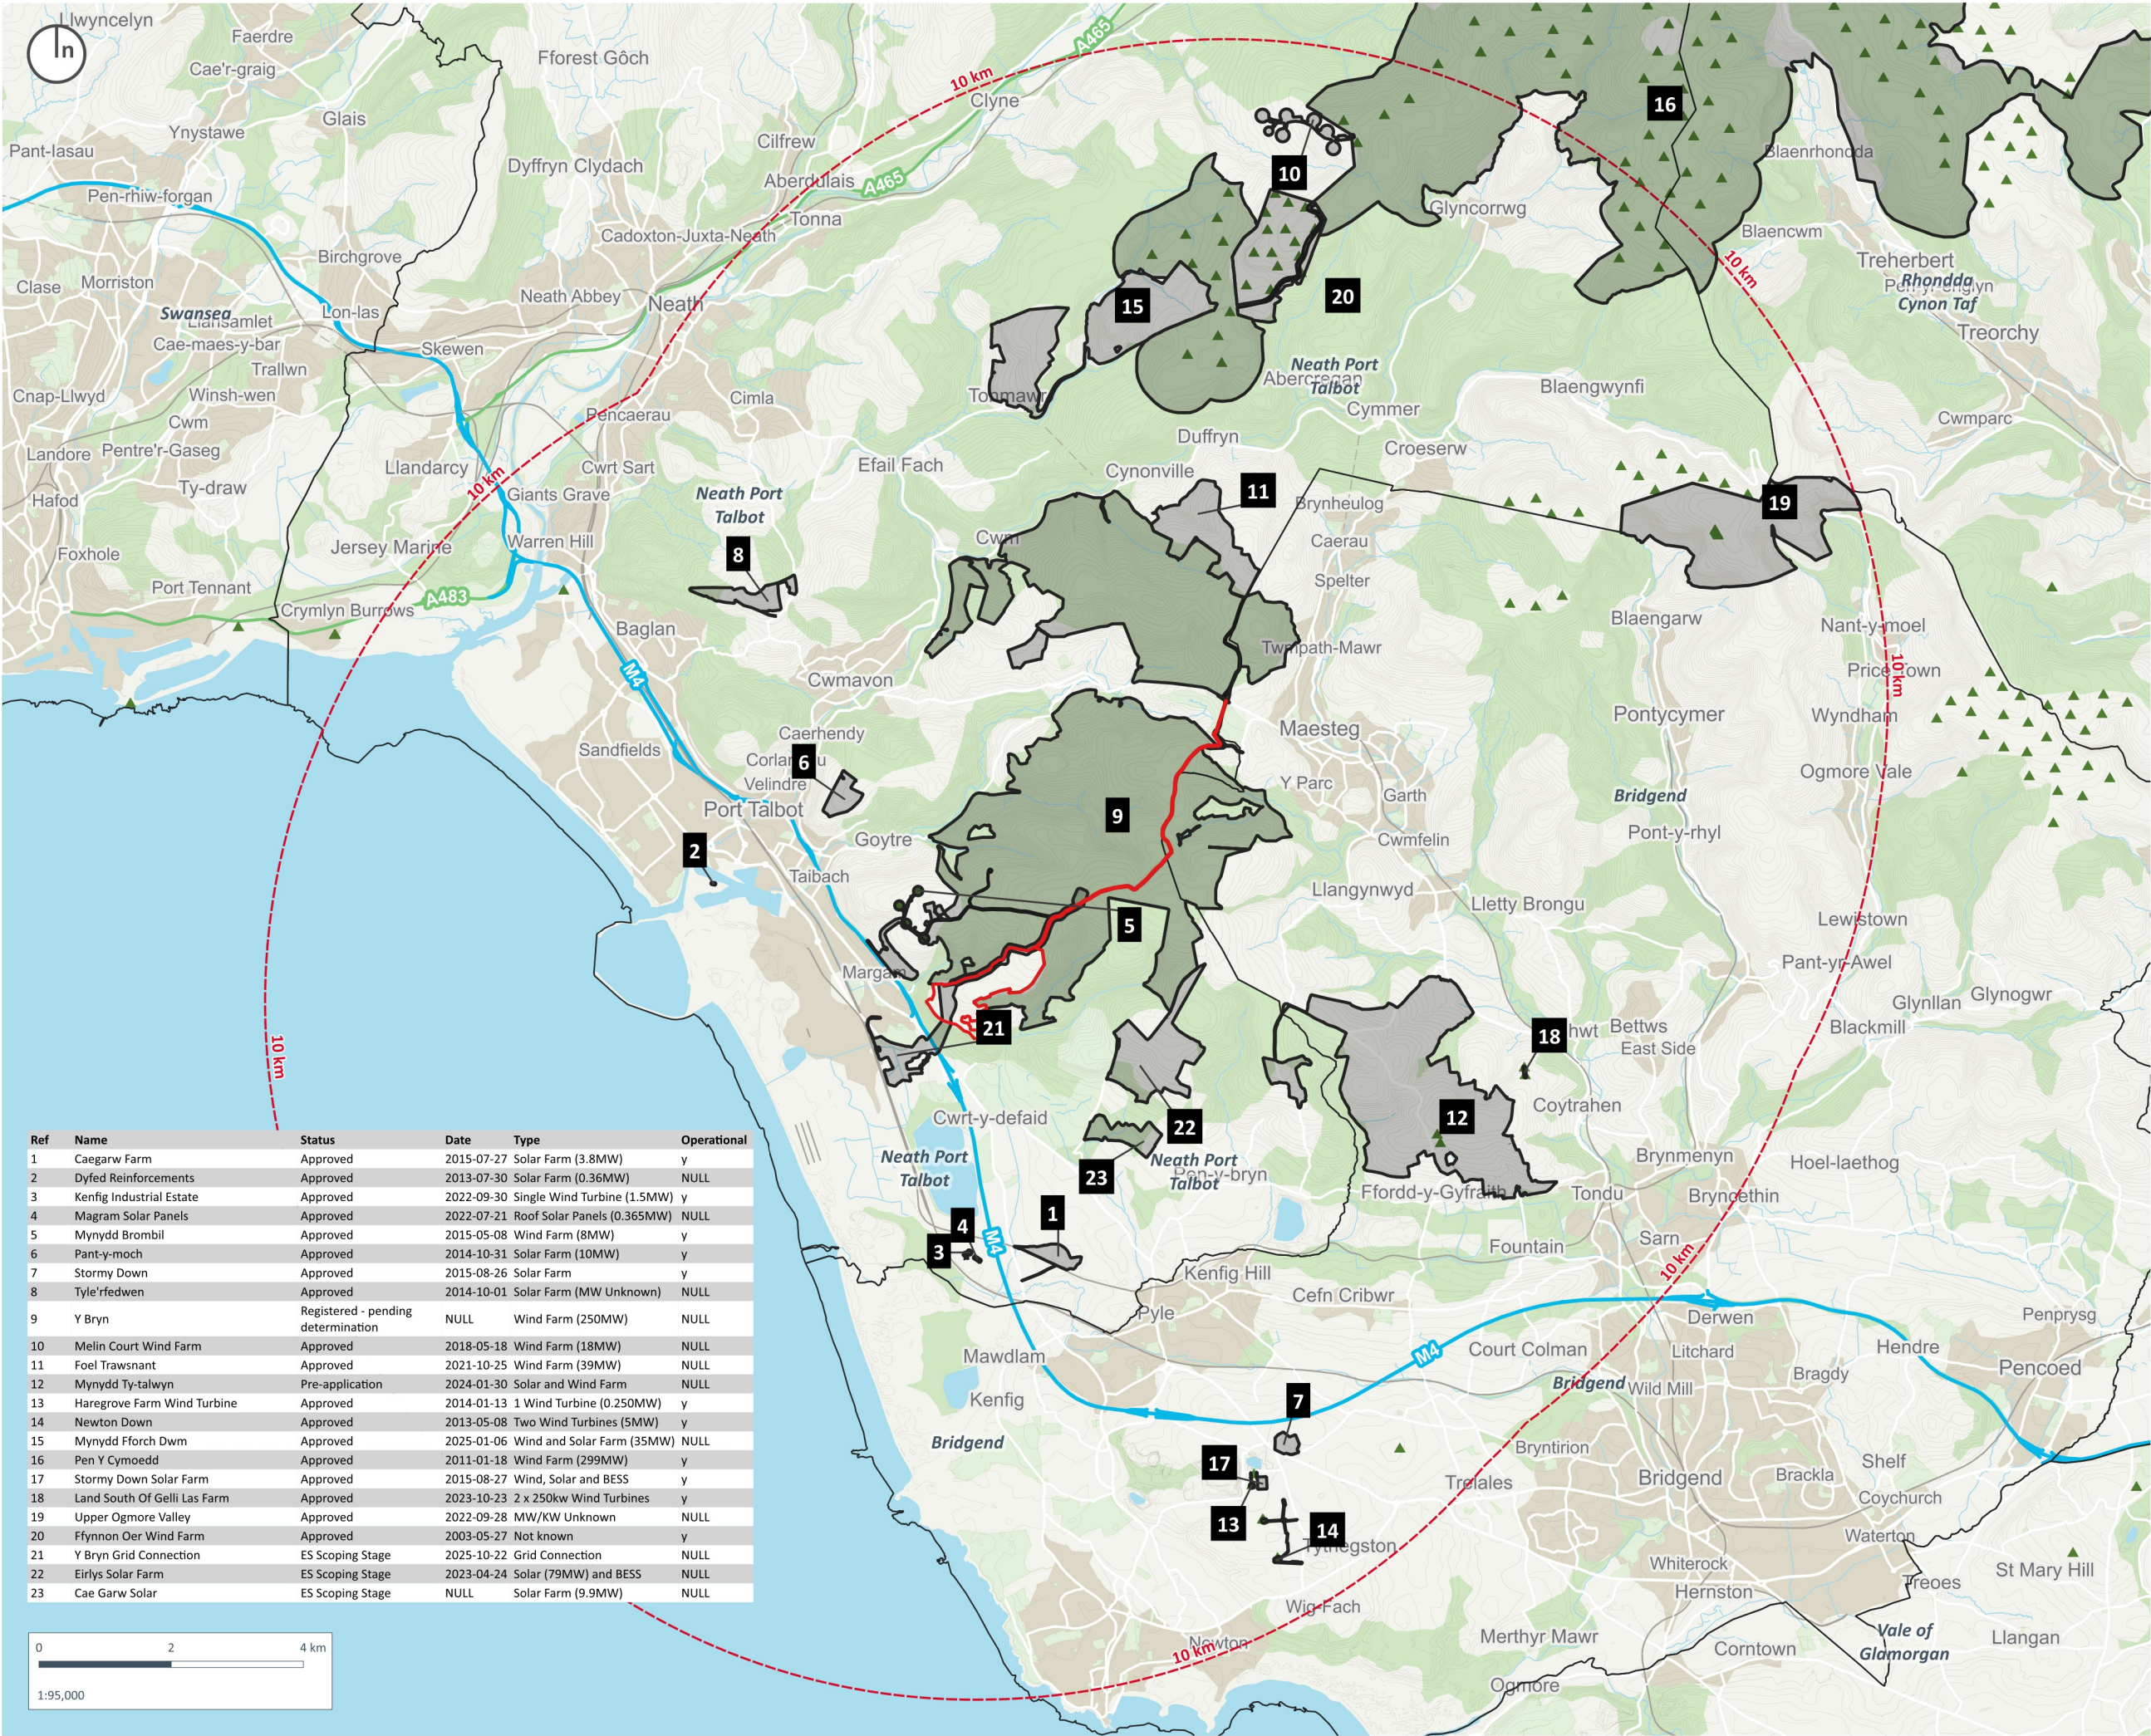

Copyright of Turley

This drawing is for illustrative purposes only and should not be used for any construction or estimation purposes. To be scaled for planning application purposes only. No liability or responsibility is accepted arising from reliance upon the information contained within this drawing.

Plans reproduced by permission of Ordnance Survey on behalf of The Controller of Her Majesty's Stationary Office. © Crown Copyright and database right (2025). All rights reserved. Ordnance Survey Licence number [100020449]

The Site

Cumulative Scheme

10km Buffer

Existing Wind Turbines

CLIENT:

Qualitas

PROJECT:

Solar E of M4, Margam, Neath Port Talbot

DRAWING:

Cumulative Projects

PROJECT NUMBER:

03209

DRAWING NUMBER:

Figure x.x

CHECKED BY:

AC

REVISION:

1.6

STATUS:

Draft

DATE:

November 2025

SCALE:

1:95,000 @ A3