
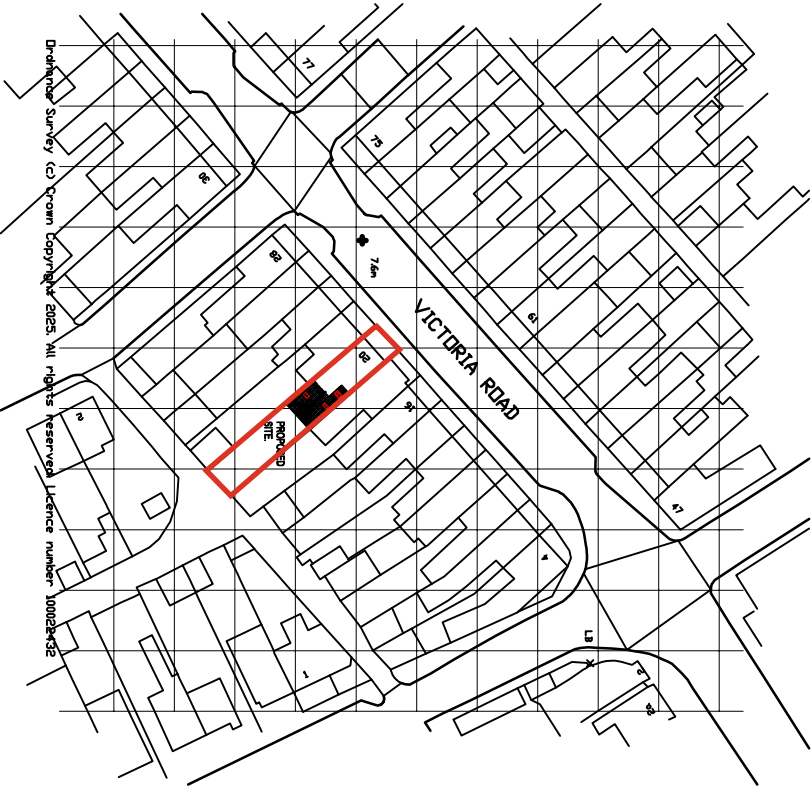
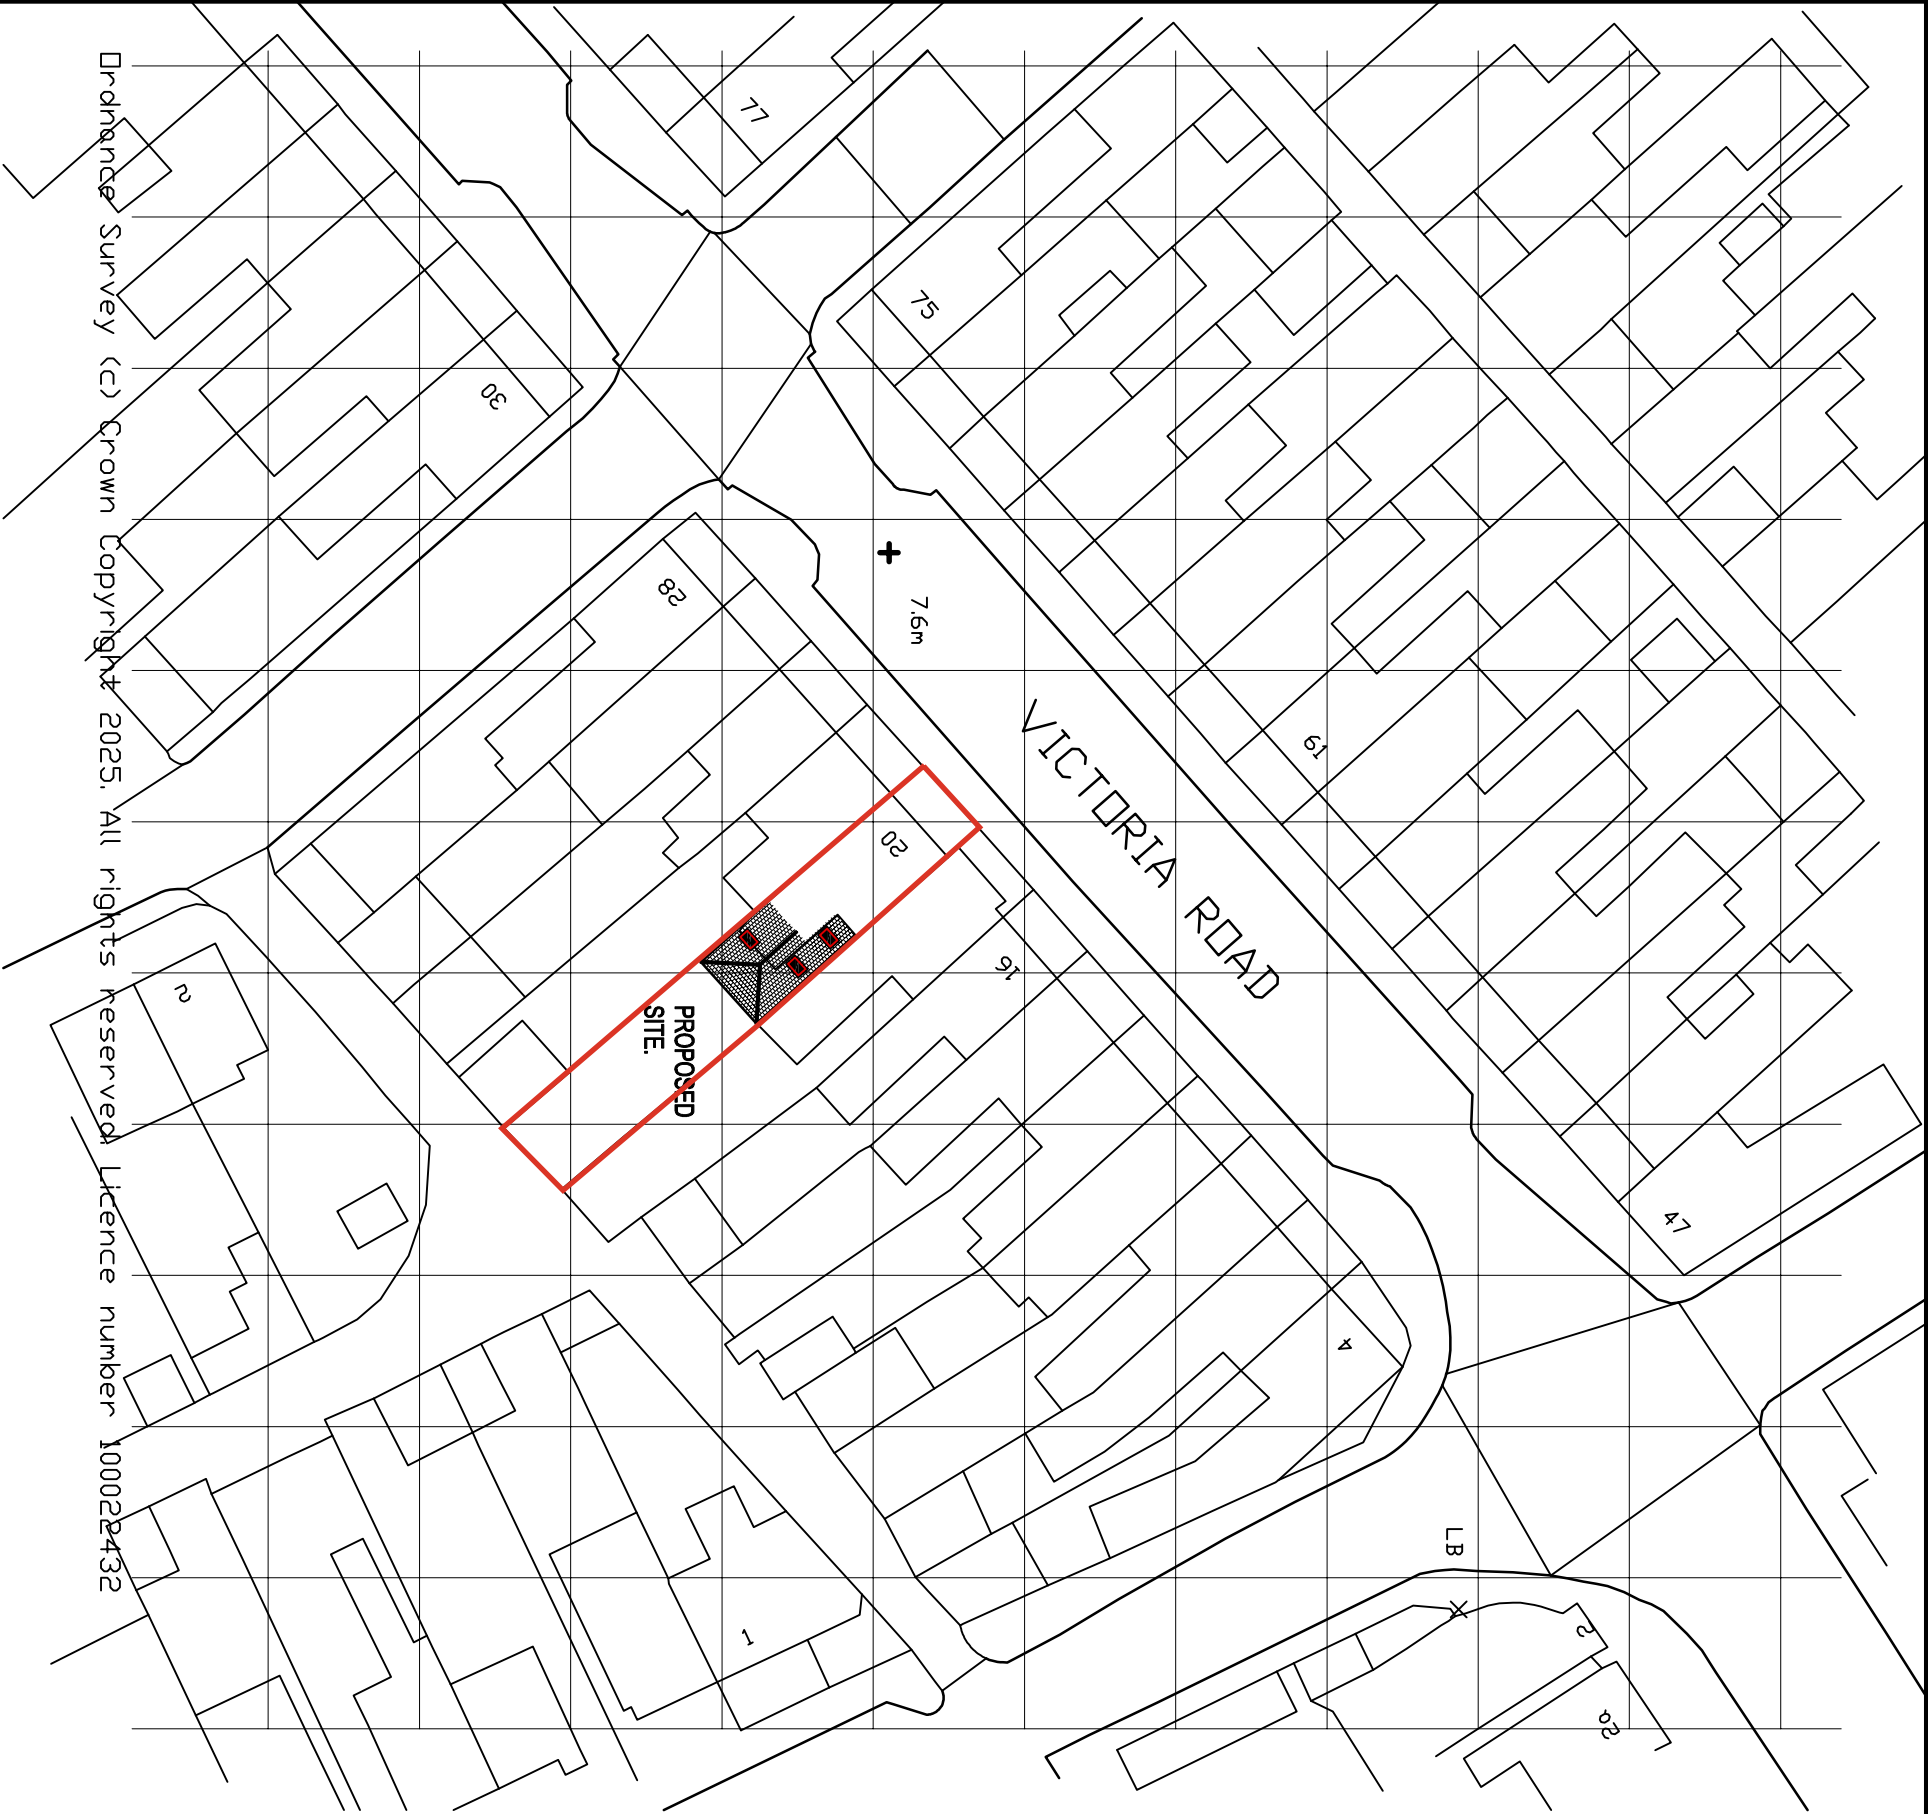


NORTH

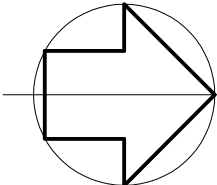

CLIENT		
JULIE CLAYDEN FERGUSON		
job title	PROPOSED SINGLE STOREY REAR EXTENSION @ 20 VICTORIA ROAD PORT TALBOT	
drawing title	PROPOSED EXISTING LOCATION/BLOCK PLAN	
job No:	drawing No:	scales:
25.105	08	1:500 @ A3 1:1250 @ A3