




OS PLAN

©Crown Copyright and database rights 2024. OS Licence no. 100041041

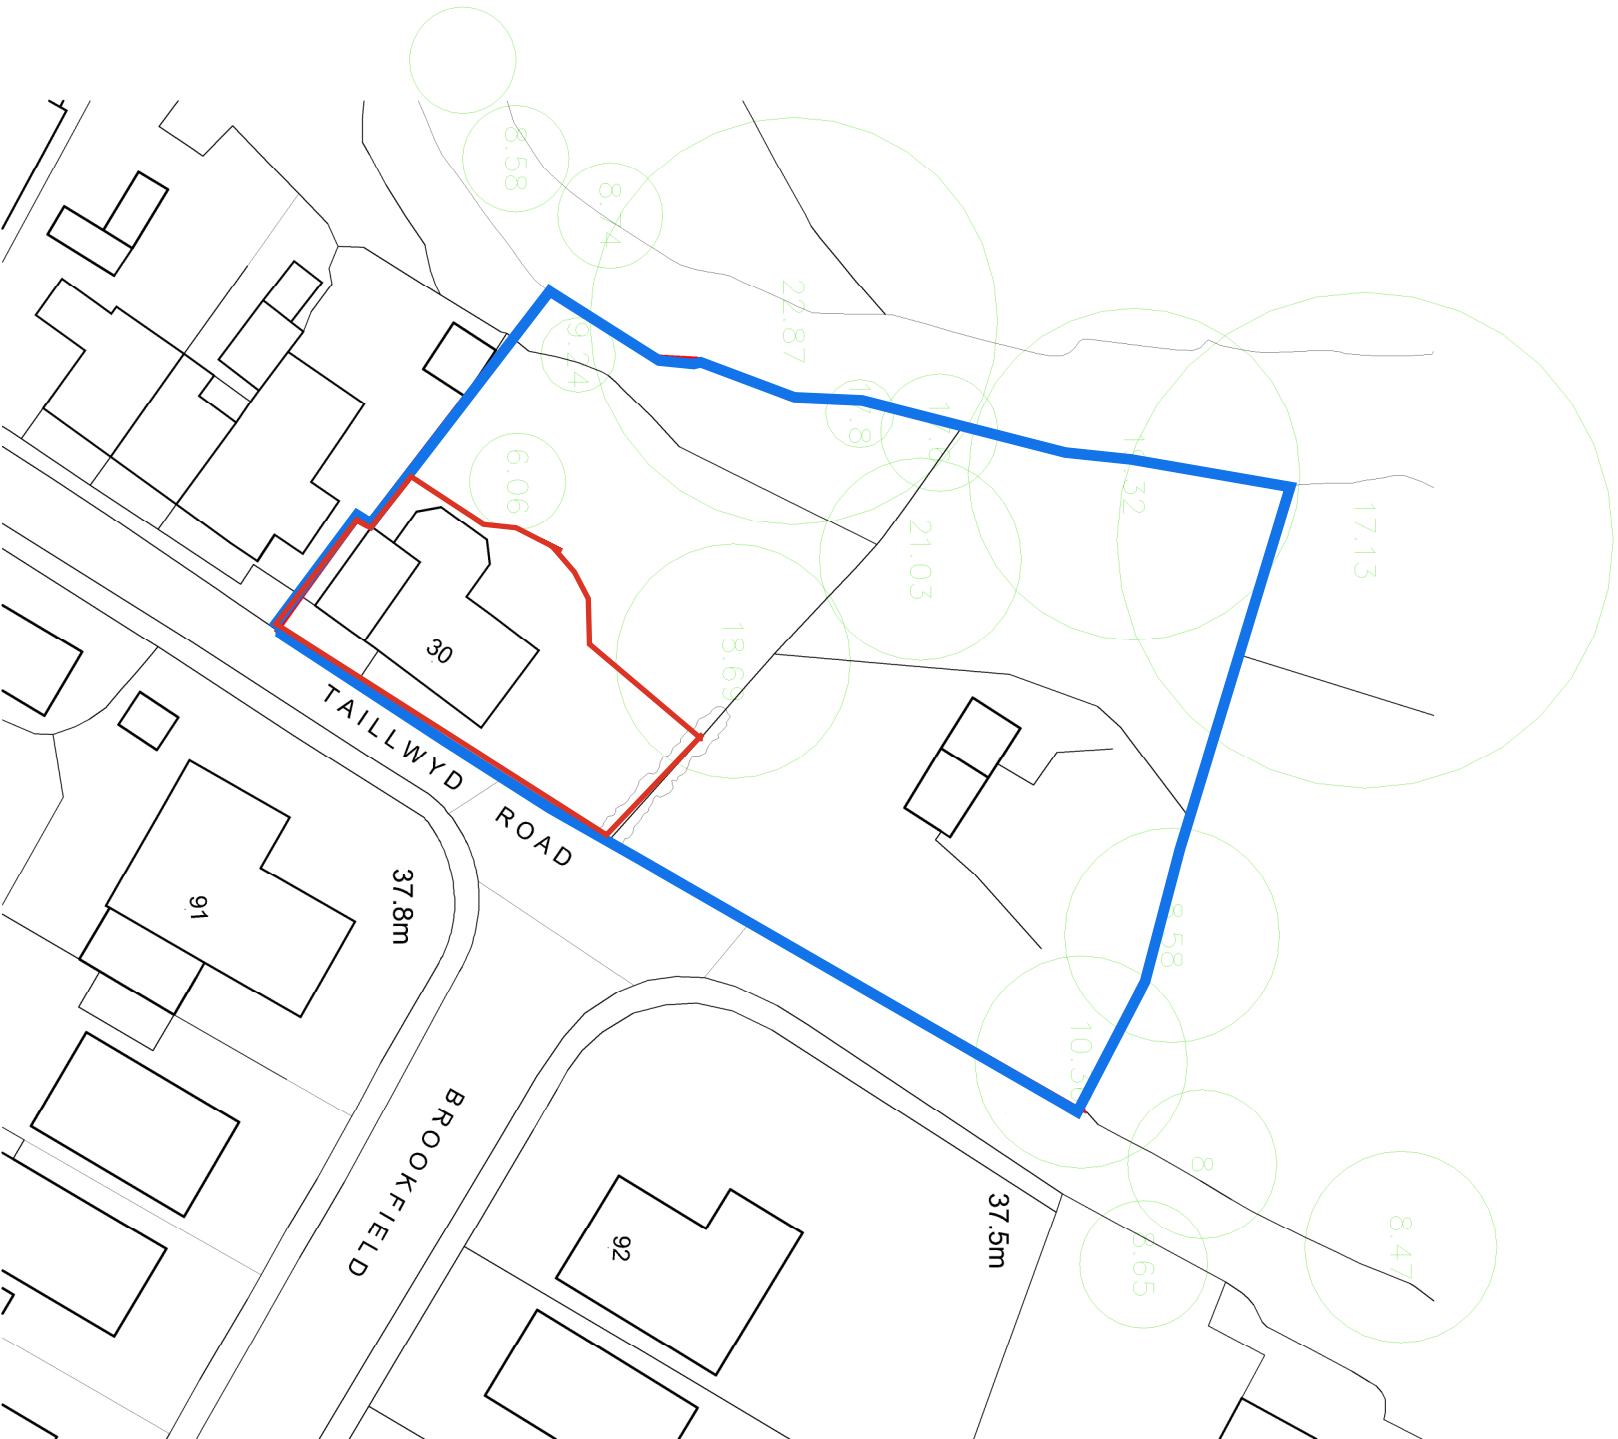

BLOCK PLAN

CONNECTIONS DESIGN

ARCHITECTURE & INTERIORS		Project
21 Penlline Road Whitchurch Cardiff CF14 2AA - Tel : 02920 626521 - E-Mail : paul@connections-design.co.uk		
Proposed Redevelopment at 30 Tallywd - Neath		
Drawing Title		OS & Block Plan

- minor amendment
- minor amendment
- red line boundary amended
- red line boundaries amended
- red line boundaries added

- 11 09 24
- 04 09 24
- 21 08 24
- 21 08 24
- 07 08 24

- E
- D
- C
- B
- A

Item	Scale	Job No.	Dwg No.	Rev
1:1250/500 @ A3	J24/07	P01	E	

PLANNING