
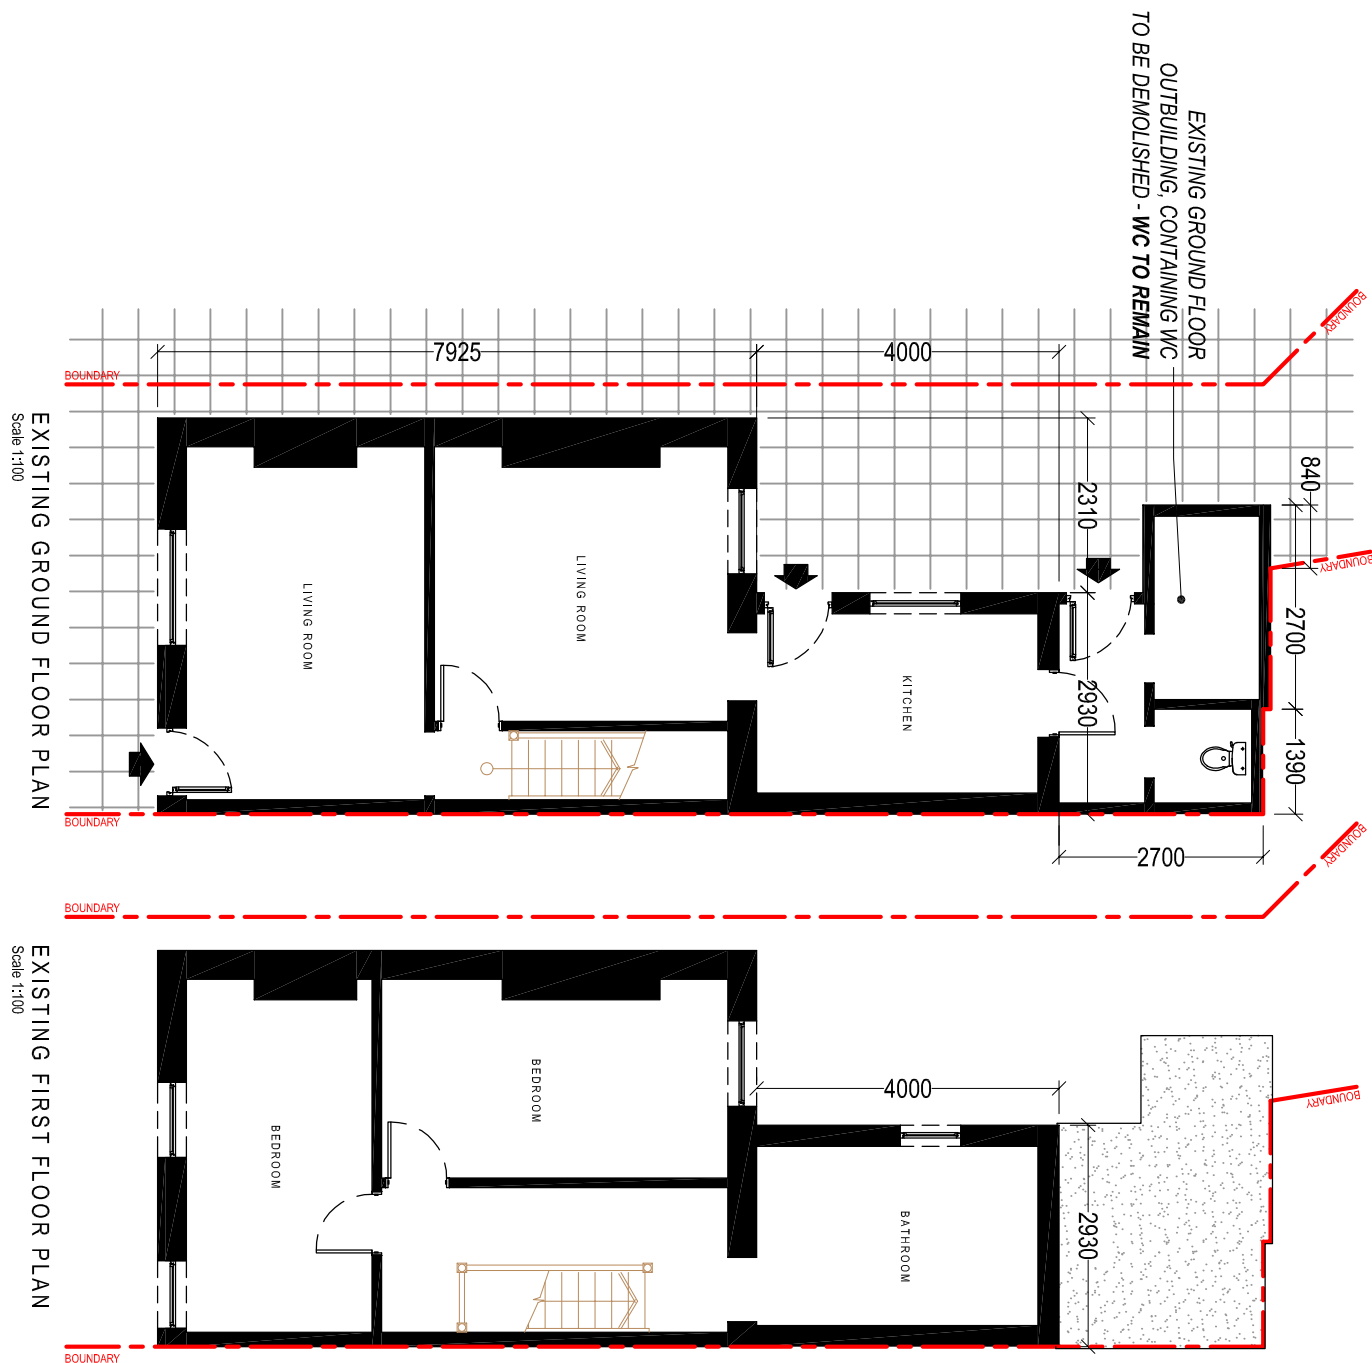


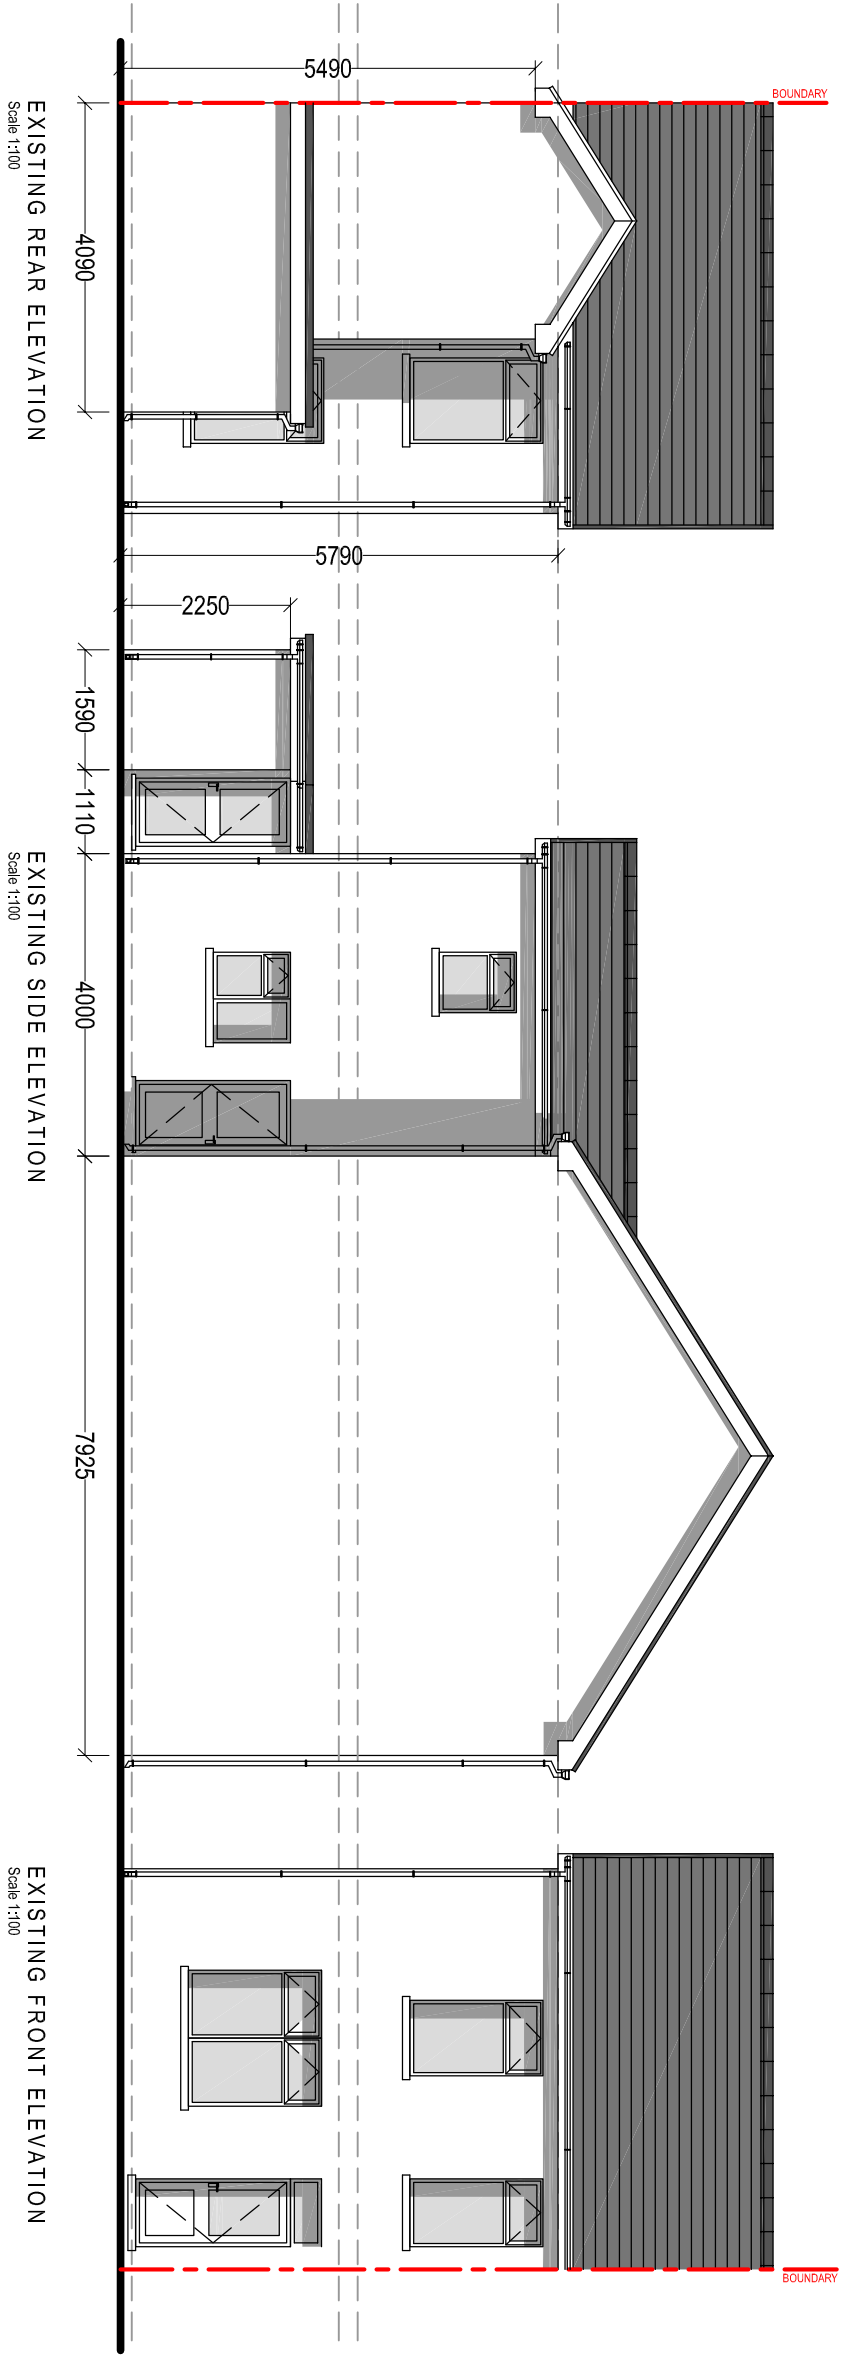

PROPOSED SINGLE STOREY
REAR EXTENSION

Mr. C. Morgan
81 Heol Y Gors
Cwmgoris
SA18 1PT

PLANNING

Drawing Title: PROPOSED DETAILS			
Drawing No: CPD-003		Revision: C	
Date: 04-08-2025		Revised: 12-11-2025	
Scale(s): 1:100		Paper Size: A2	



Cwm Planning & Design Ltd.
(Civil, Structural & Architectural)