
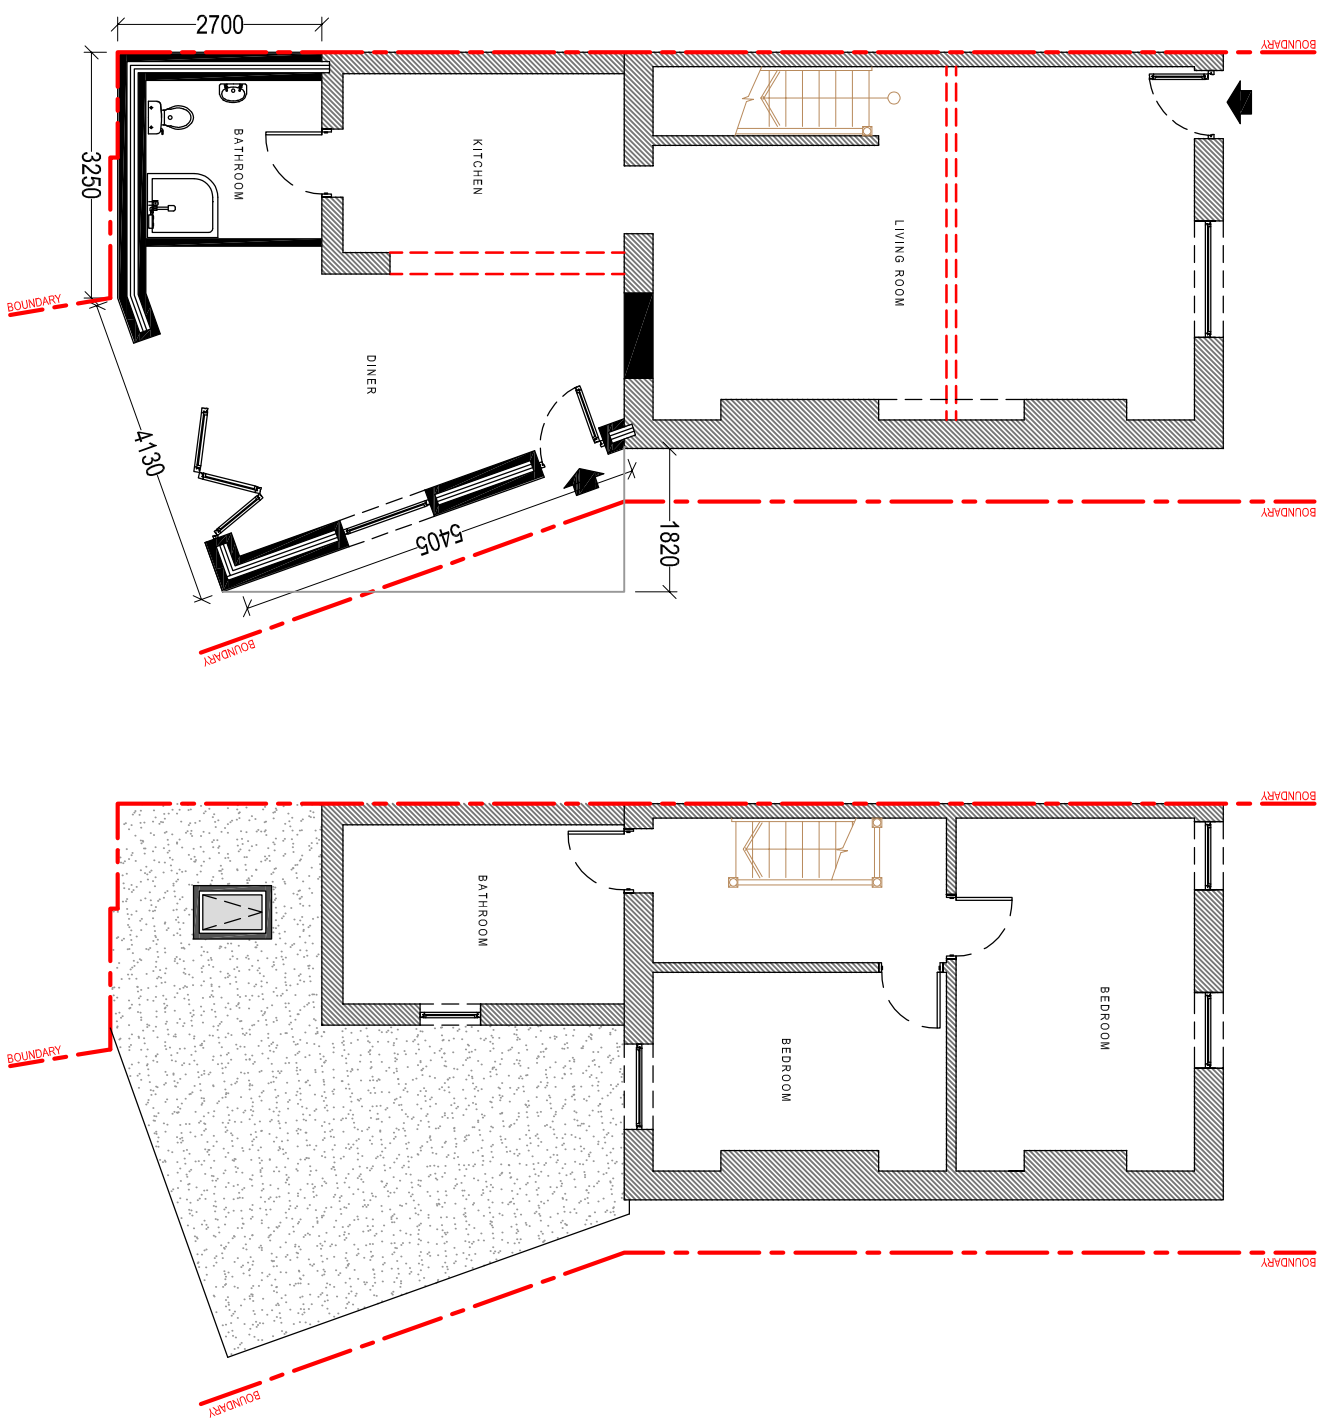
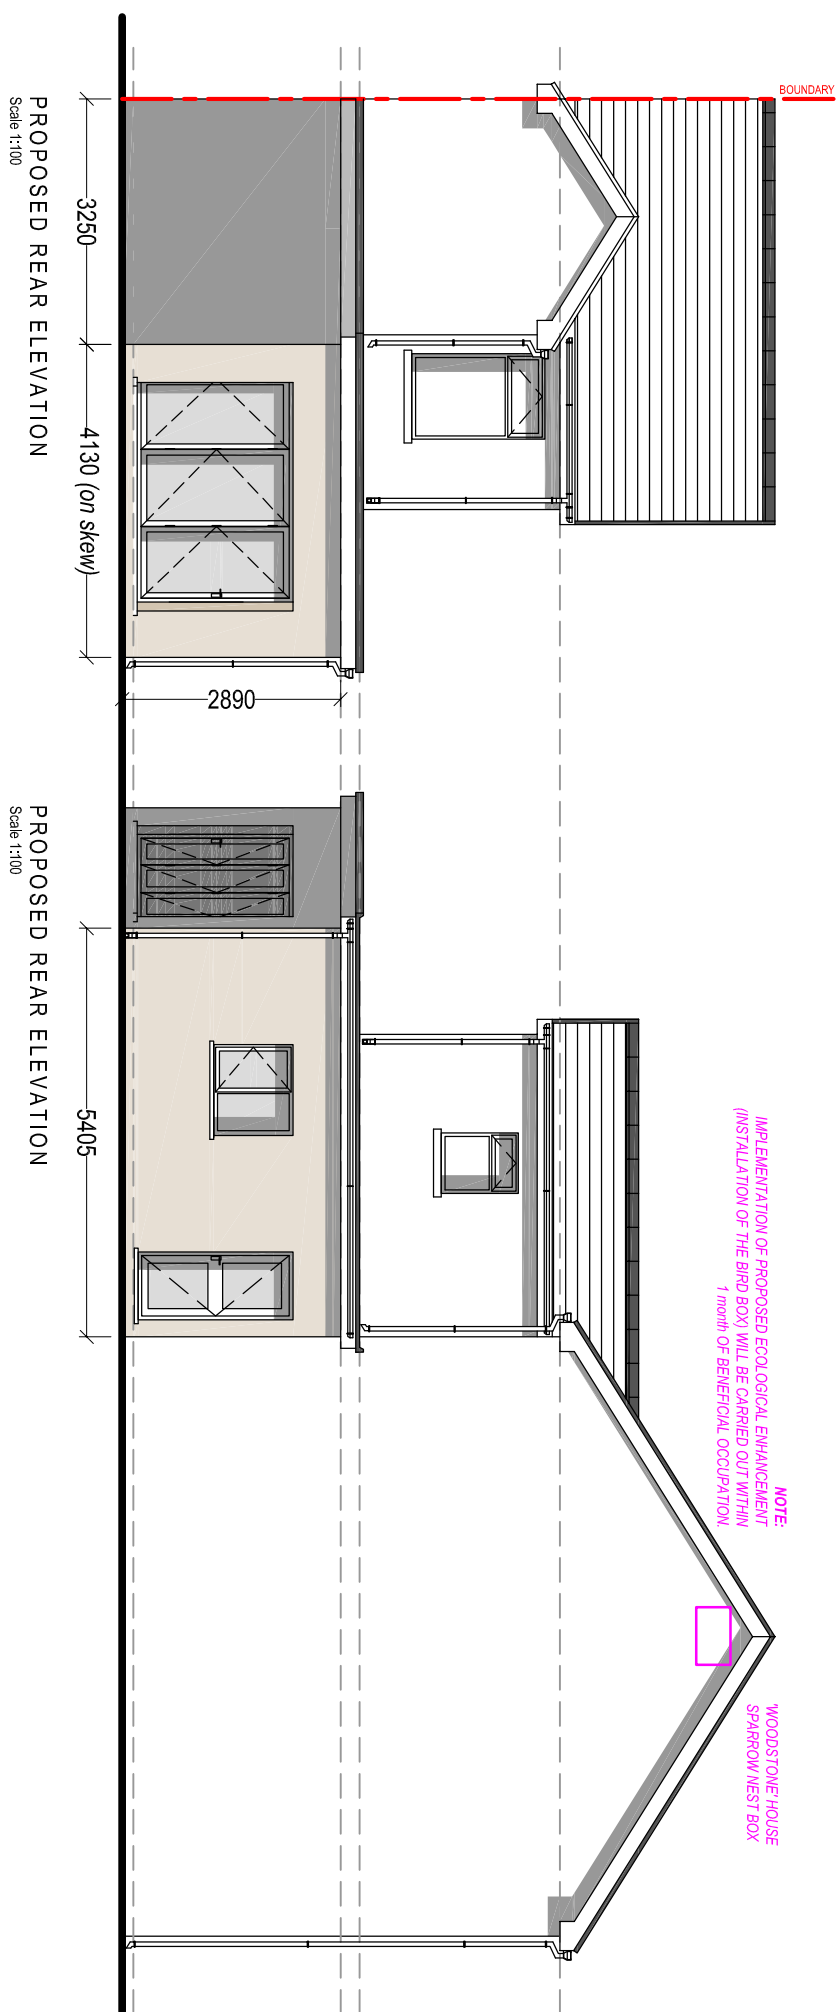


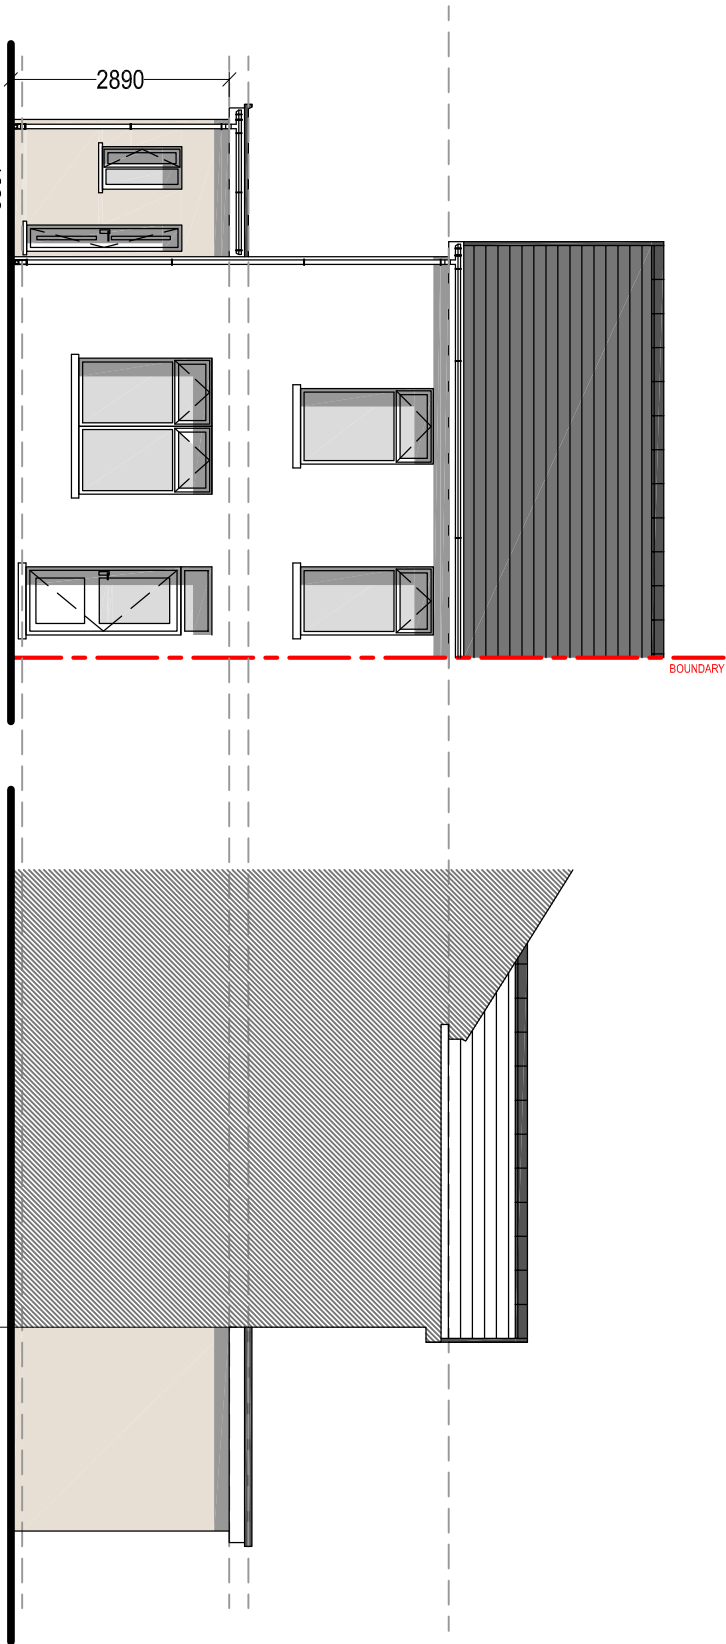

Client:

Mr. C. Morgan
81 Heol Y Gors
Cwmgoris
SA18 1PT

Project Title:

PROPOSED SINGLE STOREY
REAR EXTENSION

General Notes:

1. Do not scale from this drawing. Take figures from notes only.
2. Dimensions are in millimetres unless otherwise stated.

Drawing Base:

PLANNING

Drawing Title:

PROPOSED DETAILS

Drawing No:

CPD-004

Revision:

C

Date:

04-08-2025

Revised:

12-11-2025

Scale(s):

1:100

Paper Size:

A2

Cwm Planning & Design Ltd.

(Civil, Structural & Architectural)