

Appendix A – Chainage Plan



LEGEND

- PROPOSED HDD AREAS
- HV CABLE ROUTE OPTION B
- HV CABLE ROUTE OPTION C
- PROPOSED MARGAM SUBSTATION OPTION 2
- PROPOSED TATA SUBSTATION
- PROPOSED MARGAM SUBSTATION OPTION 4
- OPTION B CHAINAGE (m)
- OPTION C SUB-SECTION CHAINAGE (m)

nationalgrid

NATIONAL GRID

Project

MARGAM FEED

Title

SITE LOCATION & CHAINAGE PLAN (SHEET 1/5)

Scale	Drawn	Checked	Approved
1:2500 (A3)	JT	VB	PDH
	Date	Date	Date
	20/02/24	29/02/24	08/03/24

BakerHicks


Project Number	Drawing Number	Rev
30004240	30004240-BHK-XX-XX-RP-C-0003	P02



- LEGEND
- PROPOSED HDD AREAS
 - HV CABLE ROUTE OPTION B
 - HV CABLE ROUTE OPTION C
 - 1000 OPTION B CHAINAGE (m)
 - 1000 OPTION C SUB-SECTION CHAINAGE (m)

nationalgrid

NATIONAL GRID			
Project			
MARGAM FEED			
Title			
SITE LOCATION & CHAINAGE PLAN (SHEET 2/5)			
Scale	Drawn	Checked	Approved
	JT	VB	PDH
1:2500 (A3)	Date	Date	Date
	20/02/24	29/02/24	08/03/24
BakerHicks			
Project Number		Drawing Number	Rev
30004240		30004240-BHK-XX-XX-RP-C-0003	P02

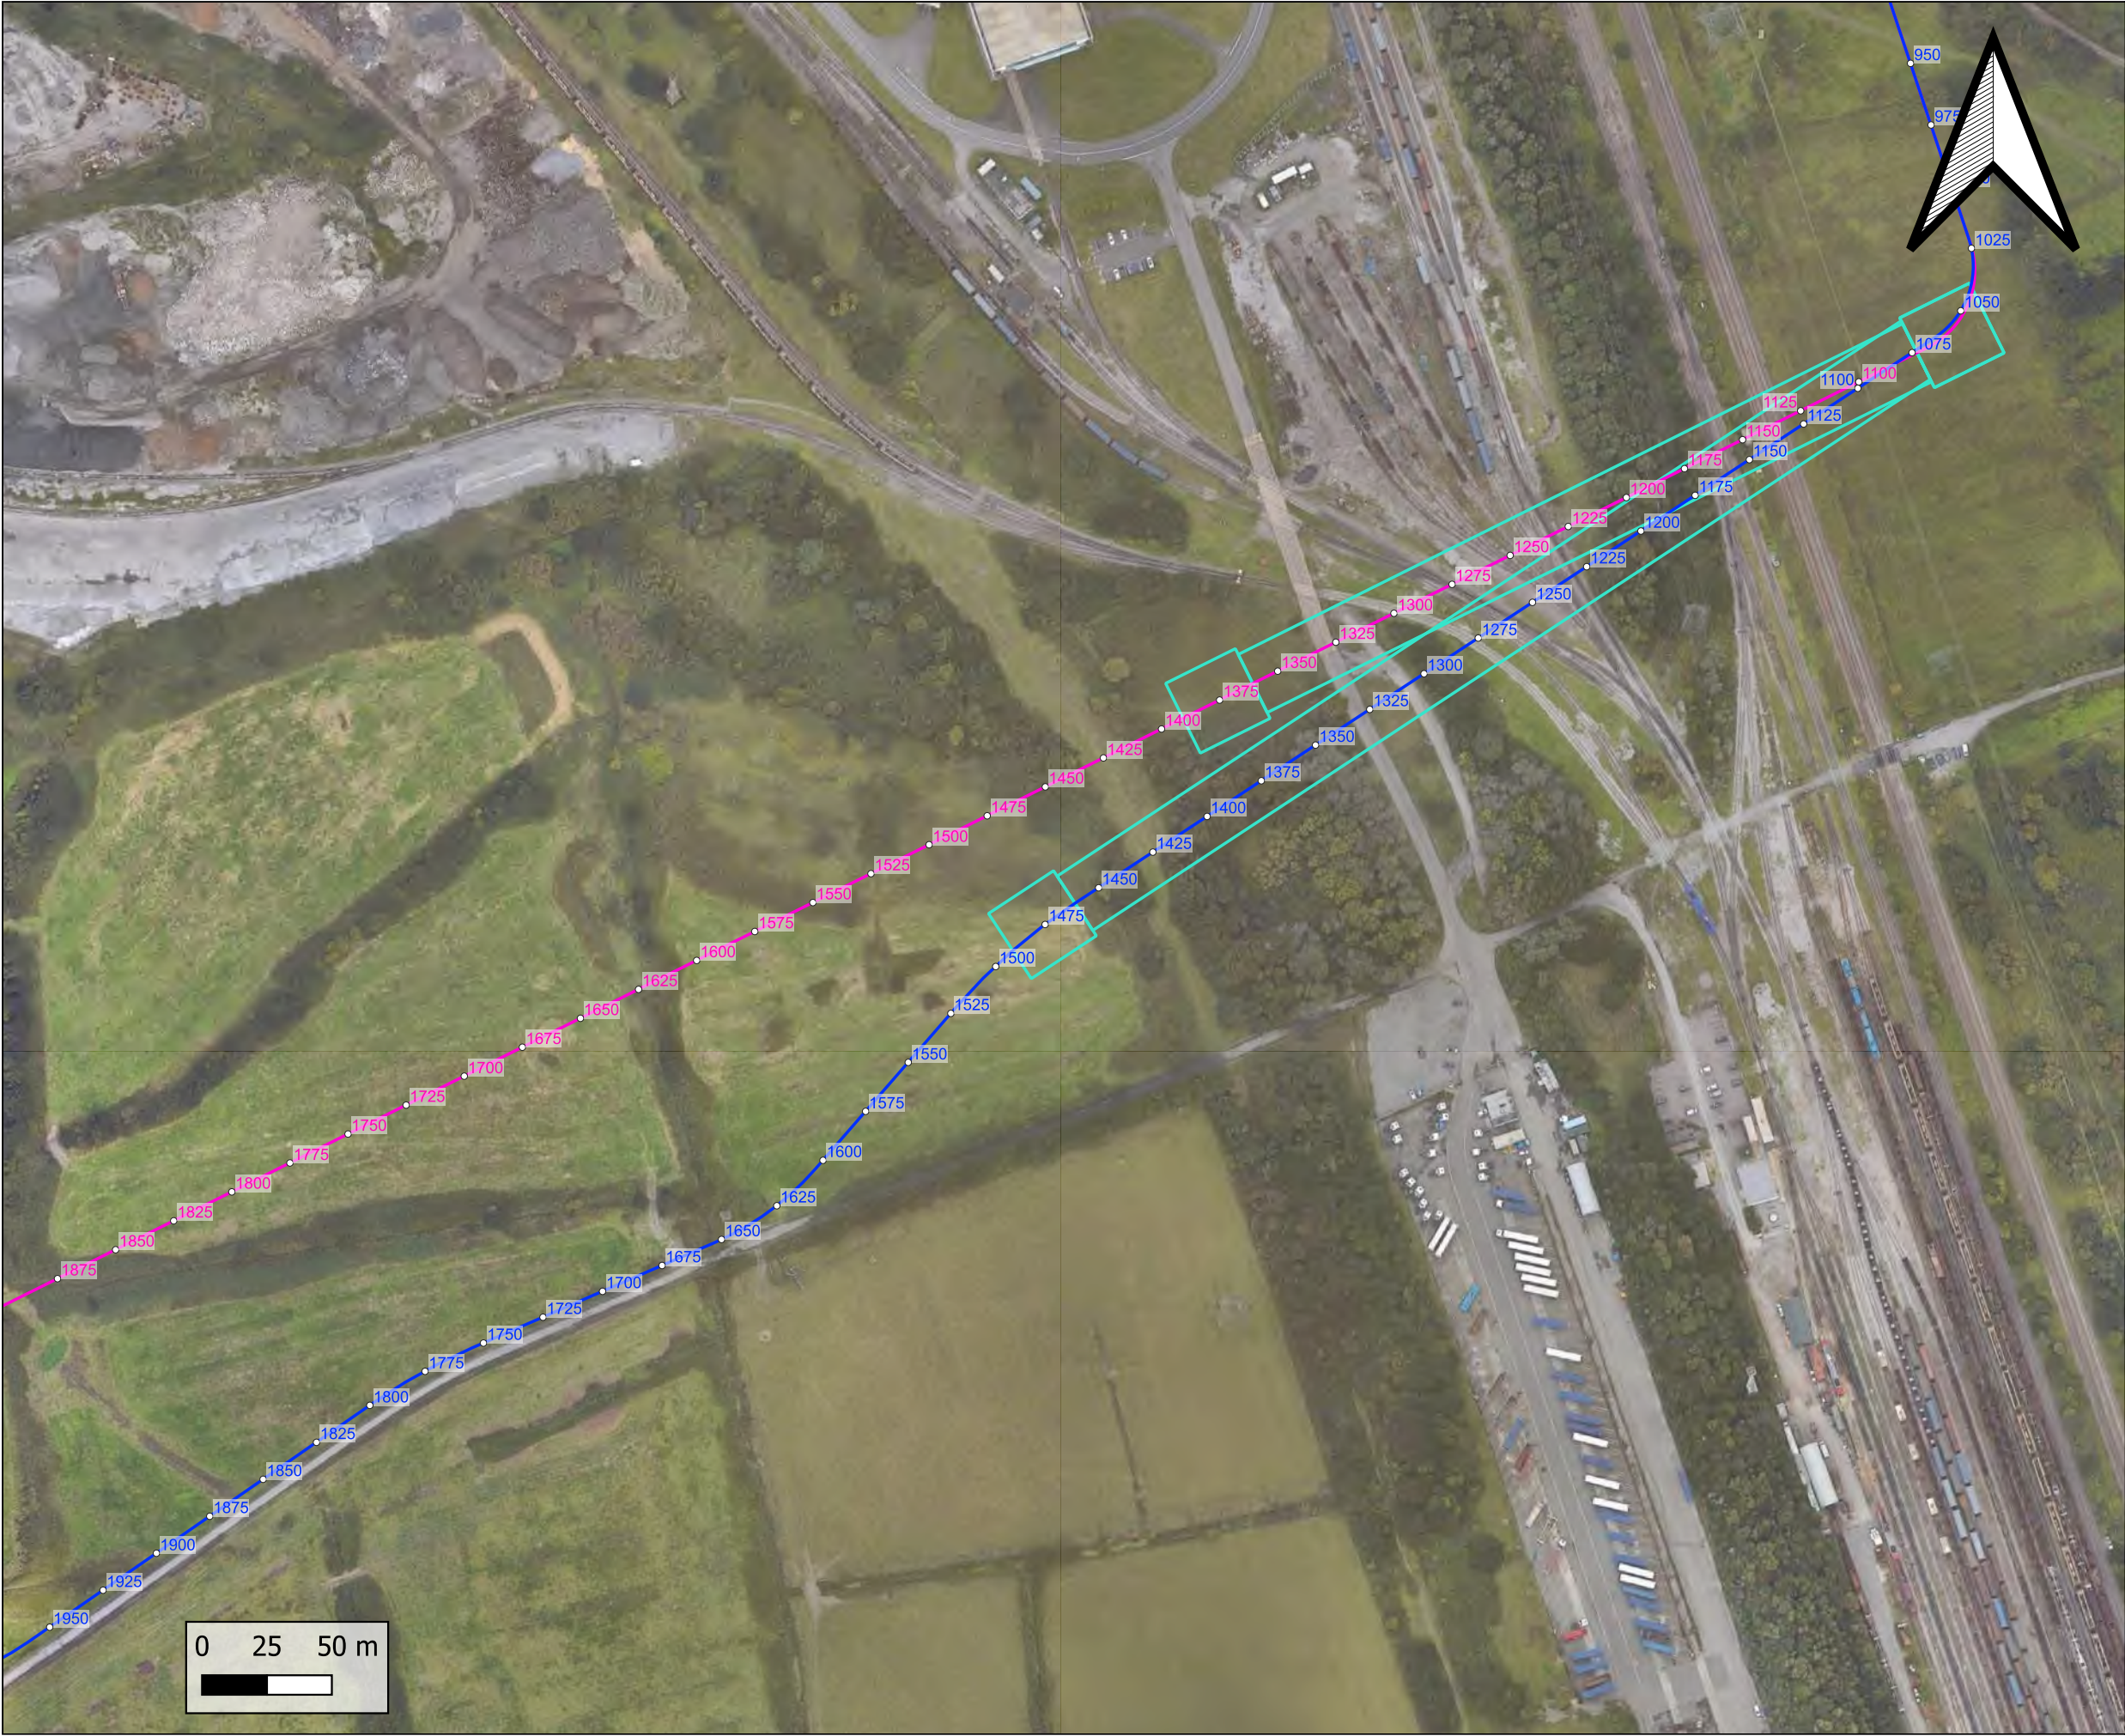

LEGEND

- PROPOSED HDD AREAS
- HV CABLE ROUTE OPTION B
- HV CABLE ROUTE OPTION C
- 1000 OPTION B CHAINAGE (m)
- 1000 OPTION C SUB-SECTION CHAINAGE (m)

nationalgrid

NATIONAL GRID
Project
MARGAM FEED

Title
SITE LOCATION & CHAINAGE PLAN
(SHEET 3/5)

Scale	Drawn	Checked	Approved
1:2500 (A3)	JT	VB	PDH
	Date	Date	Date
	20/02/24	29/02/24	08/03/24

BakerHicks

Project Number	Drawing Number	Rev
30004240	30004240-BHK-XX-XX-RP-C-0003	P02



- LEGEND
- PROPOSED HDD AREAS
 - HV CABLE ROUTE OPTION B
 - HV CABLE ROUTE OPTION C
 - 1000 OPTION B CHAINAGE (m)
 - 1000 OPTION C SUB-SECTION CHAINAGE (m)

nationalgrid

NATIONAL GRID			
Project			
MARGAM FEED			

Title
SITE LOCATION & CHAINAGE PLAN
(SHEET 4/5)

Scale 1:2500 (A3)	Drawn JT	Checked VB	Approved PDH
	Date 20/02/24	Date 29/02/24	Date 08/03/24

BakerHicks

Project Number	Drawing Number	Rev
30004240	30004240-BHK-XX-XX-RP-C-0003	P02



- LEGEND
- PROPOSED HDD AREAS
 - HV CABLE ROUTE OPTION B
 - HV CABLE ROUTE OPTION C
 - PROPOSED TATA SUBSTATION
 - 1000 OPTION B CHAINAGE (m)
 - 1000 OPTION C SUB-SECTION CHAINAGE (m)

nationalgrid

NATIONAL GRID

Project

MARGAM FEED

Title

SITE LOCATION & CHAINAGE PLAN
(SHEET 5/5)

Scale	Drawn	Checked	Approved
1:2500 (A3)	JT	VB	PDH
	Date	Date	Date
	20/02/24	29/02/24	08/03/24

BakerHicks

Project Number	Drawing Number	Rev
30004240	30004240-BHK-XX-XX-RP-C-0003	P02