
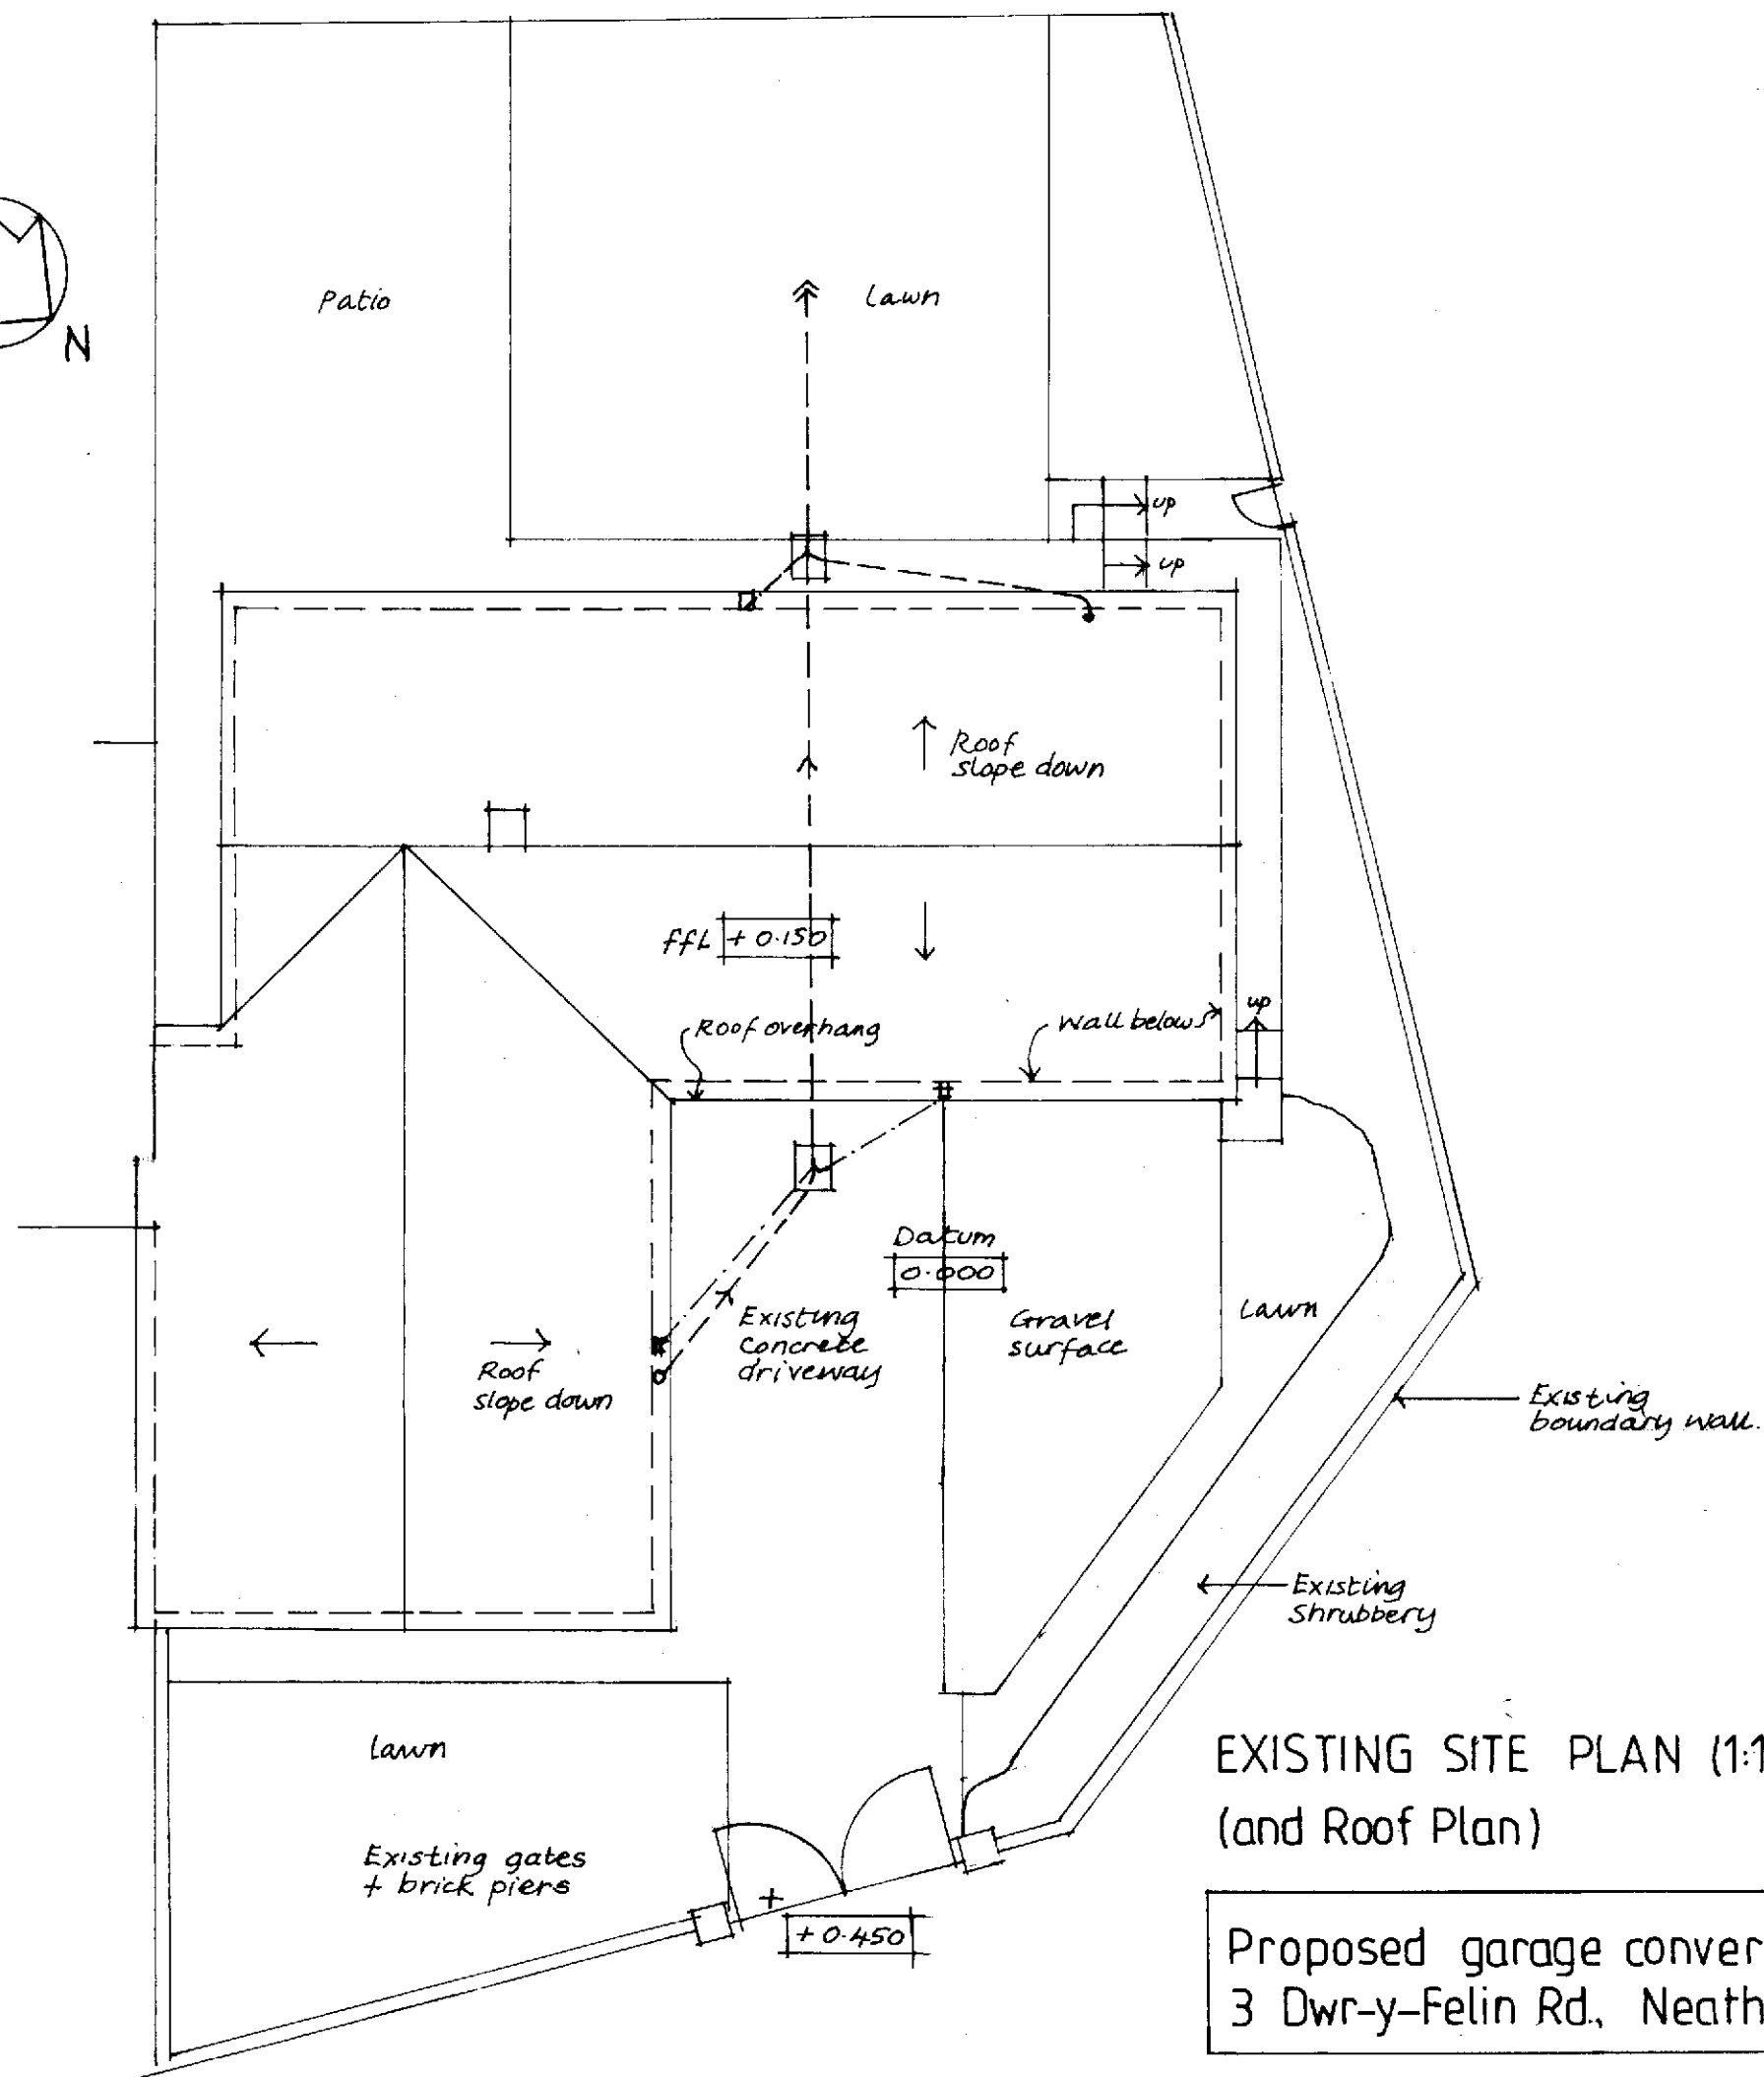


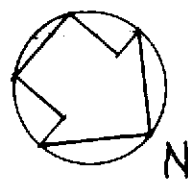

EXISTING SITE PLAN (1:100 at A3)
(and Roof Plan)

Proposed garage conversion at
3 Dwr-y-Felin Rd., Neath, SA10 7RL.

date 11. 2025.

Drg.no AR 01