




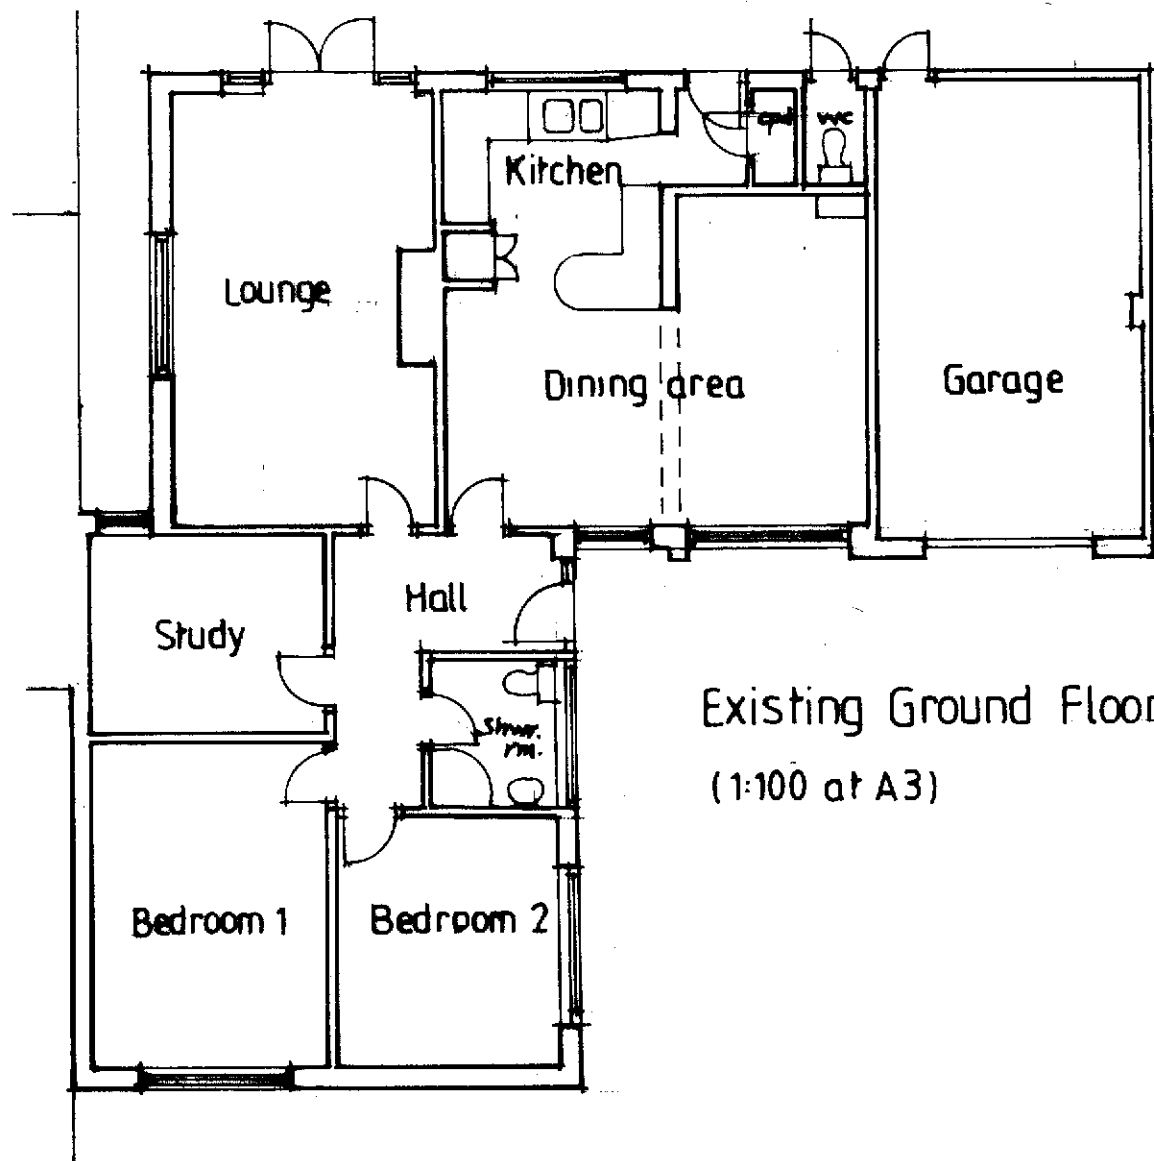


Existing Ground Floor Plan
(1:100 at A3)

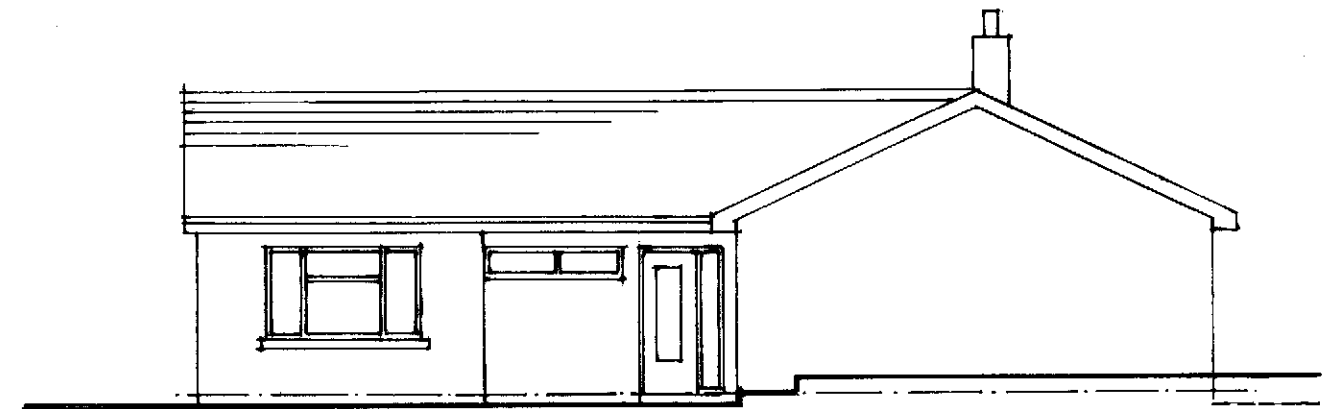

Existing Side Elevation (north west)

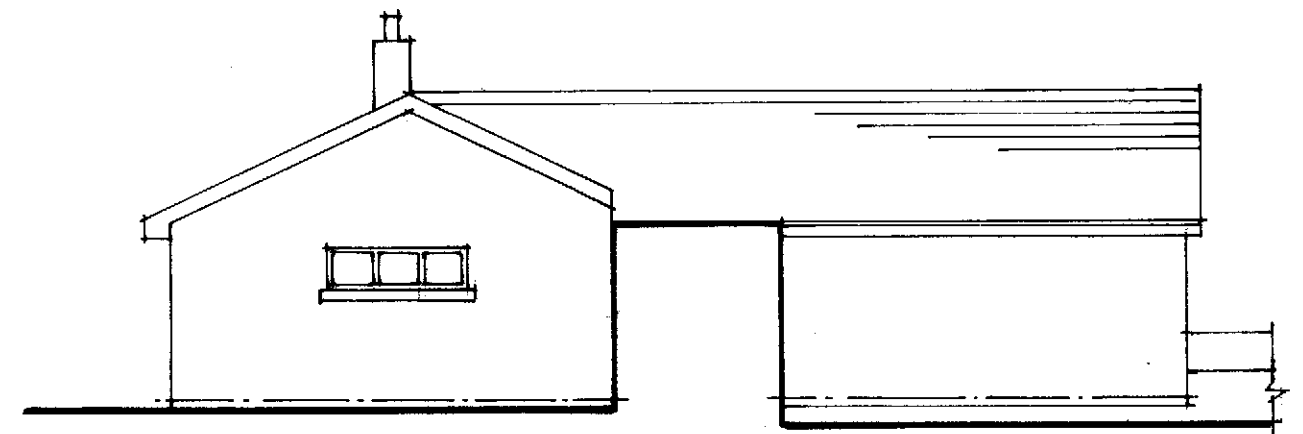


Existing Side Elevation (south east)

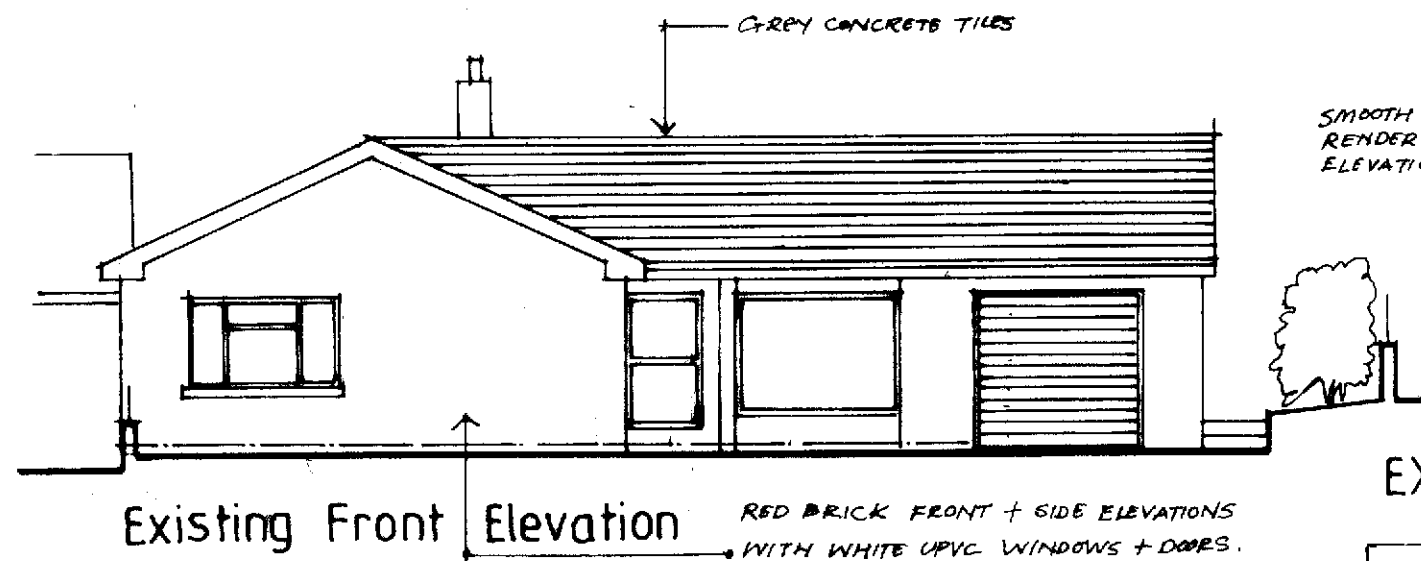

Existing Front Elevation

RED BRICK FRONT + SIDE ELEVATIONS
WITH WHITE UPVC WINDOWS + DOORS.

SMOOTH WHITE
RENDER TO REAR
ELEVATION

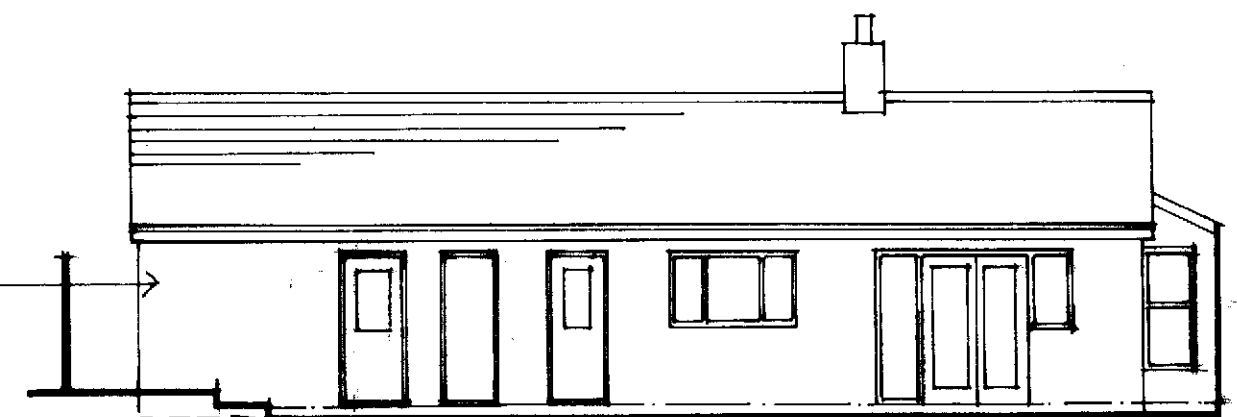

Existing Rear Elevation

EXISTING G.F. PLAN AND ELEVATIONS (1:100 at A3)

PROPOSED GARAGE CONVERSION at
3, Dwr-y-Felin Rd., Neath, SA10 7RL. date: 11.2025 Dwg.no, AR 02.