


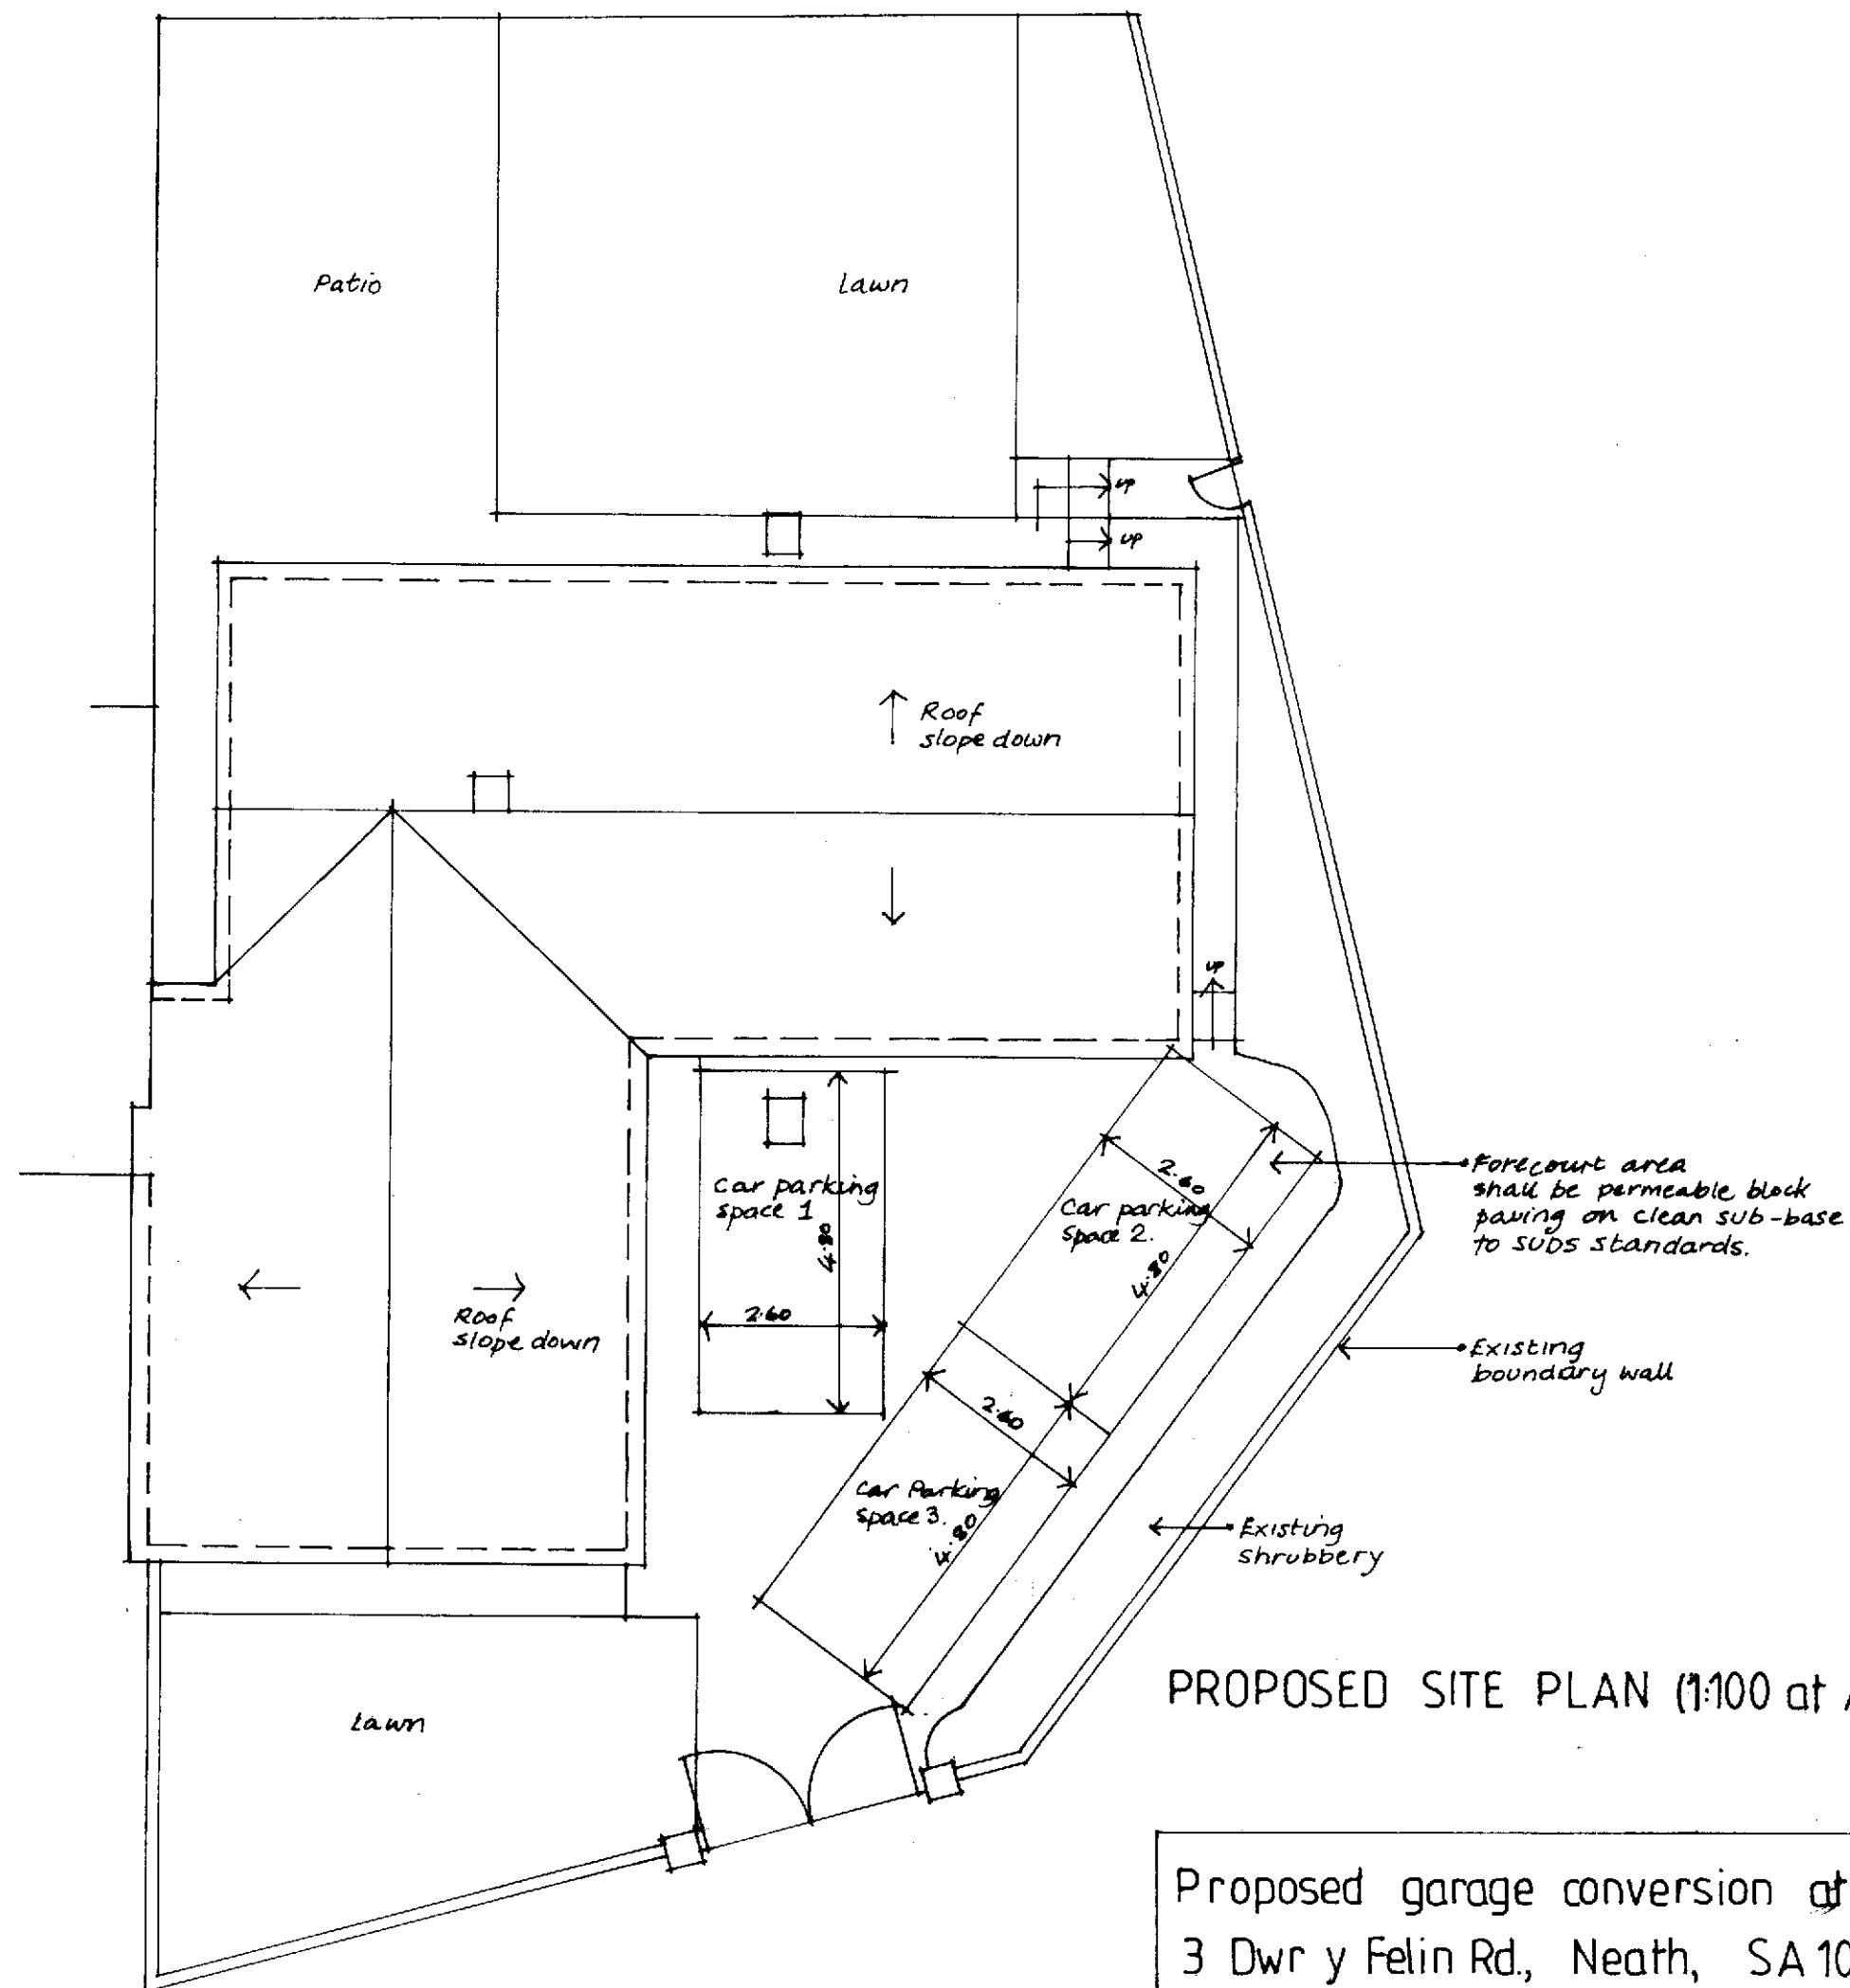

Proposed garage conversion at
3 Dwr y Felin Rd., Neath, SA10 7RL.

date 11.2025.

Drg. no. AR 03