



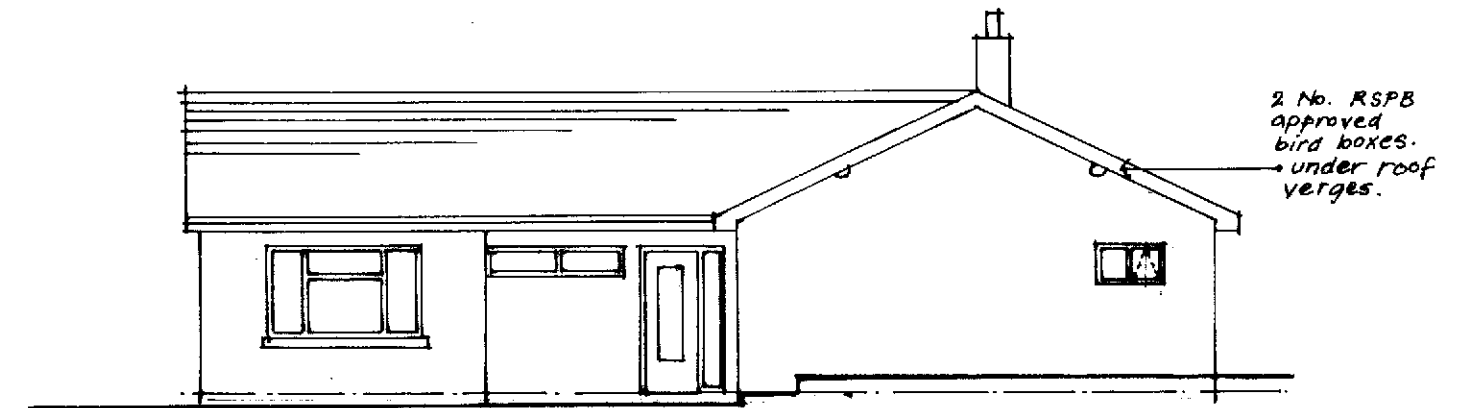

Proposed Side Elevation (north west)

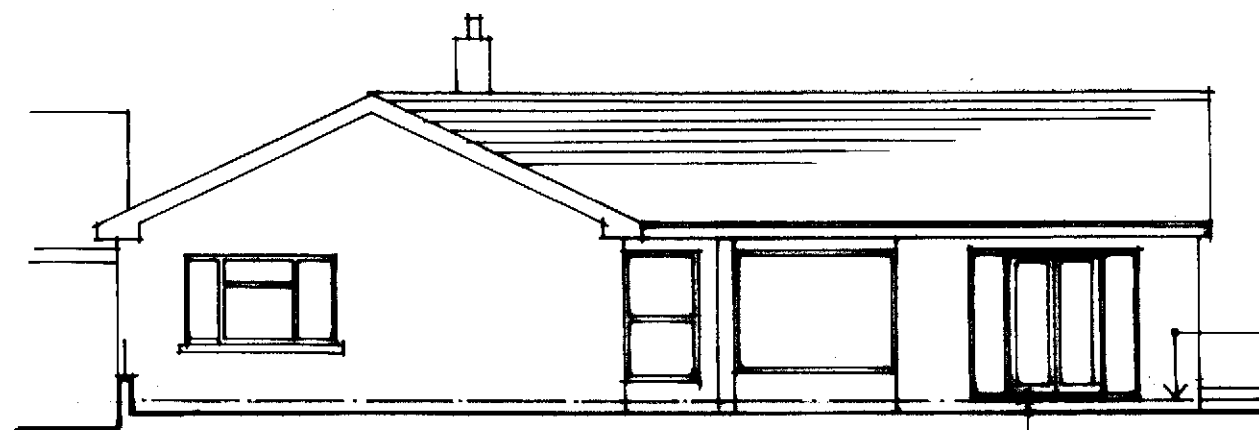


Proposed Front Elevation
(1:100 at A3)

Proposed Patio doors
replacing extg. garage doors.
All windows + doors to be
white upvc to match the extg.

Proposed windows
replacing extg.
doorways.

FFL

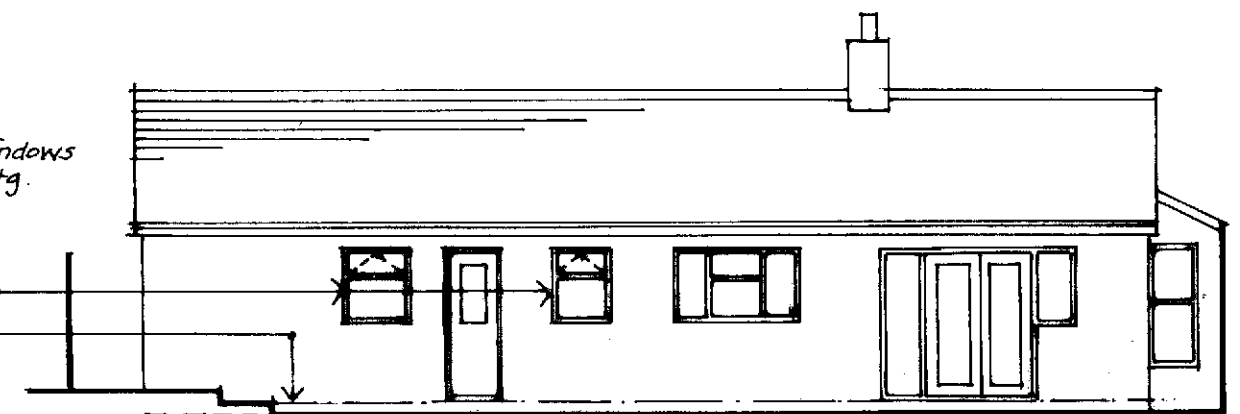

Proposed Rear Elevation

PROPOSED ELEVATIONS (1:100 at A3)

Proposed garage conversion at
3 Dwr-y-Felin Rd., Neath, SA10 7RL. date 11.2025. Drg.no. AR 05.