



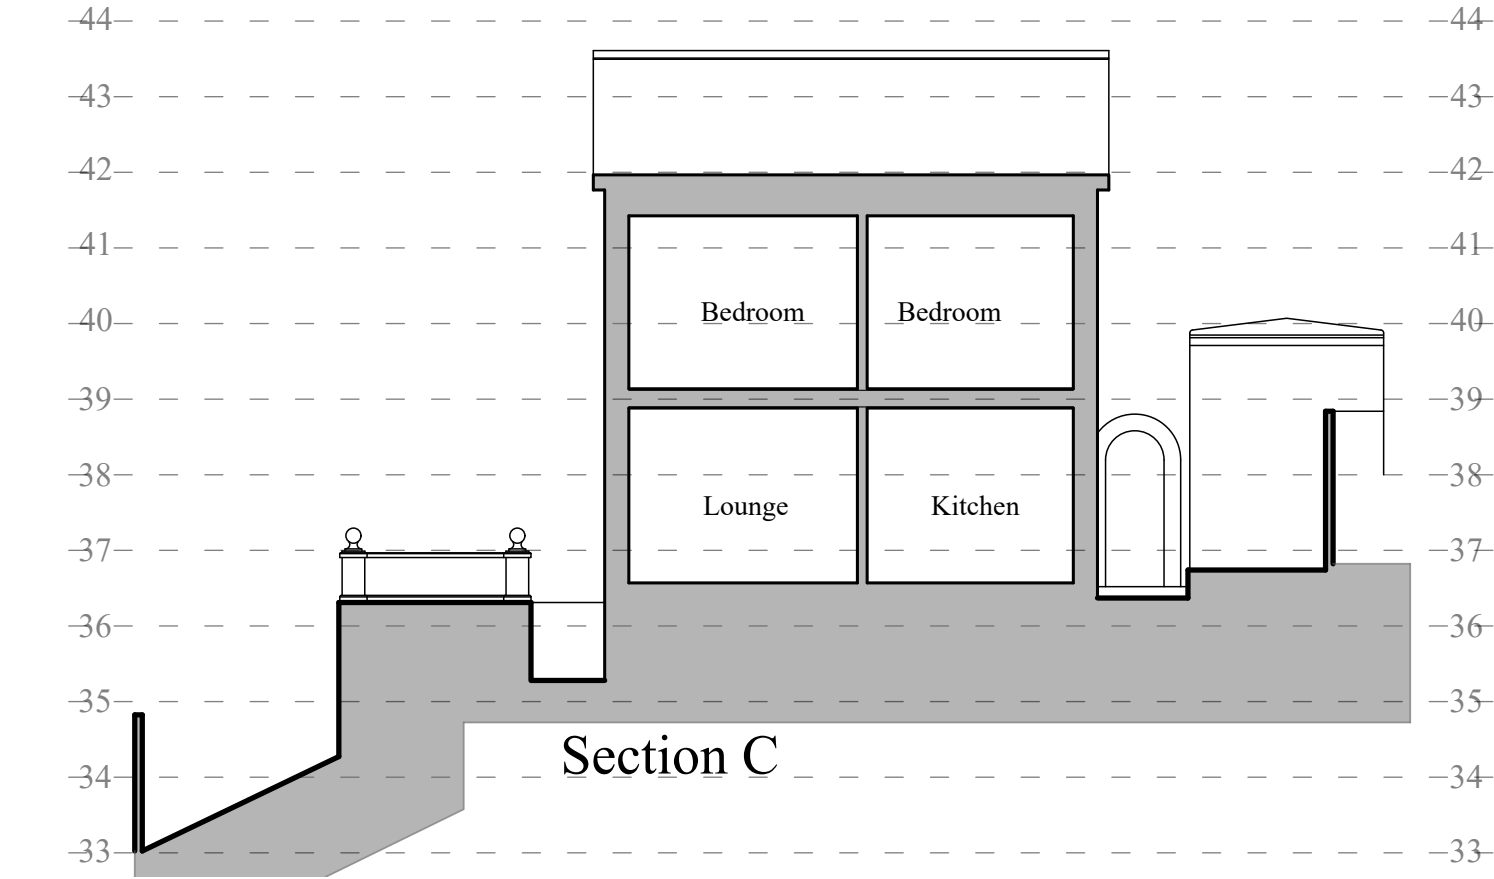

Note:-

- This drawing is intended for the purposes indicated only.
- All dimensions are approximate and should be checked on site, with discrepancies reported.
- Services searches to be obtained, prior to tendering or works commencing on site.
- Building Regulations to be contacted to check if an application is required, and should advise the contractor accordingly.
- A Party Wall agreement may be required with adjoining neighbours, prior to starting work.
- CDM Regulations 2015 & Health and Safety at work act 1974 apply.

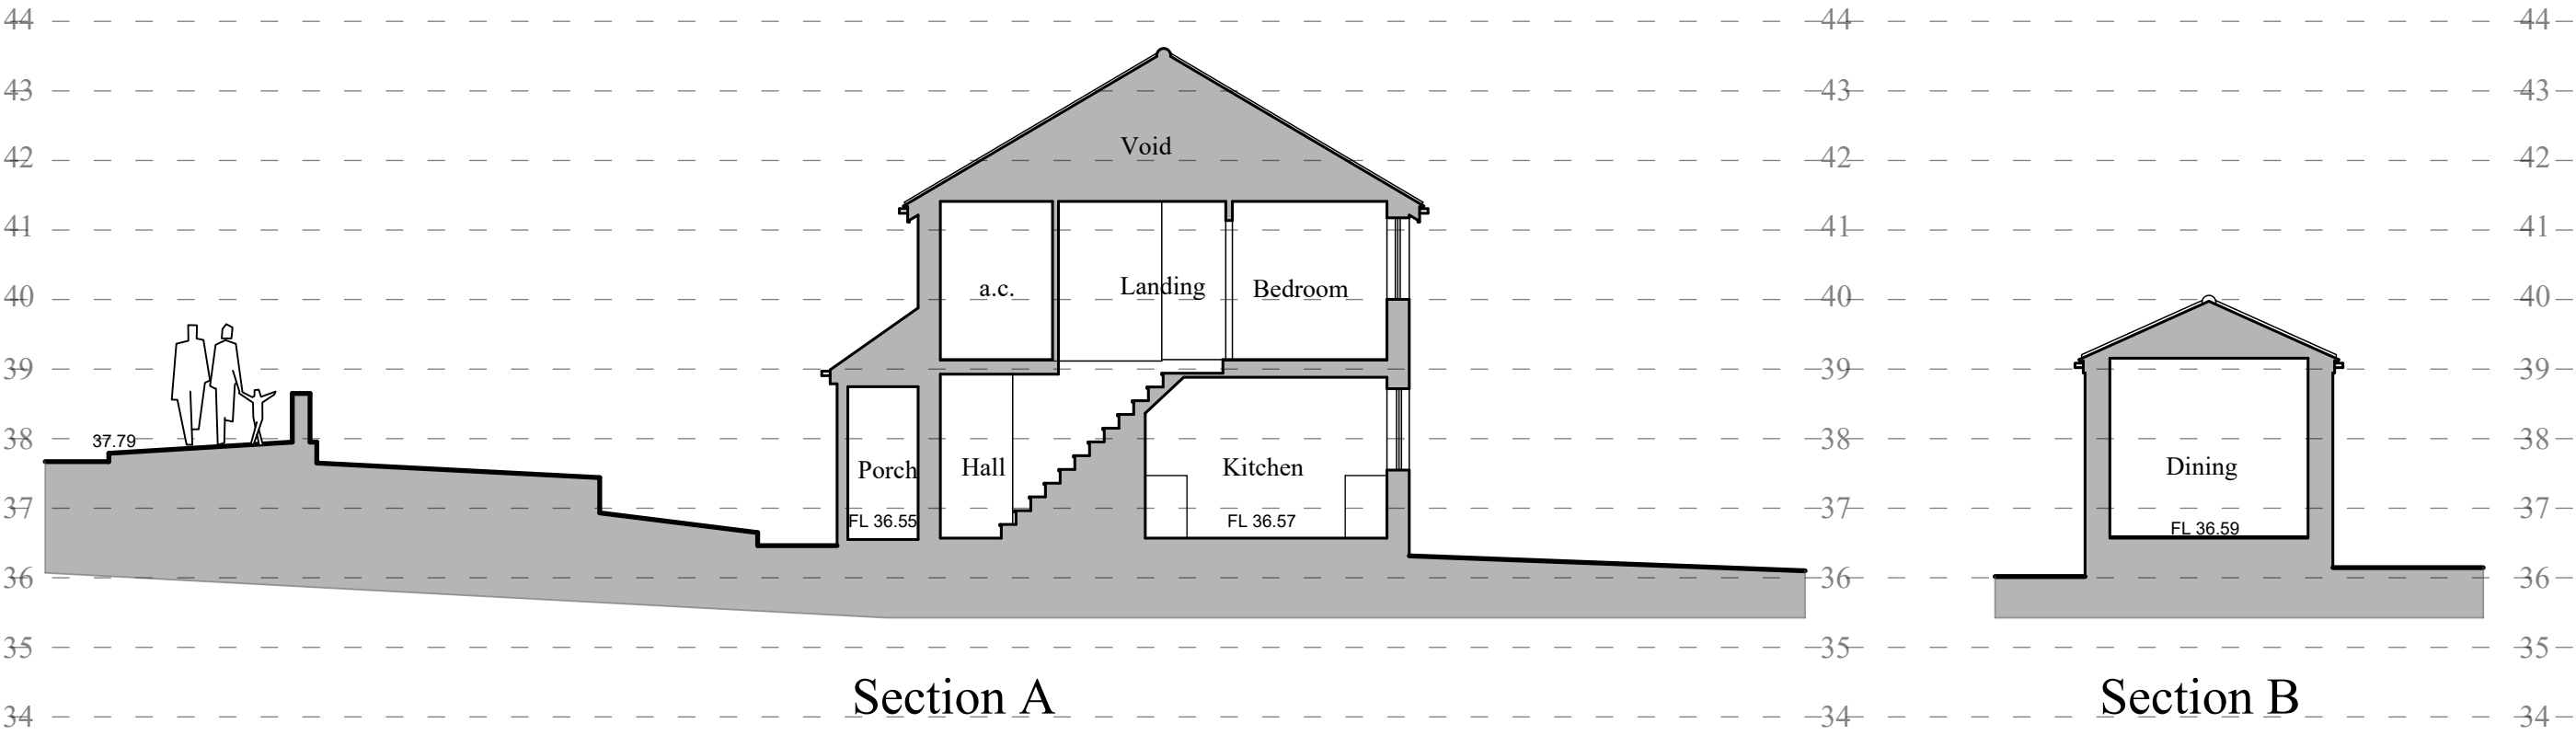

Gary Seymour					
Drawing Services					
Client:- Simon Llewelyn		Job Title :- Proposed extensions, refurbishment and external works to 18, Tonna Uchaf. Tonna, Neath. SA11 3LJ (277893, 199262)		Dwg Title:- Existing sections	
Scale:- 1:100	Date :- June 2025	Stage :- Planning	Dwg No.:- 1264.P07	Rev.:- B	A3
10, Wellfield, Melincourt, Neath. SA11 4AU. Mob.:- 07846 715003 Email:- garyjseymour@gmail.com					