


WHITTINGTON ARMS
TOWER

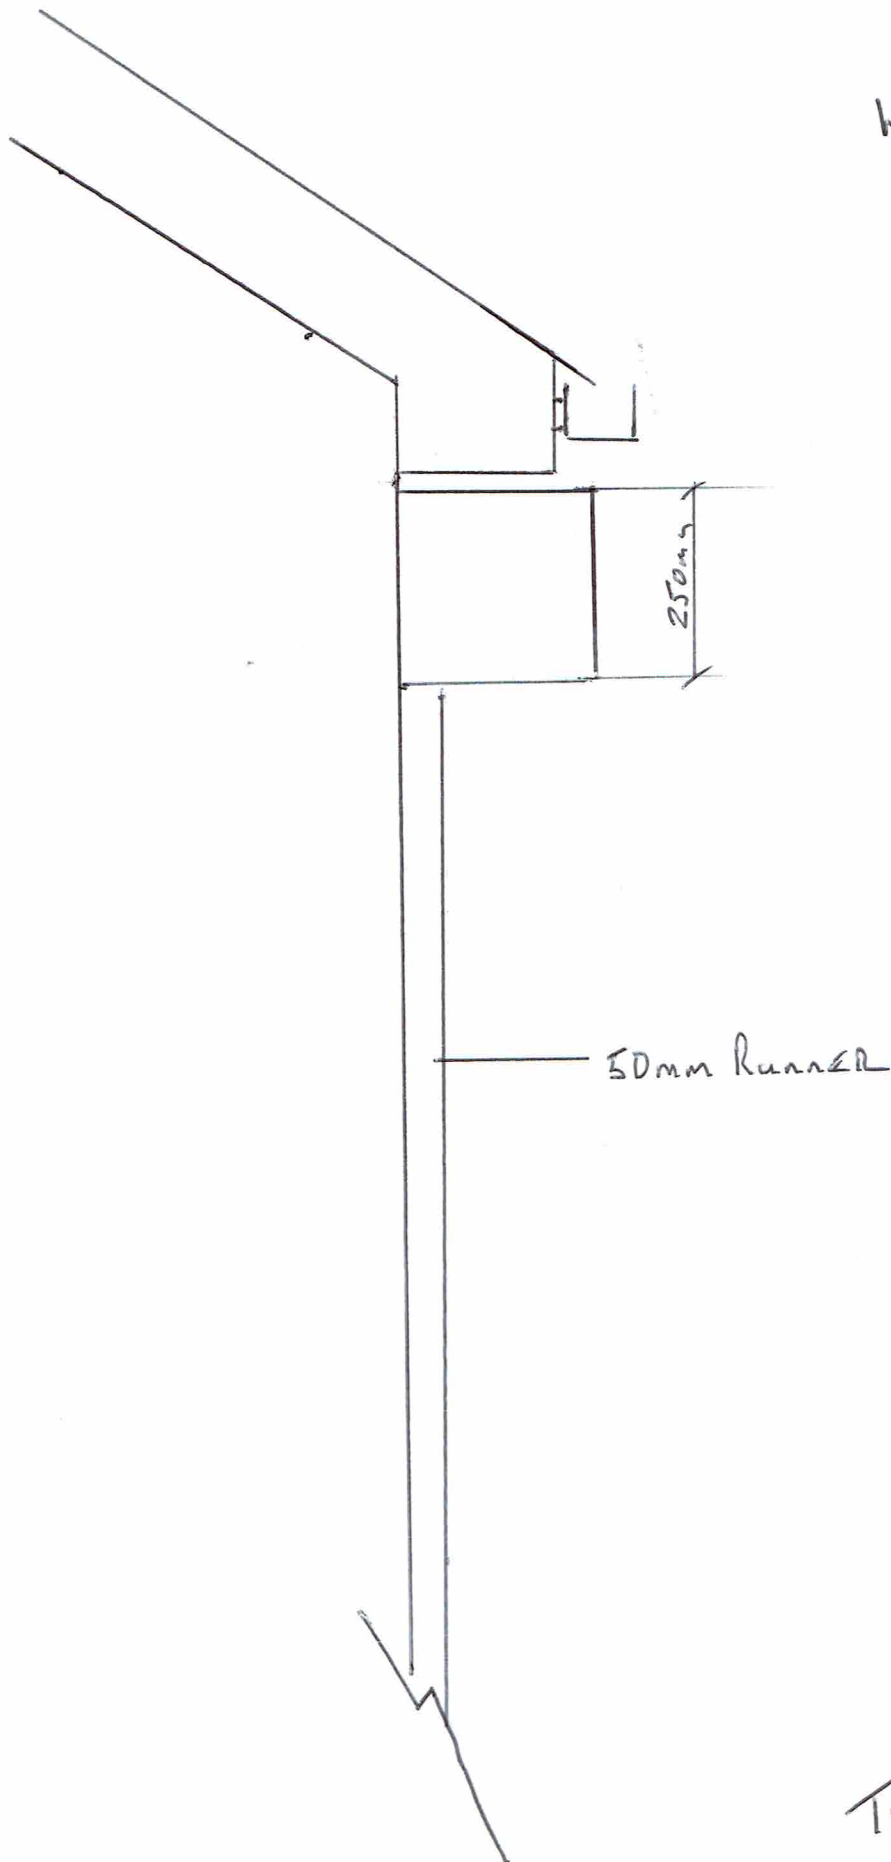

Scale 1:10
TYPICAL SECTION
SHUTTER HOUSING
& TRACK

Colour - Anthracite Grey
RAL 7016