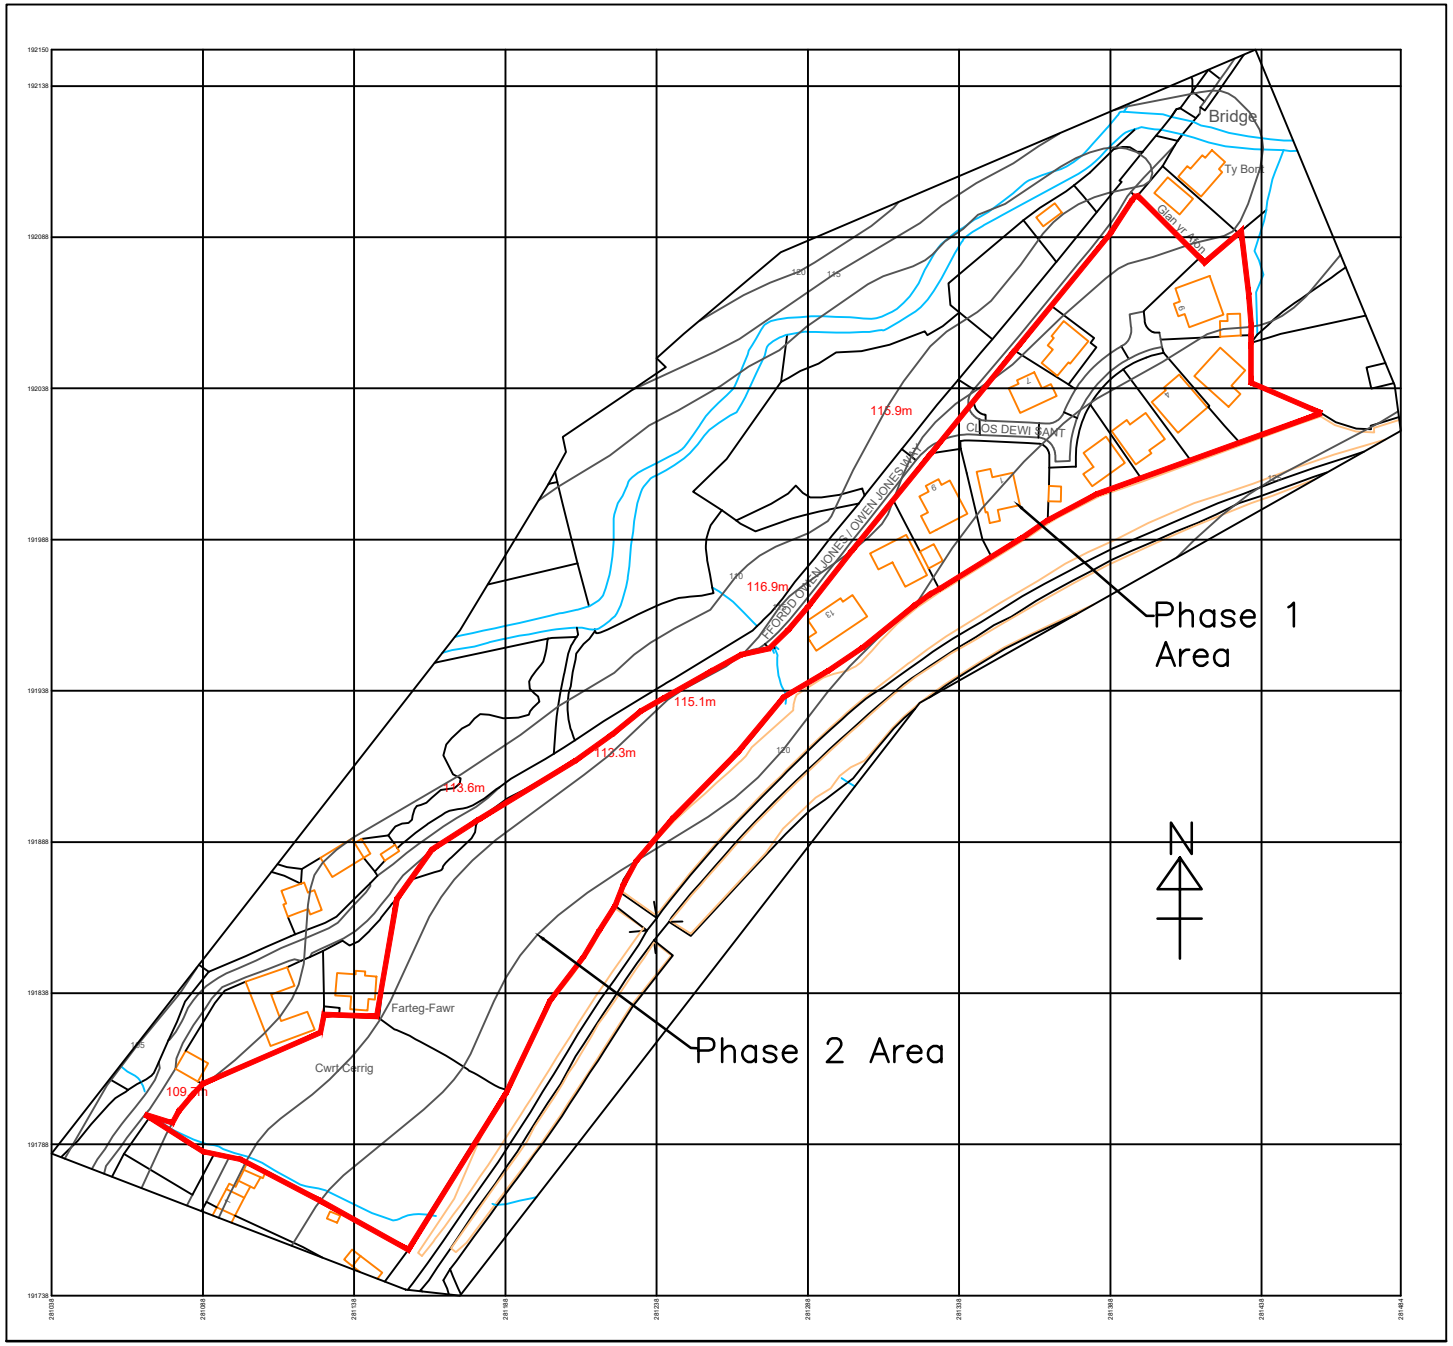

NOTES

Red line boundary for planning application

REV	DATE		BY	CHKD

CLIENT
Crynant Plant

PROJECT
Proposed Housing Development At Bryn Port Talbot

TITLE
Proposed Red Line Plan

DRAWING ISSUE
Planning

GENERAL NOTES
A– The scale shown on this drawing only applies to the correct paper size.
B– Do not scale from this drawing take figured dimensions only.
C– Any discrepancies to be reported to ateb consult.
D– Drawings in PDF format are not to scale and are for reference only.

DATE	01/09/25	PRODUCED BY	E.Peet
SCALE	1:2500	CHECKED	
PAPER SIZE	A4	APPROVED	

ateb Consult
42 Gurnos Road
Ystalyfera
Swansea
SA9 2HY
Tel: 01639 849279
Fax: 01639 849984
E–mail: info@atebconsult.co.uk

JOB NUMBER	DRAWING NUMBER	REVISION
20/018	200	