





**George and Co.**

New annex to 7 Ten Acre Wood, Margam, Port Talbot SA13 2SU for Mr and Mrs Hall

1140.06	proposed block plan
planning	1:200 @ A1
186240N	
Studio 01 Crownford House, Swan Street, Merthyr Tydfil, Mid Glamorgan, Wales. CF47 8EU	
TEL 01685 387952	
hello@georgeandco.studio	
DO NOT SCALE THIS DRAWING	©George and Co.

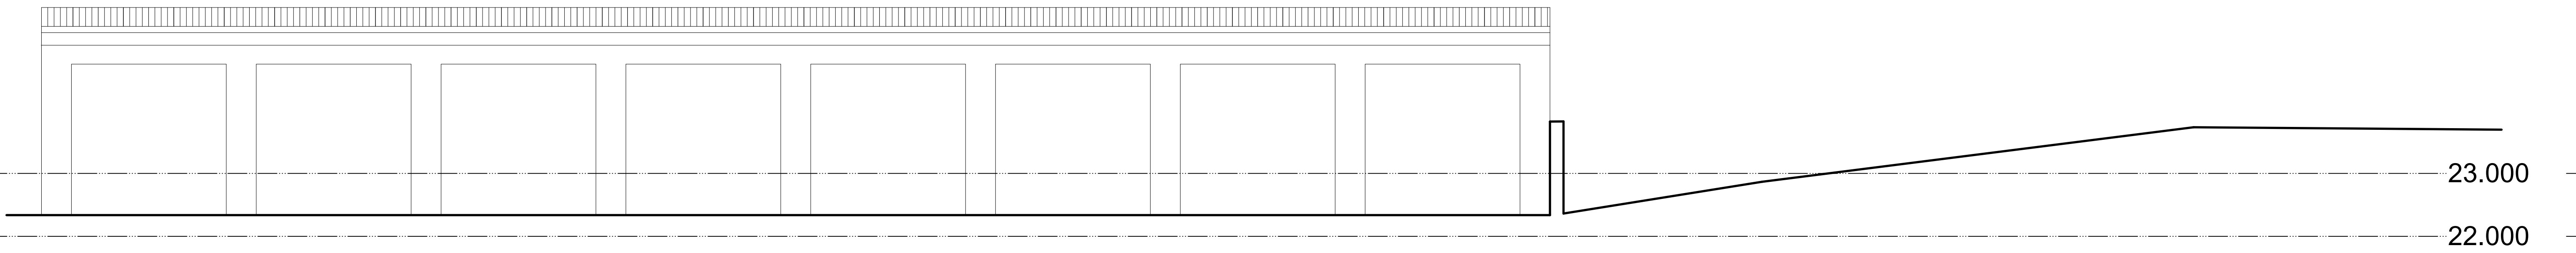

SECTION A-A

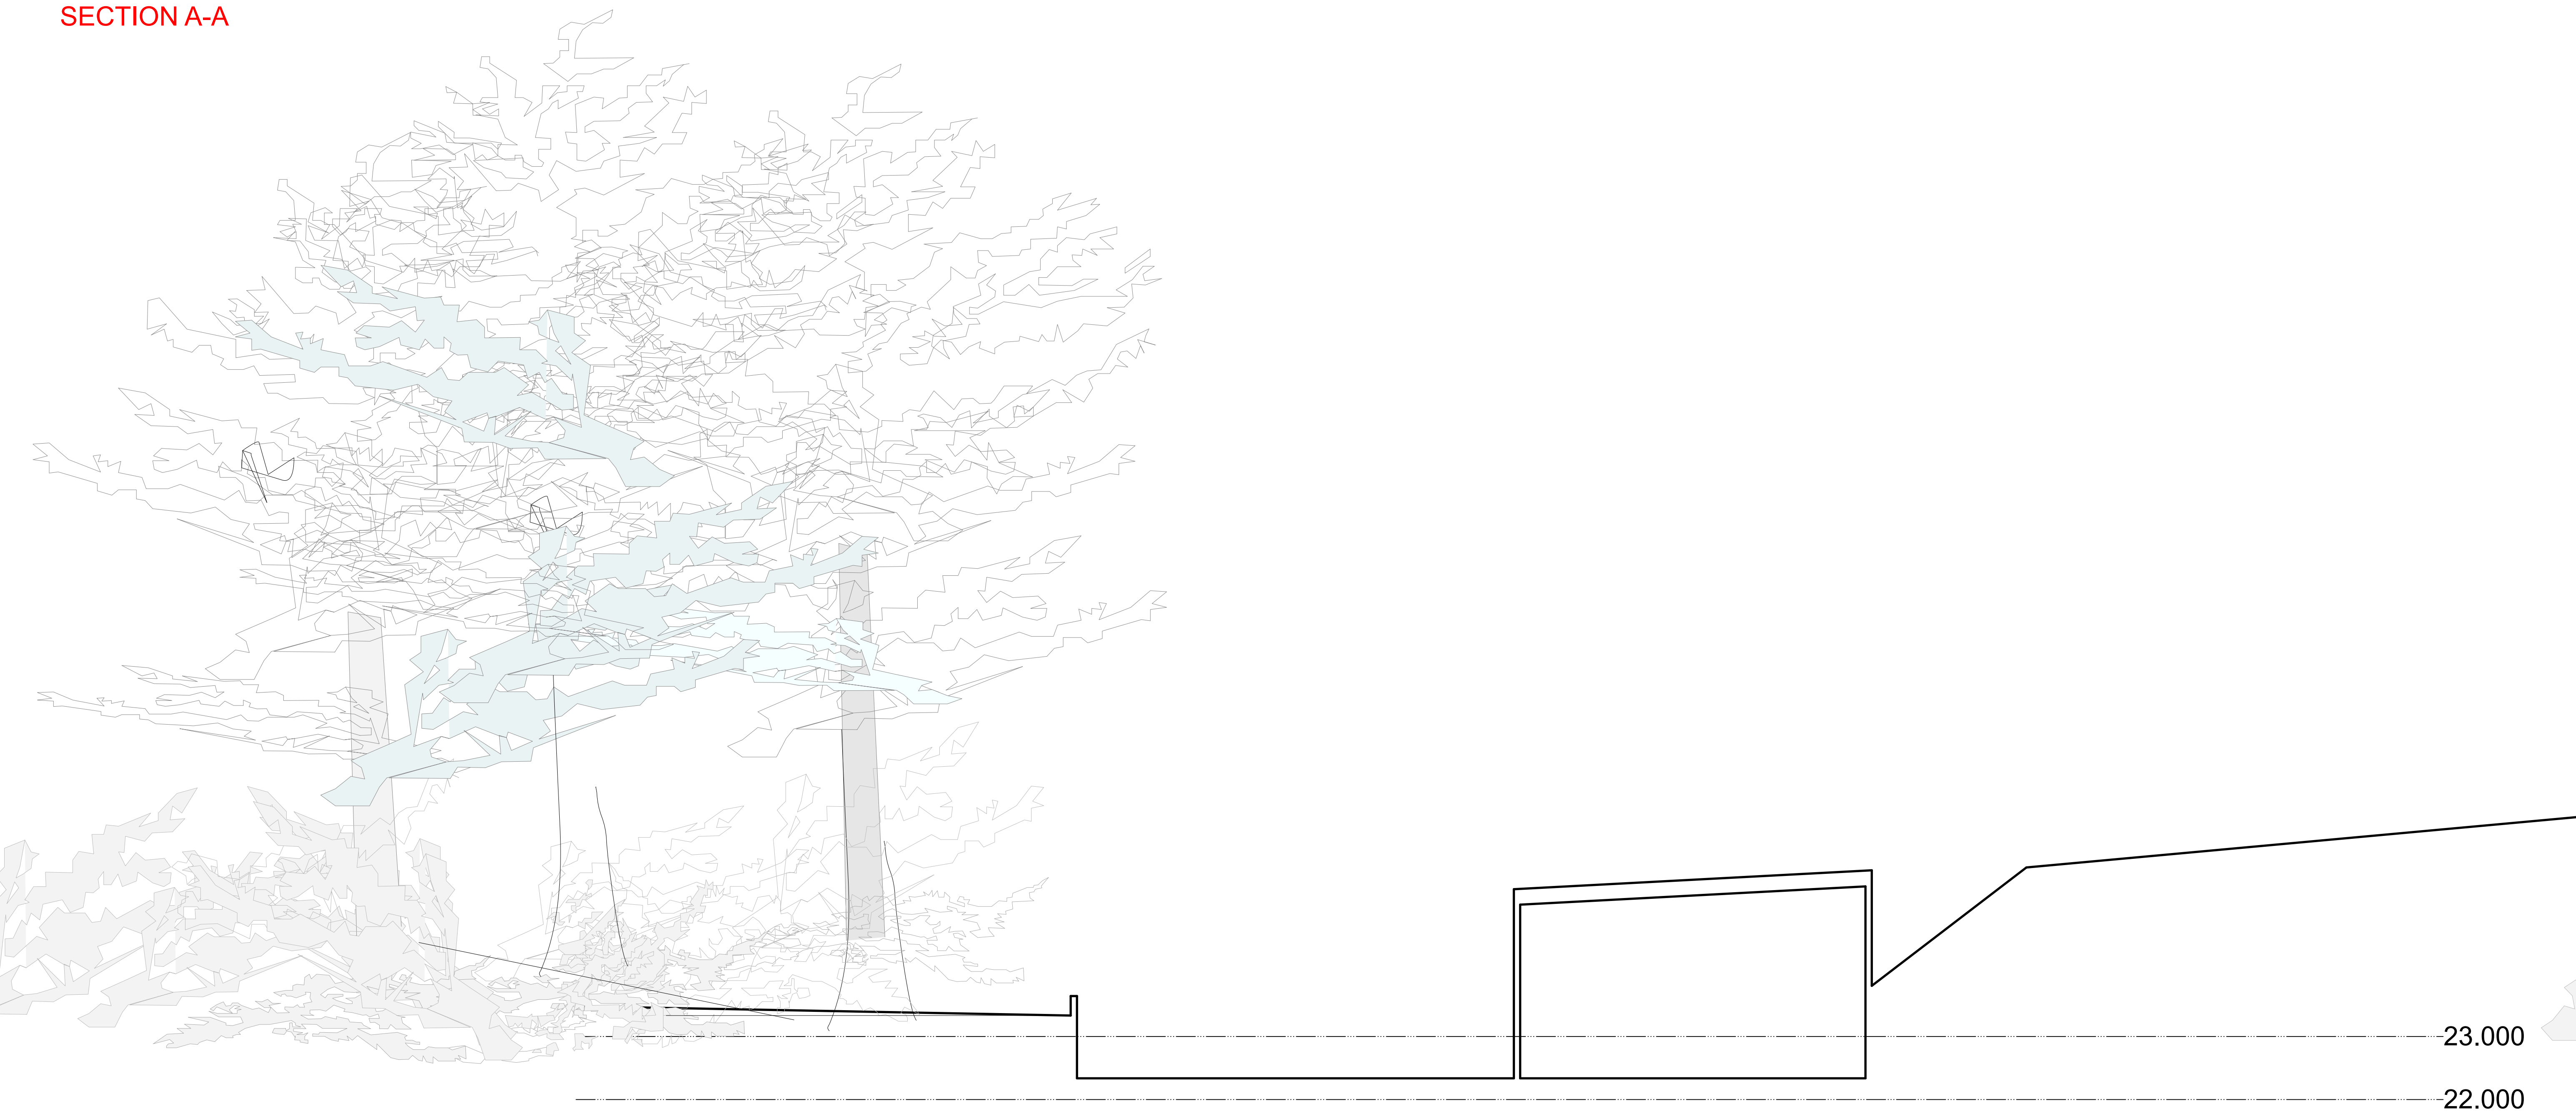

SECTION B-B

 George and Co.

New annex to 7 Ten Acre Wood, Margam, Port Talbot SA13 2SU
for Mr and Mrs Hall

1140.01	proposed plans + elevations		
planning	1:50 @ A1	July 25	SG
Studio 01 Crownford House, Swan Street, Merthyr Tydfil, Mid Glamorgan, Wales. CF47 8EU TEL 01685 387952 hello@georgeandco.studio			
DO NOT SCALE THIS DRAWING		©George and Co.	

Home / Schwegler 1W1 Summer & Winter Bat Box



SCHWEGLER 1W1 SUMMER & WINTER BAT BOX

SW1000001

£161.00

Quantity 1


ADD TO BASKET

OR

ADD TO QUOTE

12 in Stock For Immediate Dispatch



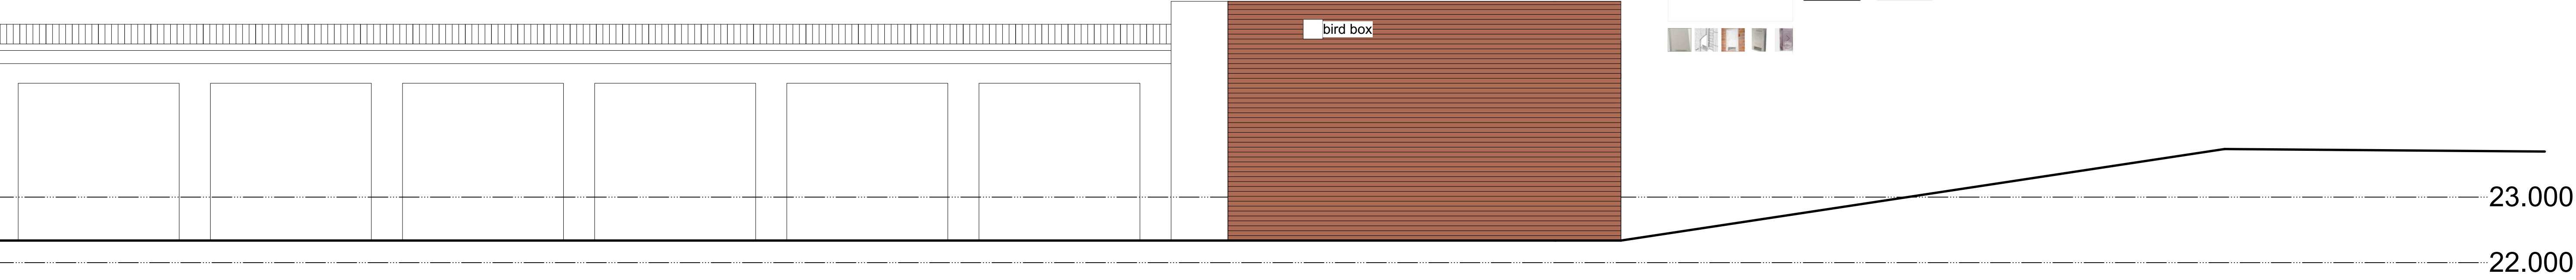

SECTION A-A




SECTION B-B

 George and Co.

New annex to 7 Ten Acre Wood, Margam, Port Talbot SA13 2SU for Mr and Mrs Hall


1140.03		proposed plans + elevations	
planning	1:50 @ A1	July 25	SG
Studio 01 Crownford House, Swan Street, Merthyr Tydfil, Mid Glamorgan, Wales. CF47 8EU TEL 01685 387952 hello@georgeandco.studio			
DO NOT SCALE THIS DRAWING		©George and Co.	

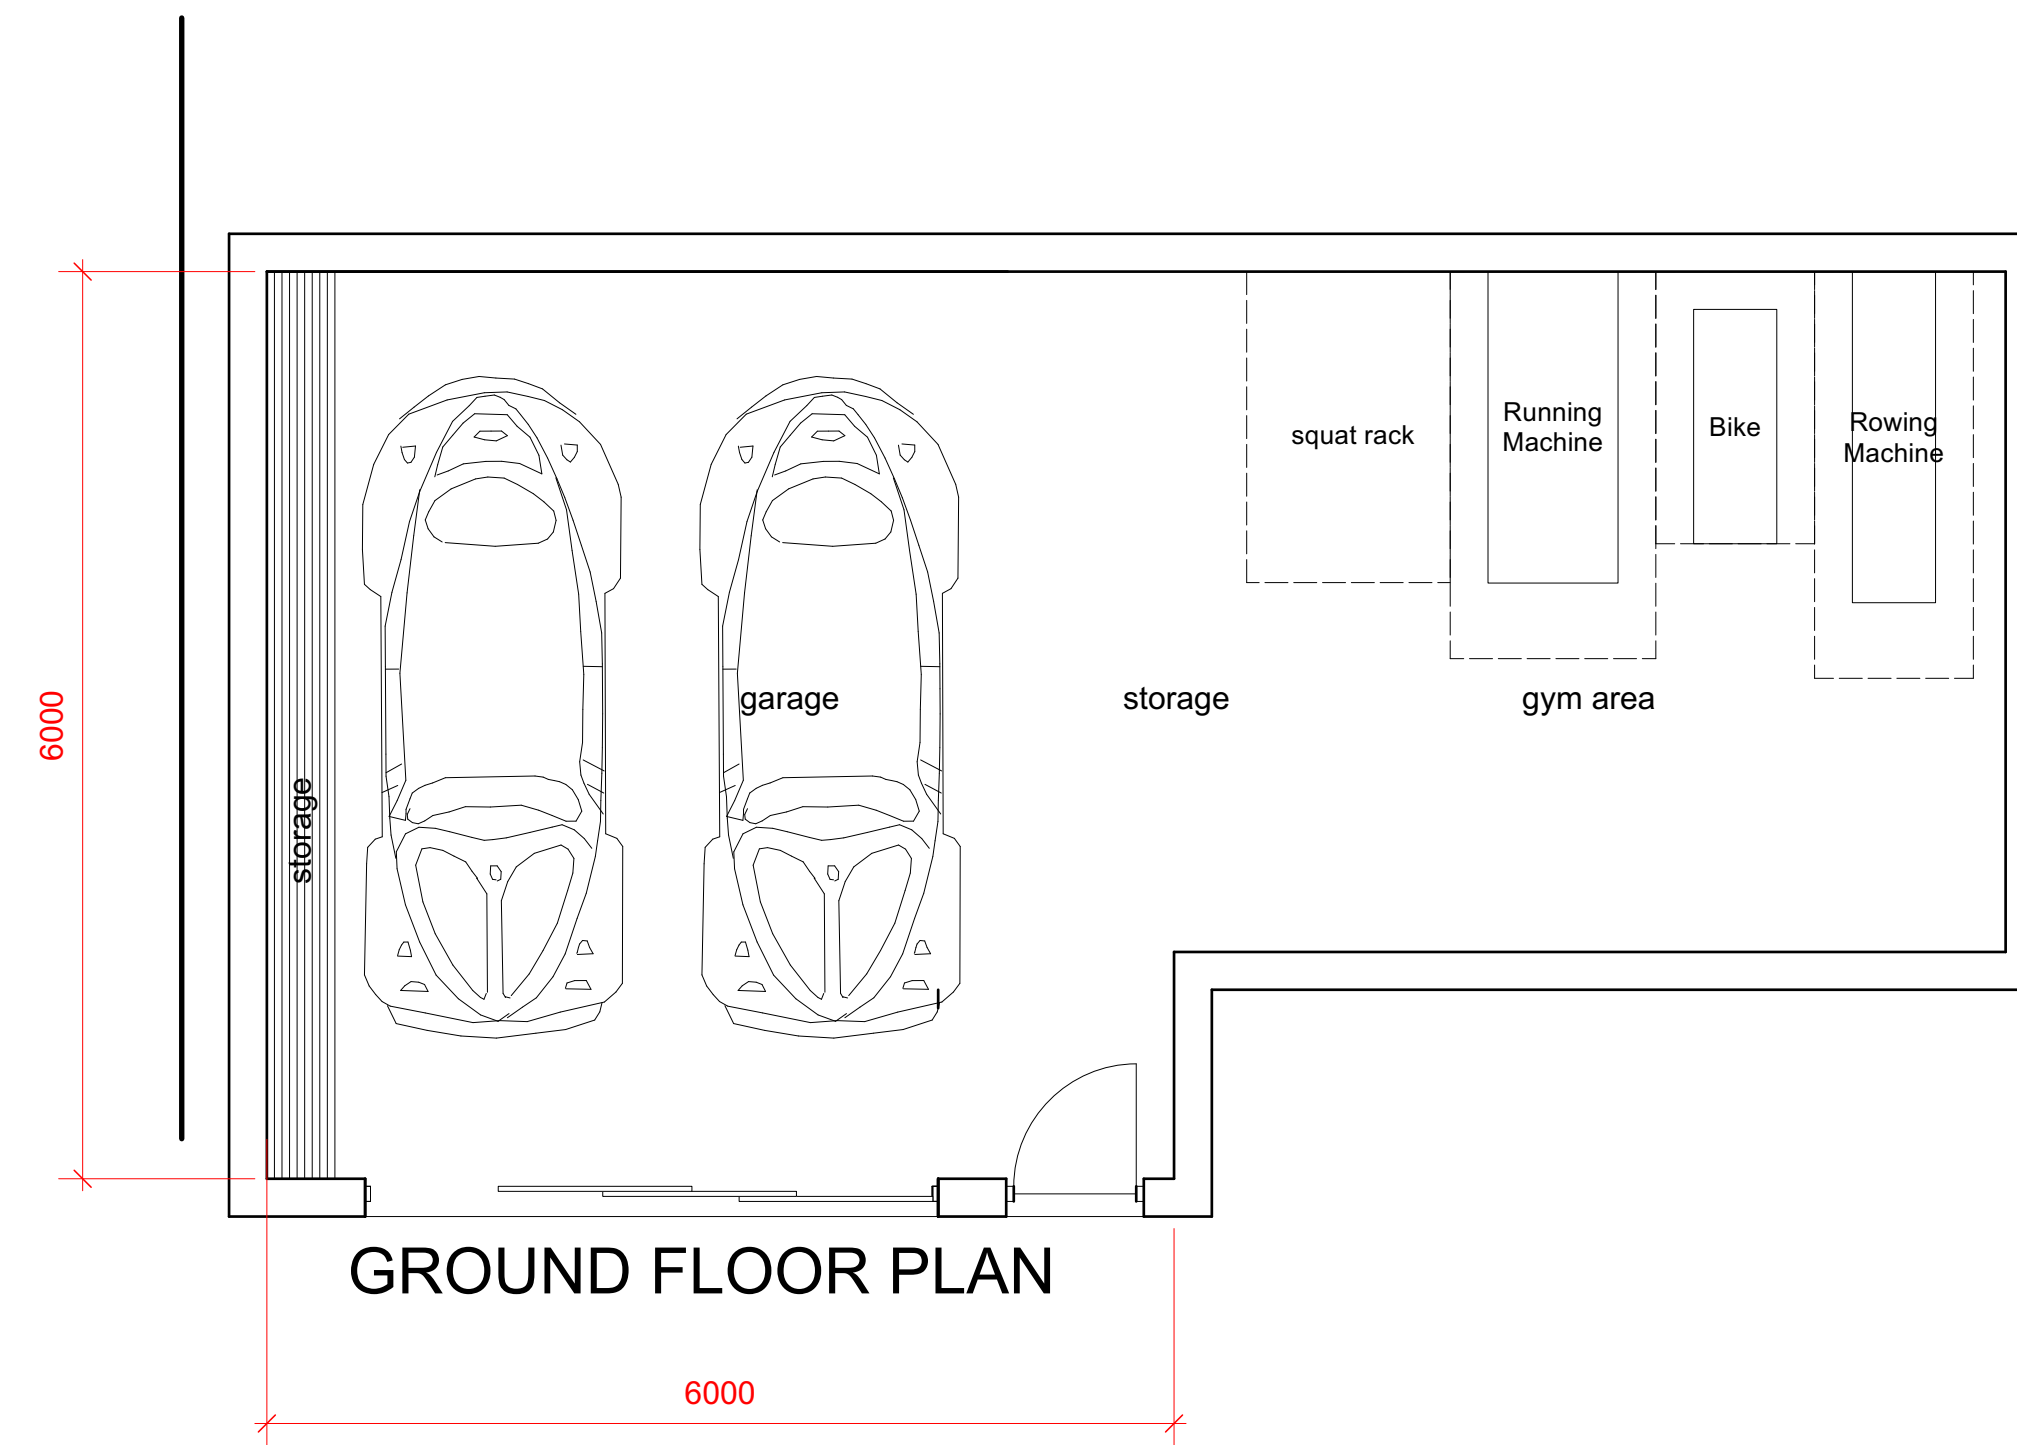


GROUND FLOOR PLAN



FL22.337
FRONT ELEVATION

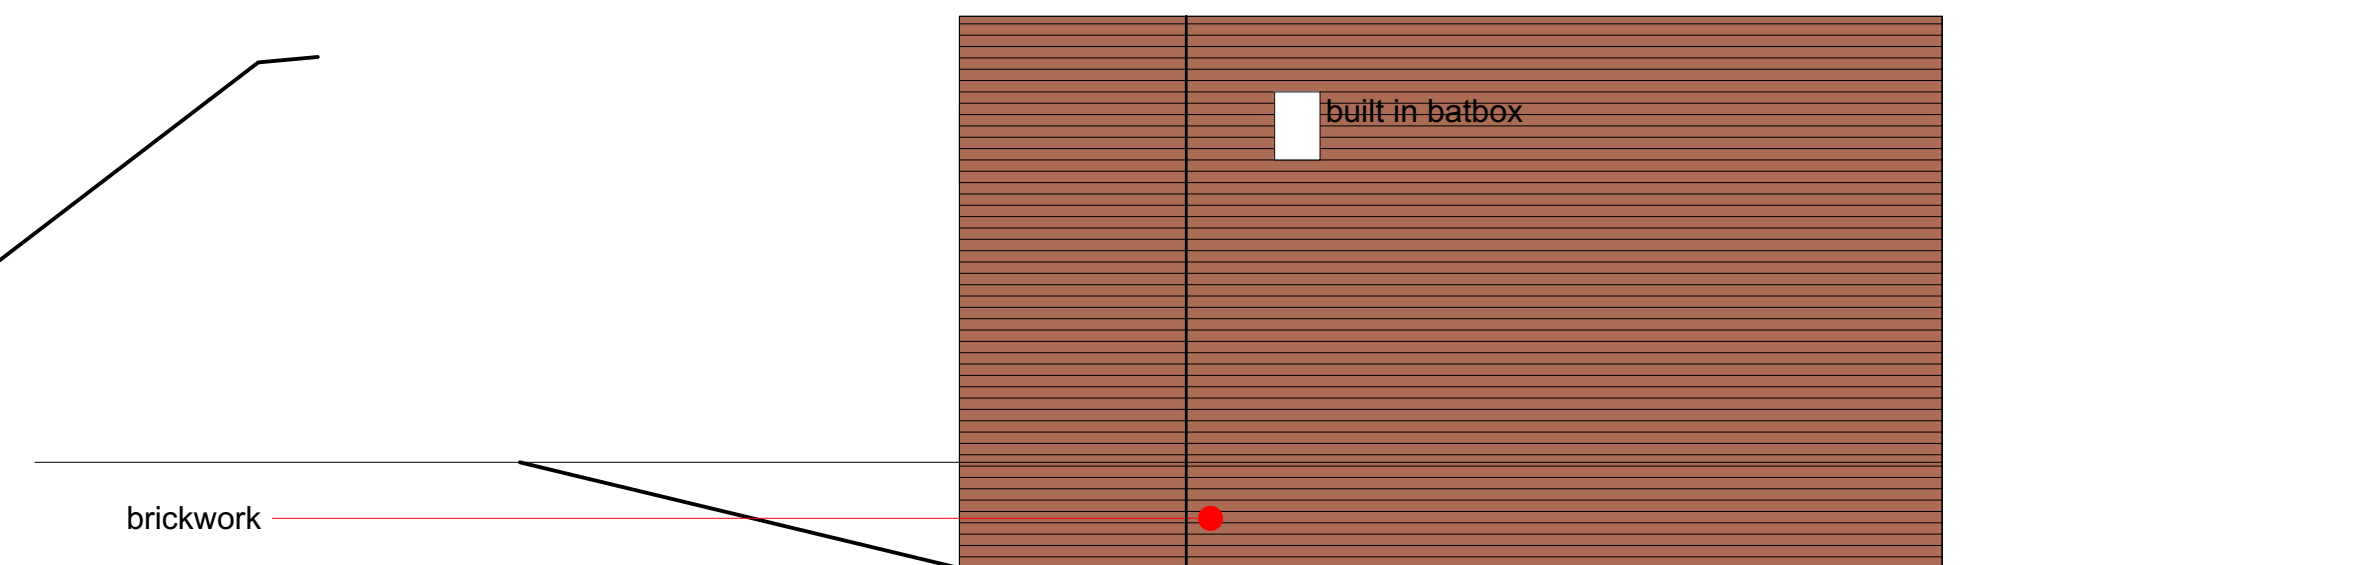

SIDE ELEVATION

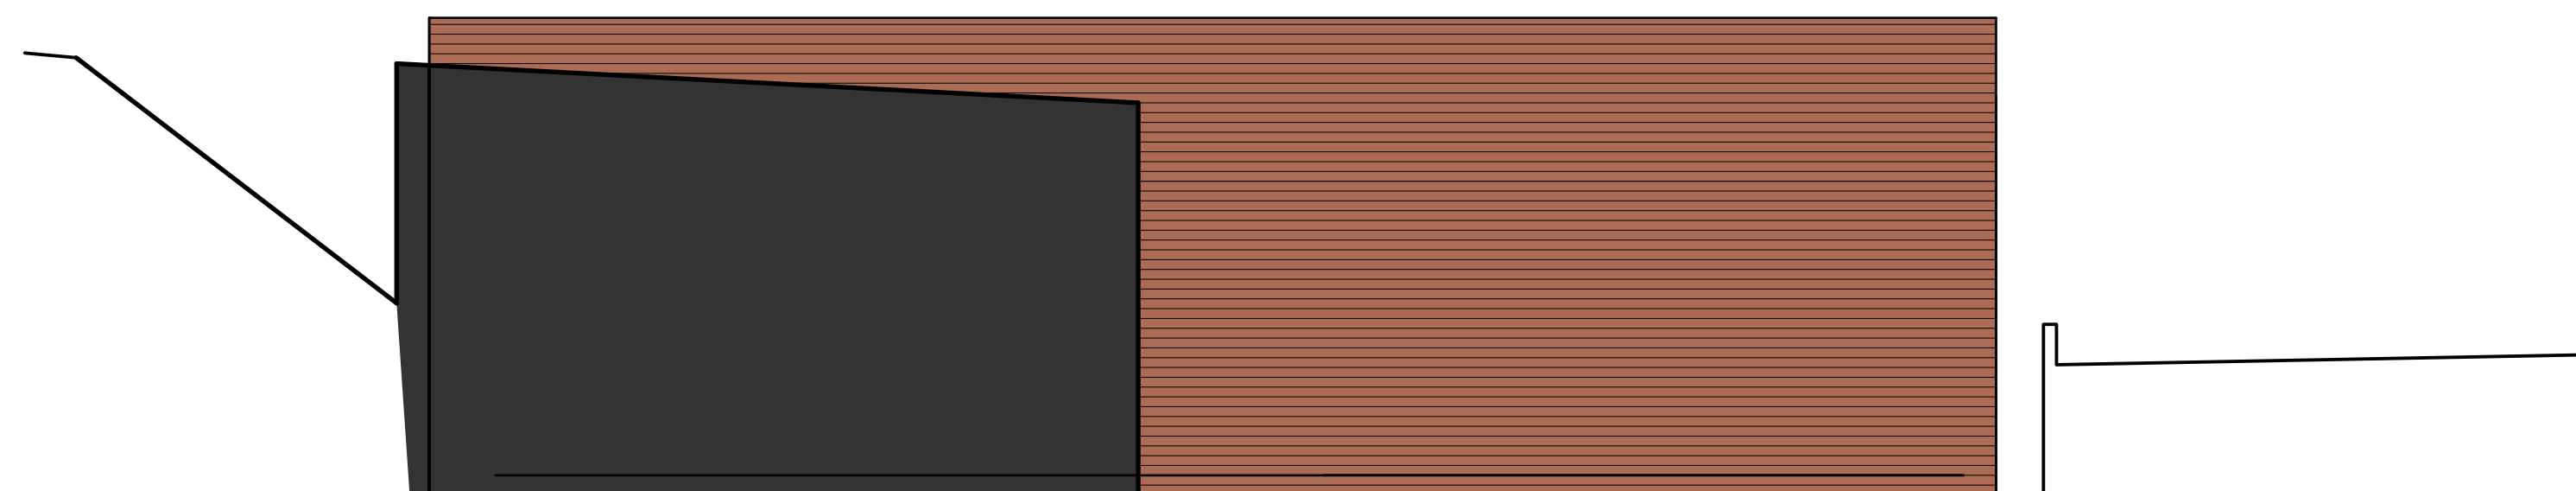


REAR ELEVATION


 George and Co.

New annex to 7 Ten Acre
Wood, Margam, Port Talbot
SA13 2SU
for
Mr and Mrs Hall


1140.02	proposed plans + elevations		
planning	1:50 @ A1	July 25	SG
Studio 01 Crownford House, Swan Street, Merthyr Tydfil, Mid Glamorgan, Wales. CF47 8EU TEL 01685 387952 hello@georgeandco.studio			
DO NOT SCALE THIS DRAWING			©George and Co.

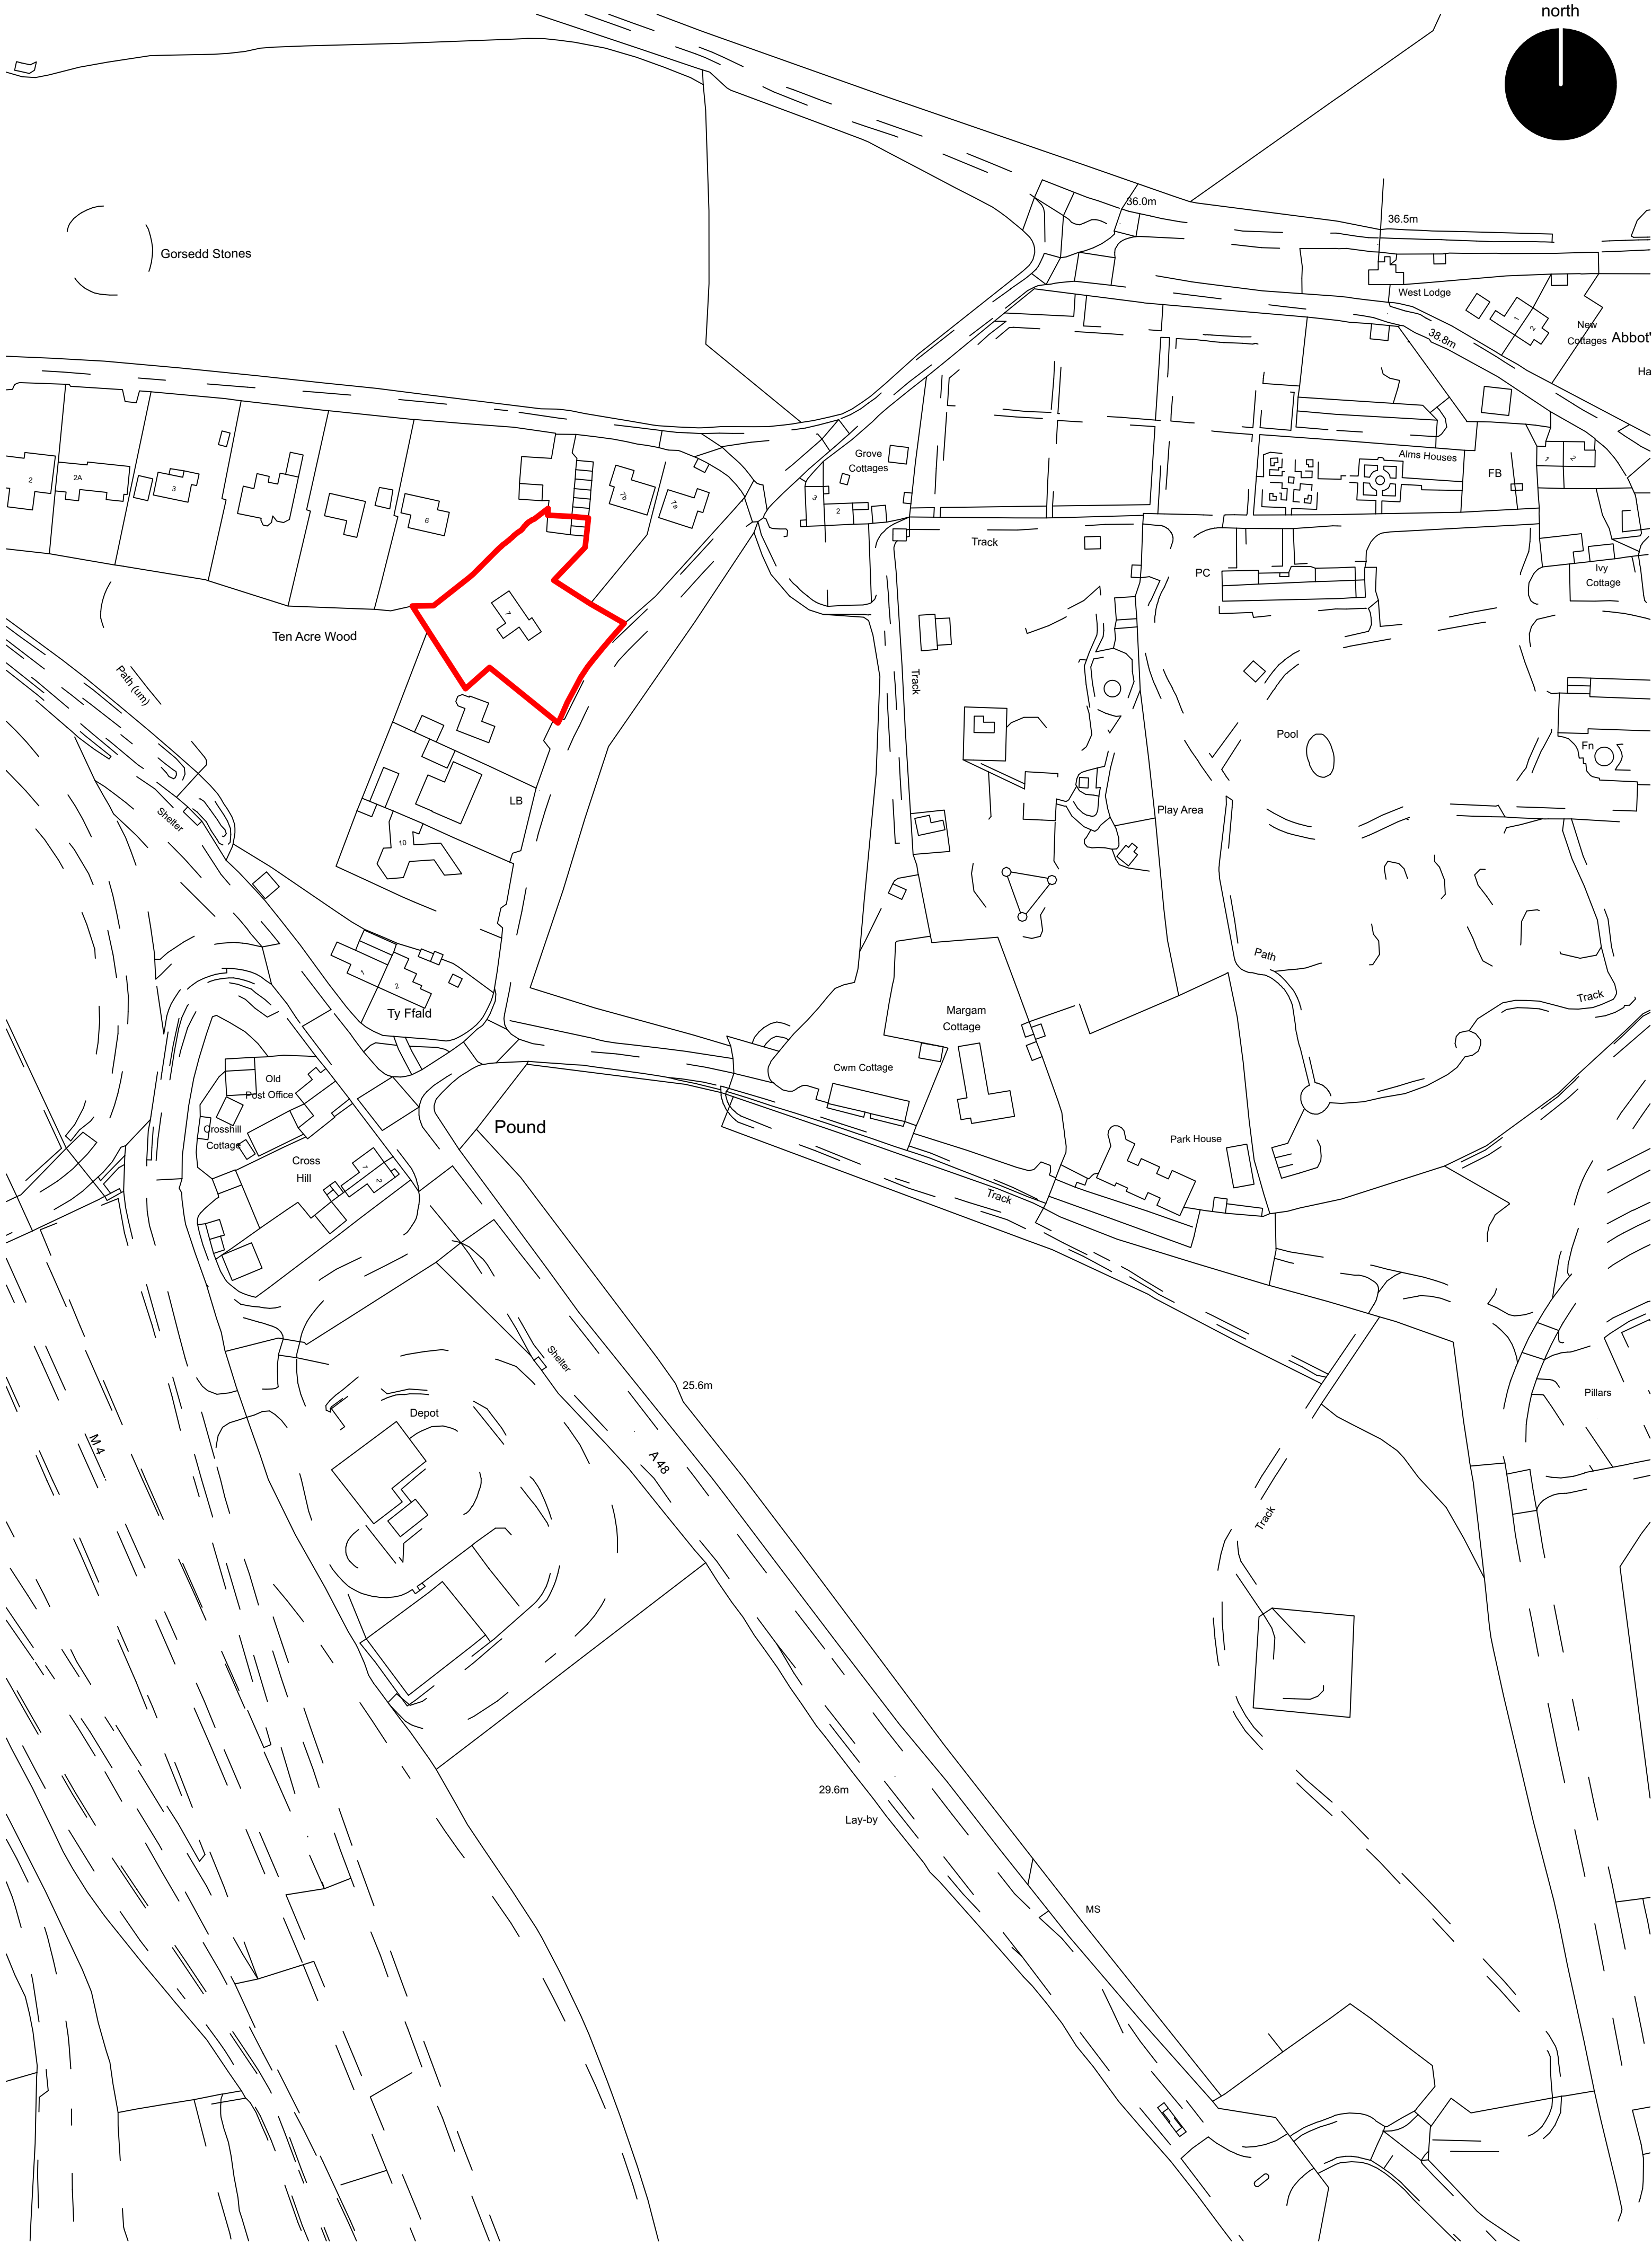


OPTION 2

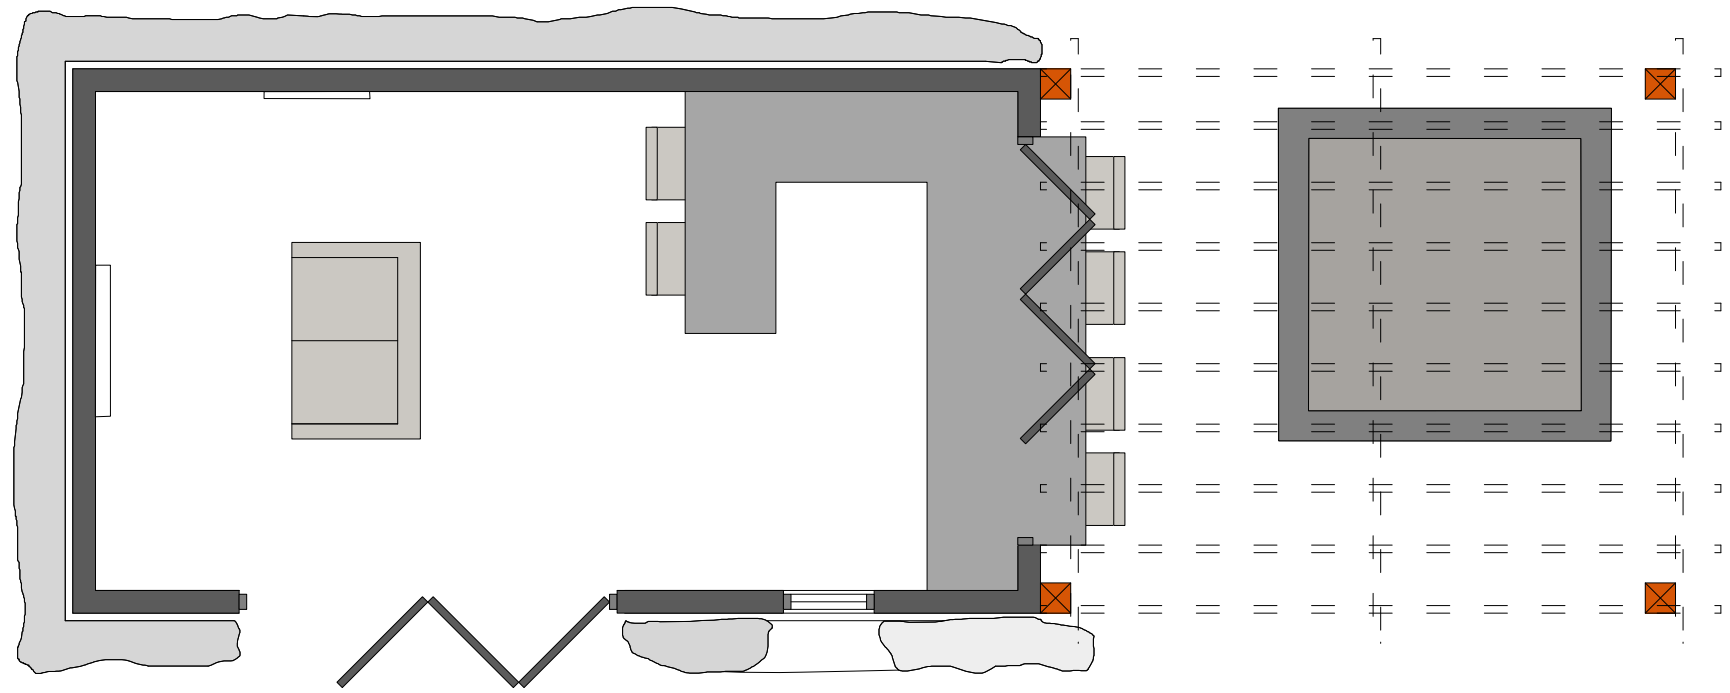


Proposed Floor Plan 1:50

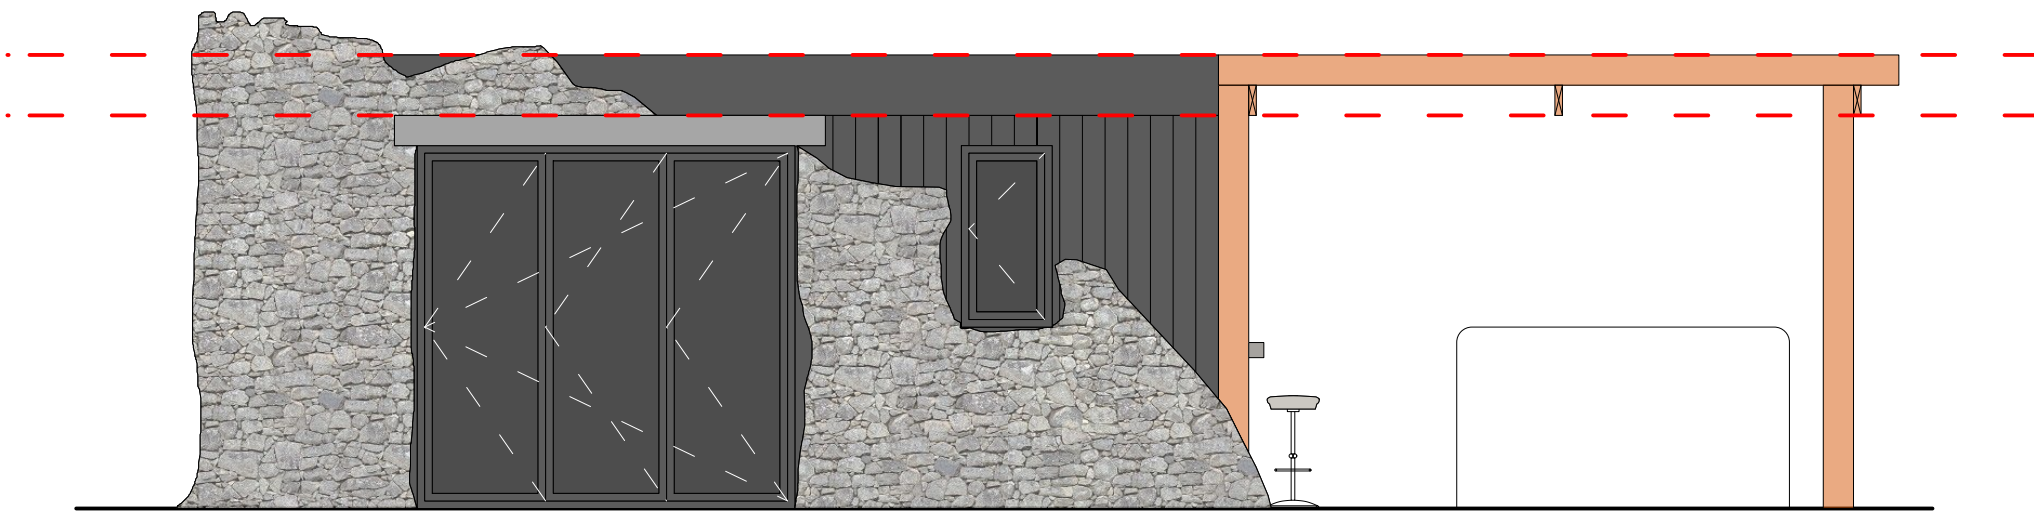


Front Elevation 1:50

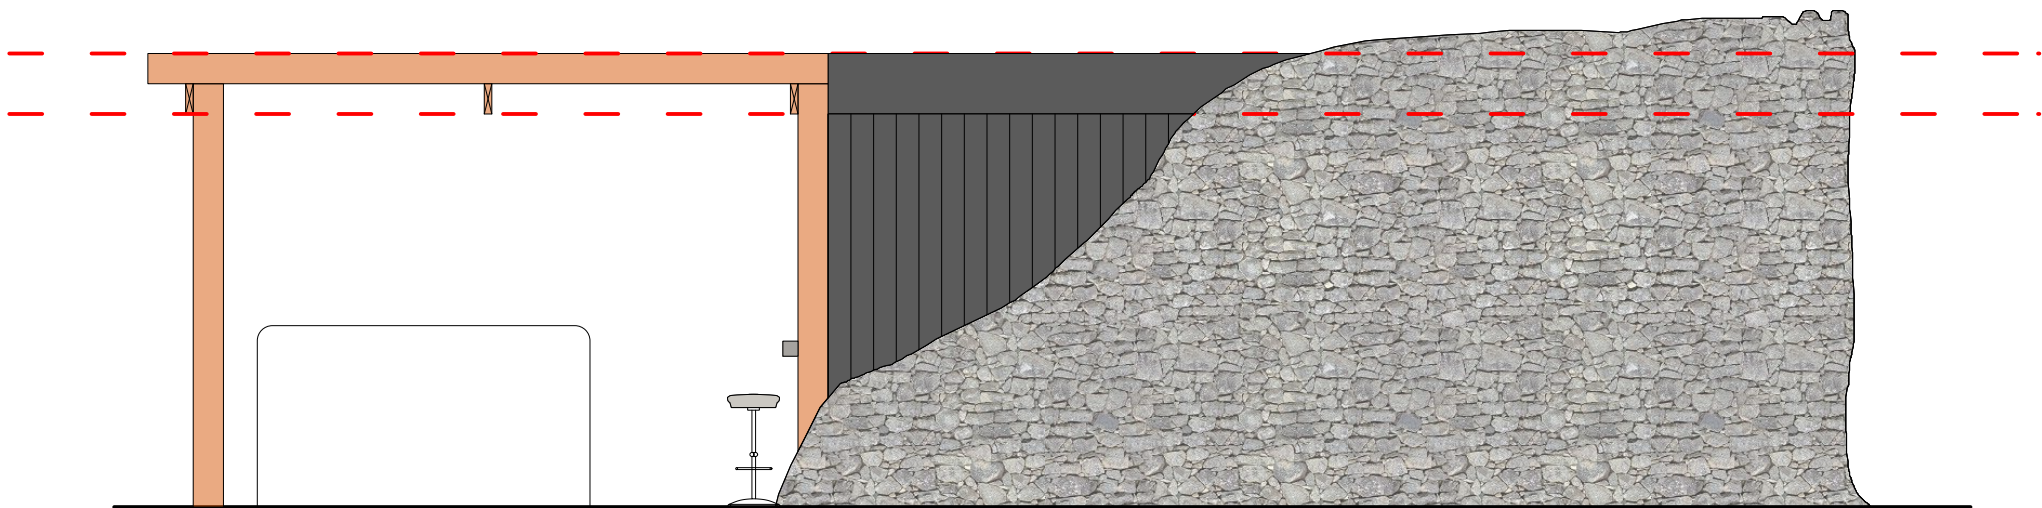

Rear Elevation 1:50

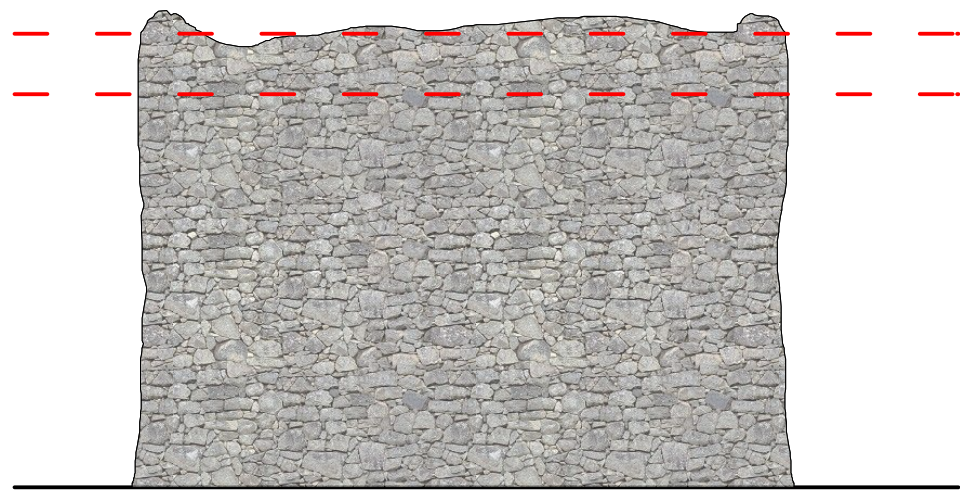

Side Elevation 1:50

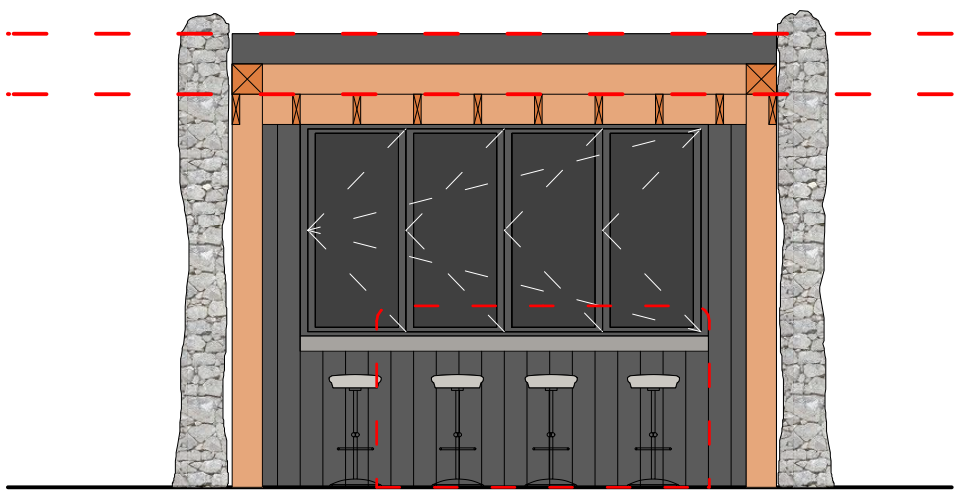

Side Elevation 1:50

**George and Co.**

New annex to 7 Ten Acre Wood, Margam, Port Talbot SA13 2SU for Mr and Mrs Hall

1140.05		proposed summer house	
planning	1:50 @ A1	July 25	SG
Studio 01 Crownford House, Swan Street, Merthyr Tydfil, Mid Glamorgan, Wales. CF47 8EU			
TEL 01685 387952			
hello@georgeandco.studio			
DO NOT SCALE THIS DRAWING		©George and Co.	

