


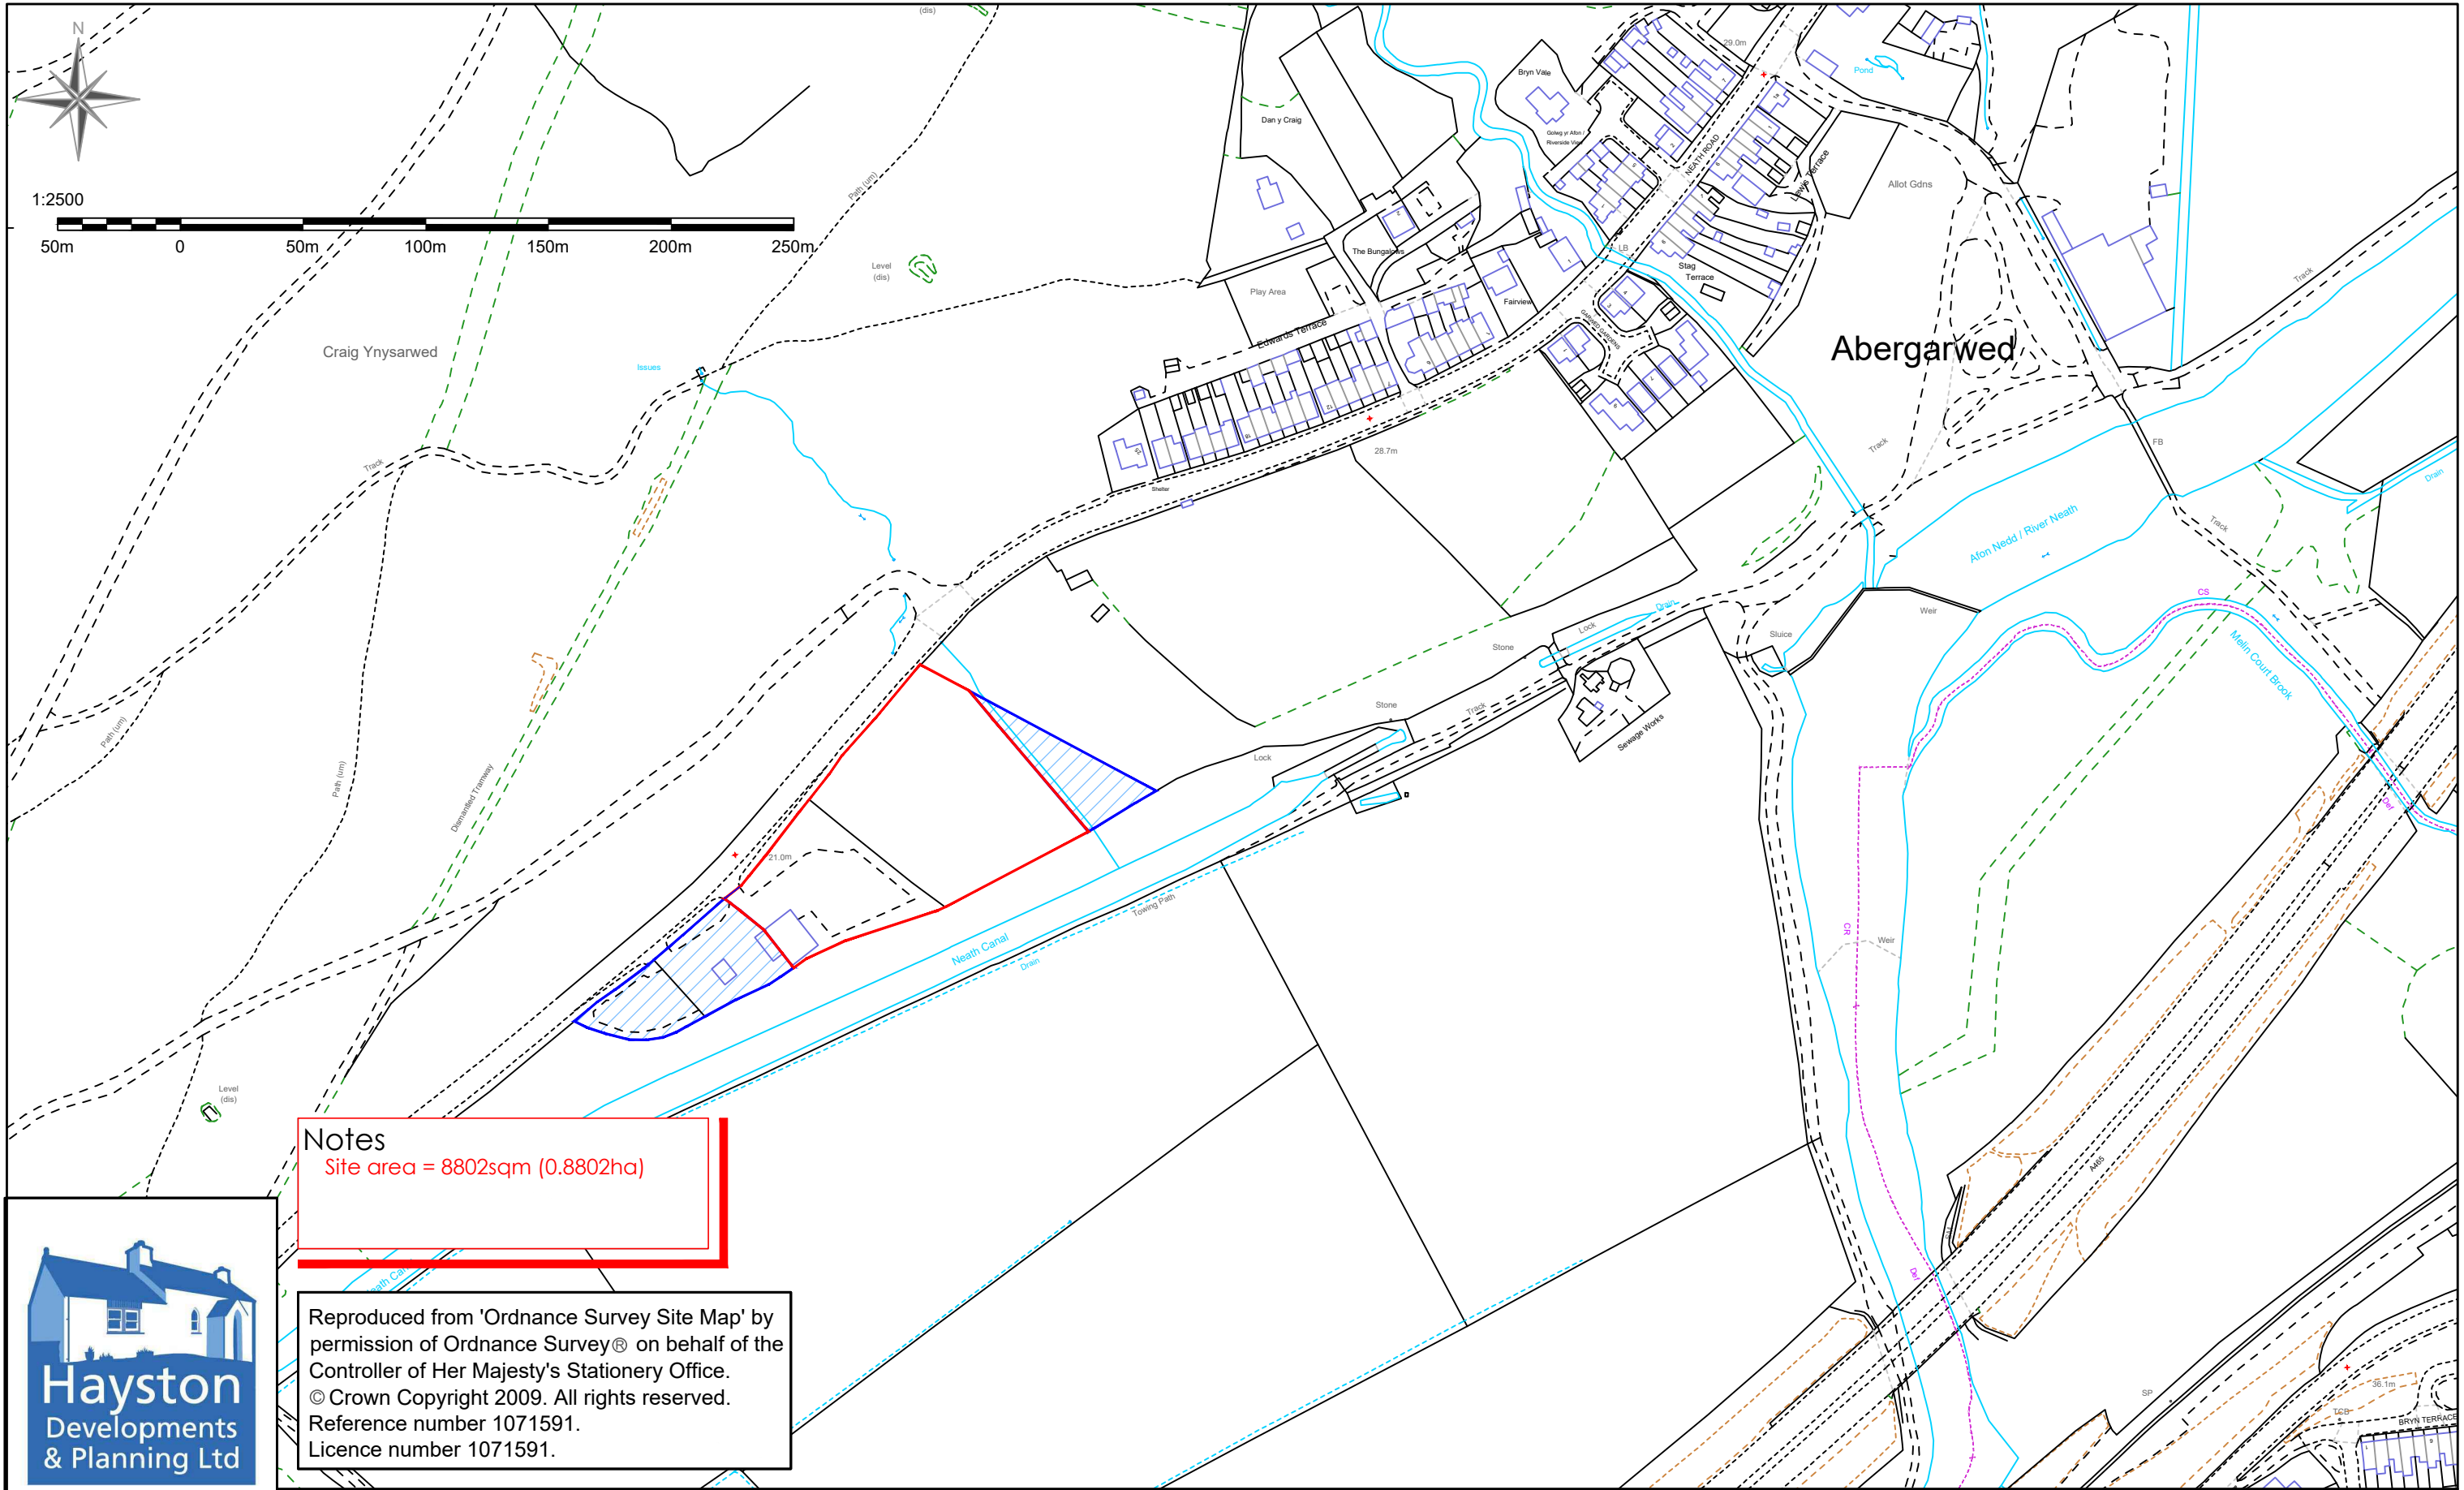

Notes
Site area = 8802sqm (0.8802ha)

Reproduced from 'Ordnance Survey Site Map' by permission of Ordnance Survey® on behalf of the Controller of Her Majesty's Stationery Office.
© Crown Copyright 2009. All rights reserved.
Reference number 1071591.
Licence number 1071591.

The Planning Studio, Hayston Bridge
Johnston, Haverfordwest
Pembrokeshire SA62 3HJ
01437 891 817
07515 851 704
andrew@haystonplanning.co.uk
www.planningpembrokeshire.co.uk

No.	Description	Date

Conversion of Equestrian Store to Meet & Greet, Ancillary Cafe and Playroom with Bespoke Lodges and Pods For A Tourism Park, Land at Former Abergarwed Service Station, Off B4242 Neath Road, Abergarwed, Neath SA11 4EA

Expanded Location Plan			
Project number	AVH_1164	00b	
Date	07.10.2024		
Drawn			
Client	Mr James Carroll	Scale	A3 - 1:2500