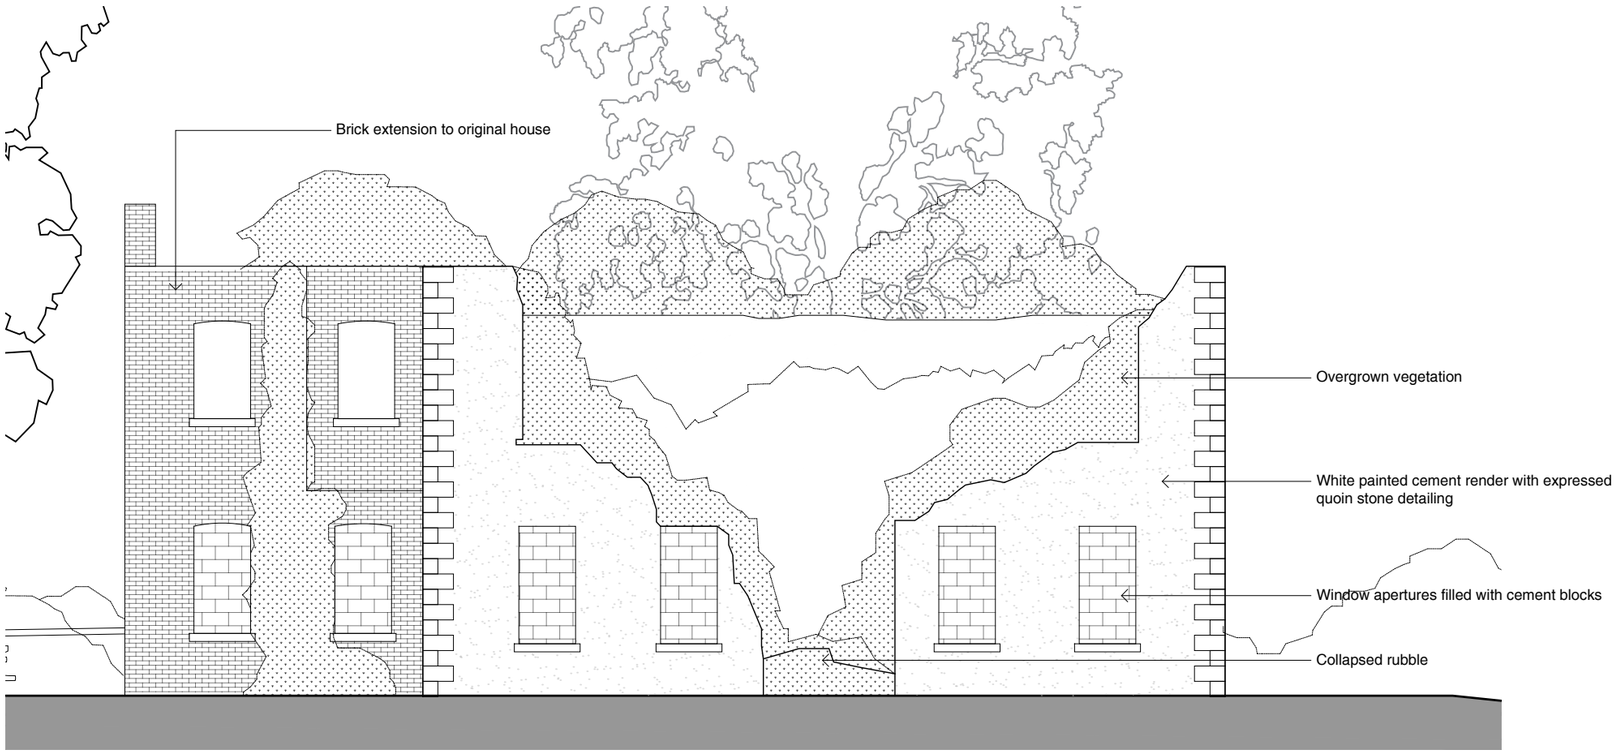

North West Elevation As Existing

South East Elevation As Existing

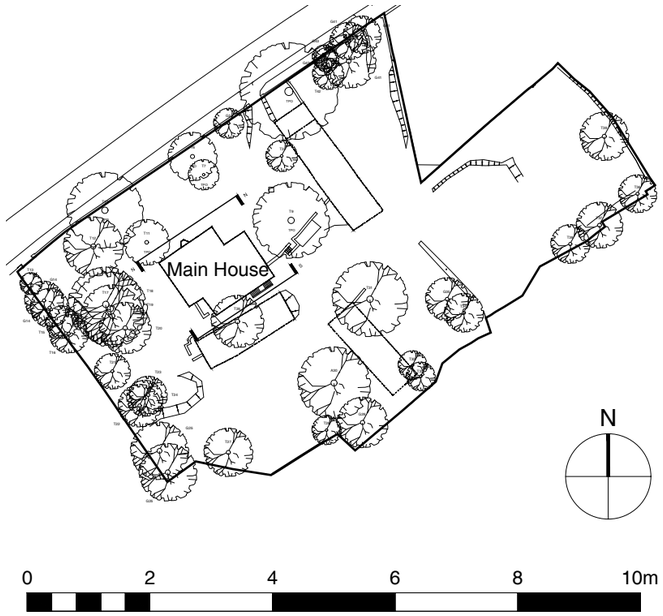

Note: Indicative drawings produced from historic plans and current photographs. For Illustrative purposes only.

A	13-01-2025	Issued for Planning Application

Client Emily Byrne

Project Ty'n Yr Heol, Neath

Title Dilapidated Main House Elevations as Existing (Sheet 1of2)

Drwg No. 1566 015 A

Scale 1:100 @ A3

Date JAN.25

Drawn PS Checked KLM

AARON EVANS ARCHITECTS

RIBA Chartered Practice

Aaron Evans Architects Ltd 3 Gay Street, Bath, BA1 2PH 01225 466234
www.aaronevans.com e: office@aaronevans.com

This drawing is copyright. Only figured dimensions to be used. Contractors not to scale from this drawing and must check all dimensions before proceeding.