
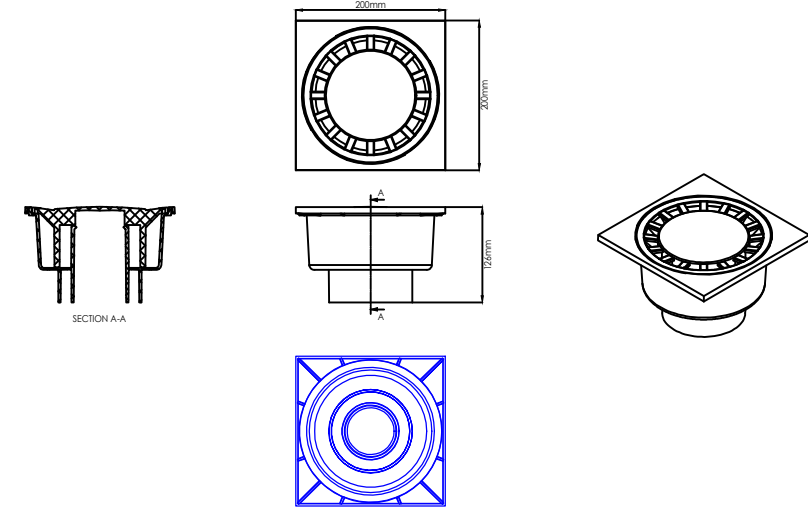
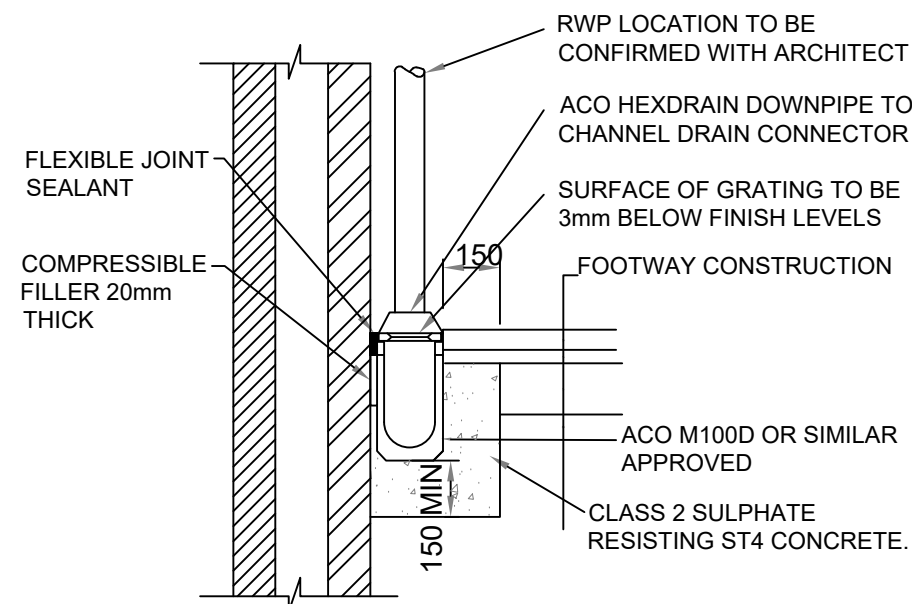


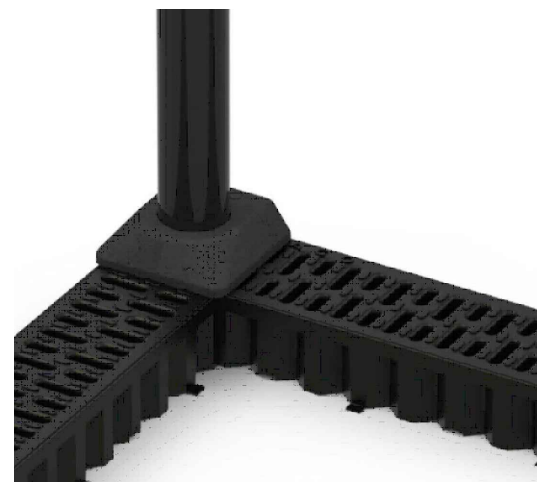

ACO SUDS OVERFLOW GULLY

- NOTES:
1. DRAINAGE CHANNELS TO BE ACO M150D OR SIMILAR APPROVED
 2. FOUNDATION FOR CHANNELS TO BE LAID ON A ROLLED SUB-BASE OF 150mm MINIMUM THICKNESS.
 3. GRATING LOAD CLASSIFICATION TO BE C250/ D400
 4. RWPS TO HAVE ACO HEXDRAIN CONNECTORS TO CHANNEL GRATINGS - REFER TO MANUFACTURERS GUIDELINES

RWP OUTLETS TO
LINEAR DRAIN DETAIL
SCALE - NTS


SOIL SPECIFICATION

PLANTING LAYER
SOIL SPEC GREEN BLUE URBAN ARBORSOIL
HYDRO OR EQUIVALENT APPROVED



DRAINAGE LAYER
SINGLE SIZED (30-60mm), COARSE GRAVEL /
CLEAN STONE TO ACHIEVE A MINIMUM 30%
VOID RATIO

OTHER SOIL SPECIFICATION PARAMETERS TO BE
APPROPRIATE FOR RAINGARDEN PLANTING SPECIES TO
RAINGARDENS AND IN ACCORDANCE WITH CIRIA SUDS
MANUAL BOX 18.1 CRITERIA.

ONSITE SOIL TO BE TESTED IN ADVANCE IF INTENDED
FOR RE USE.

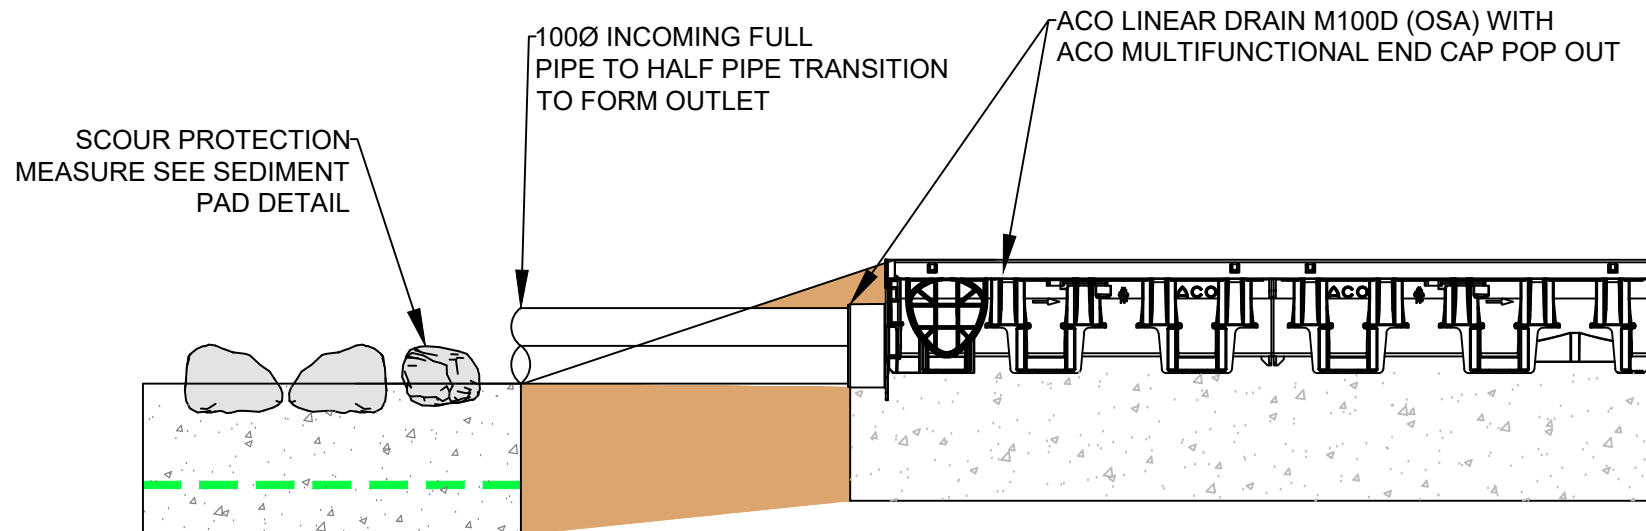

LINEAR DRAIN - DISCHARGE TO SURFACE
FEATURE - RAINARDEN

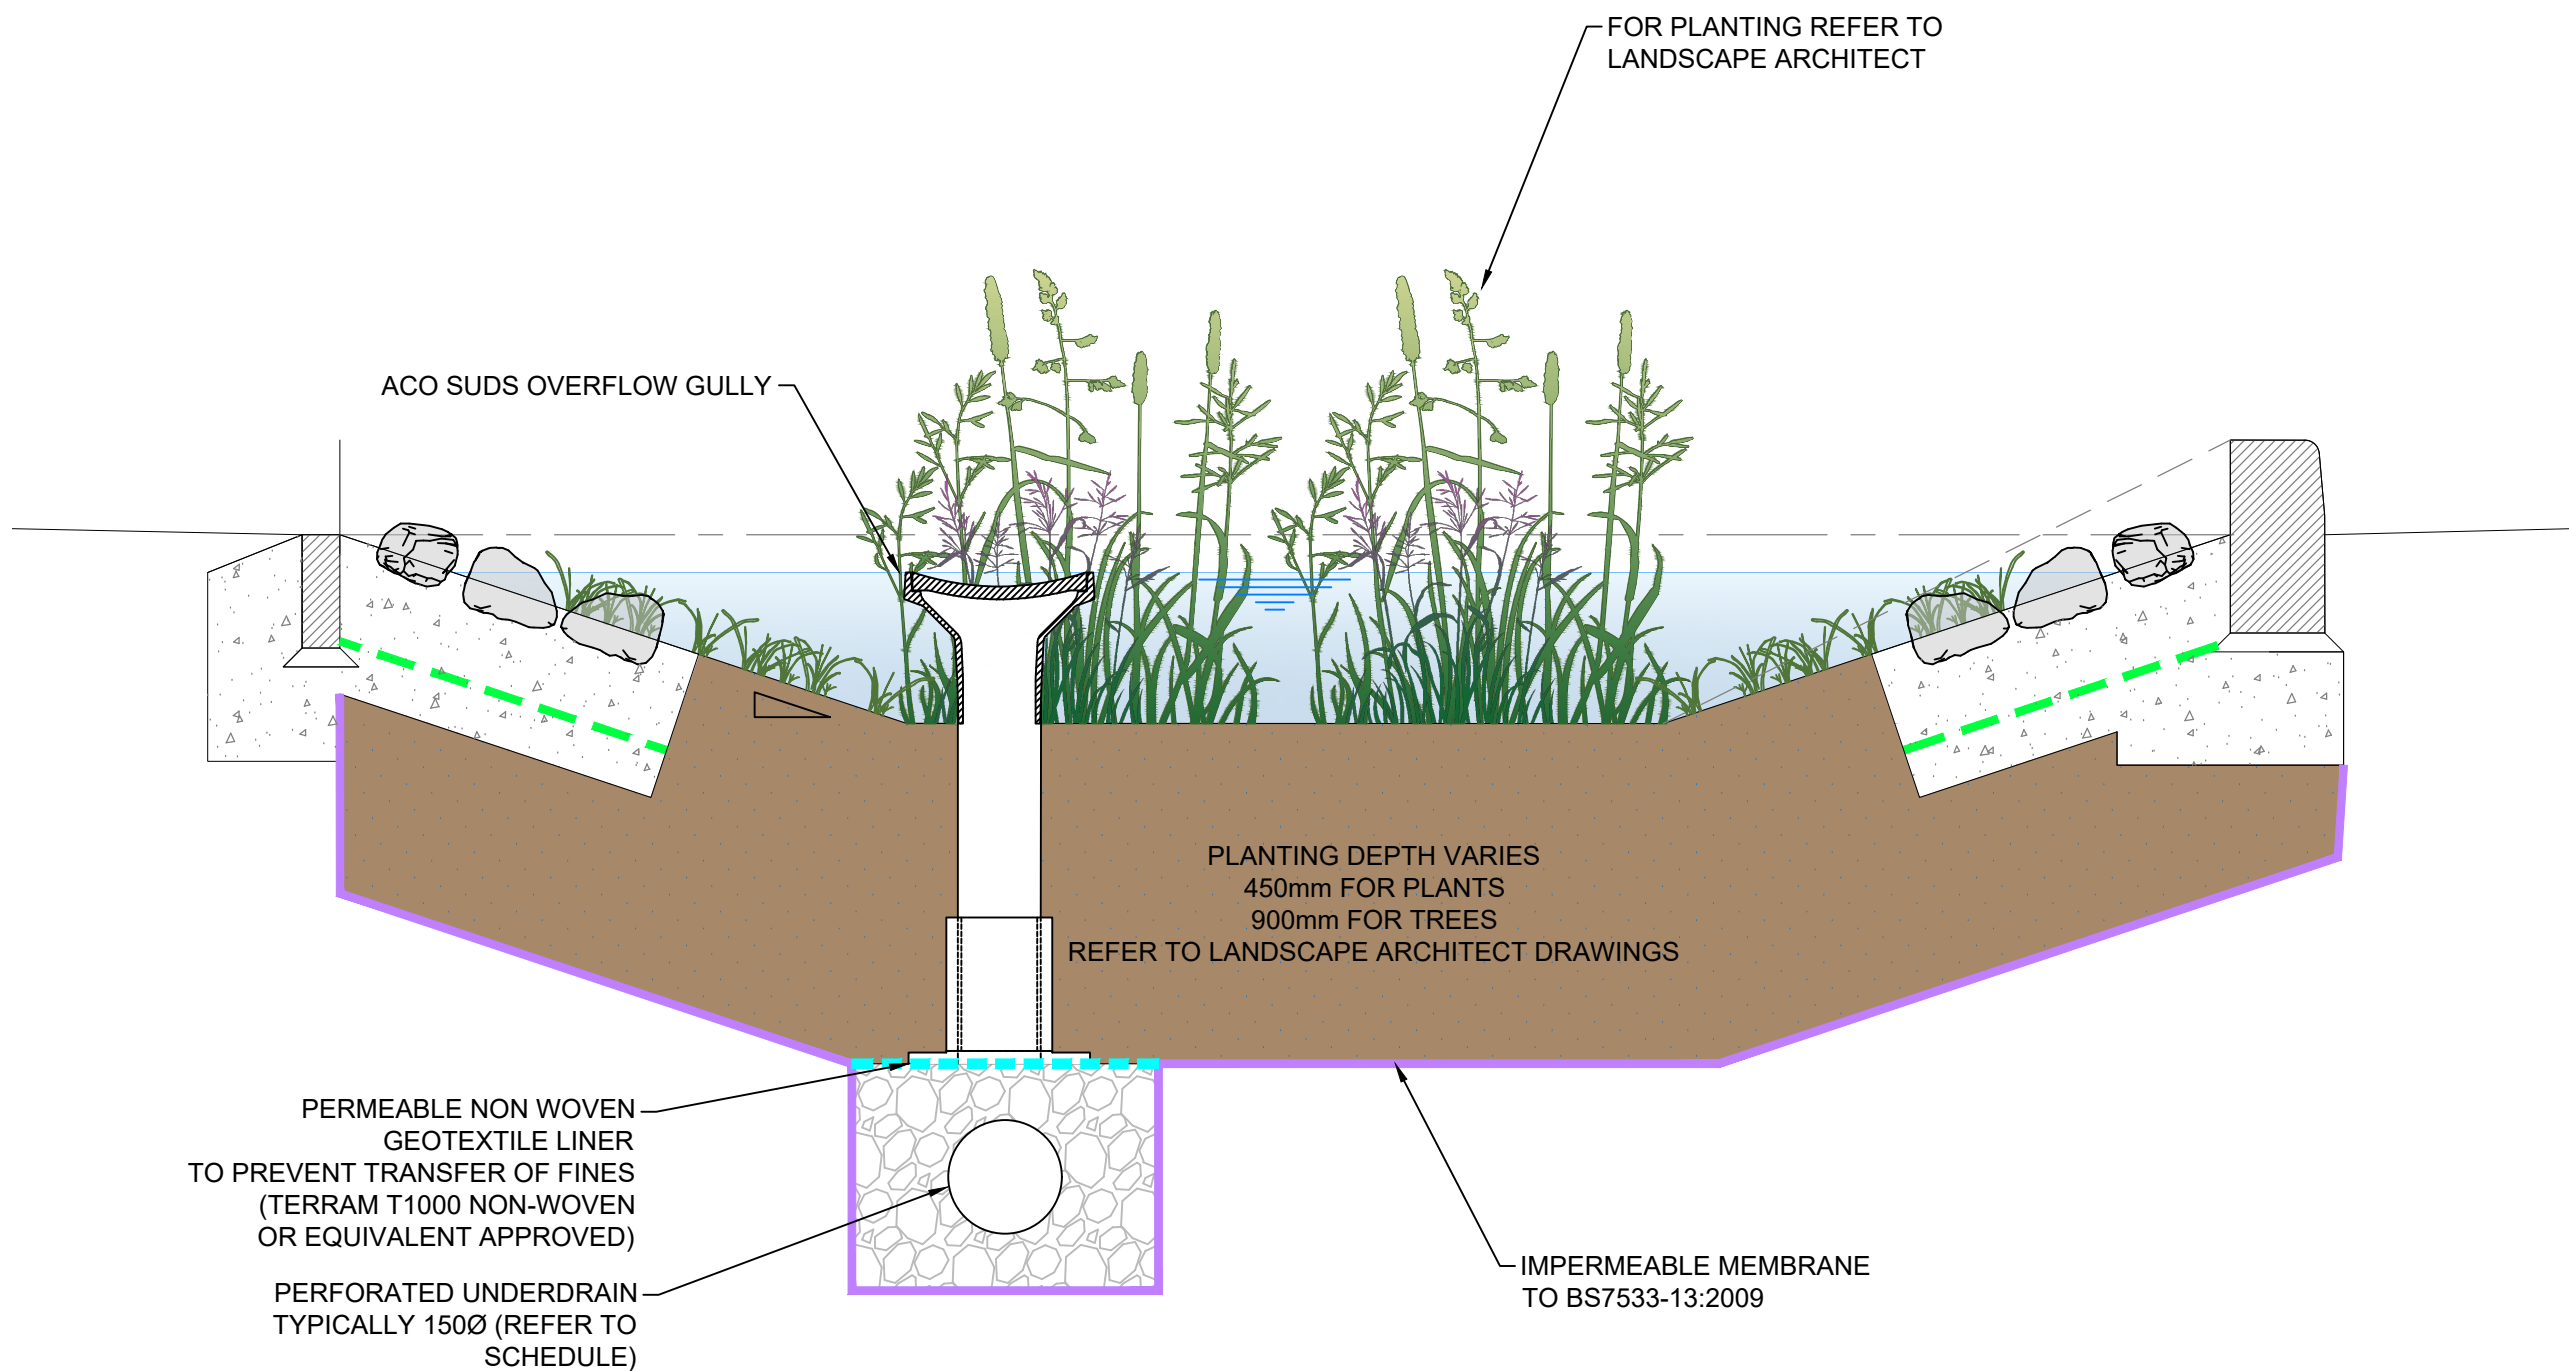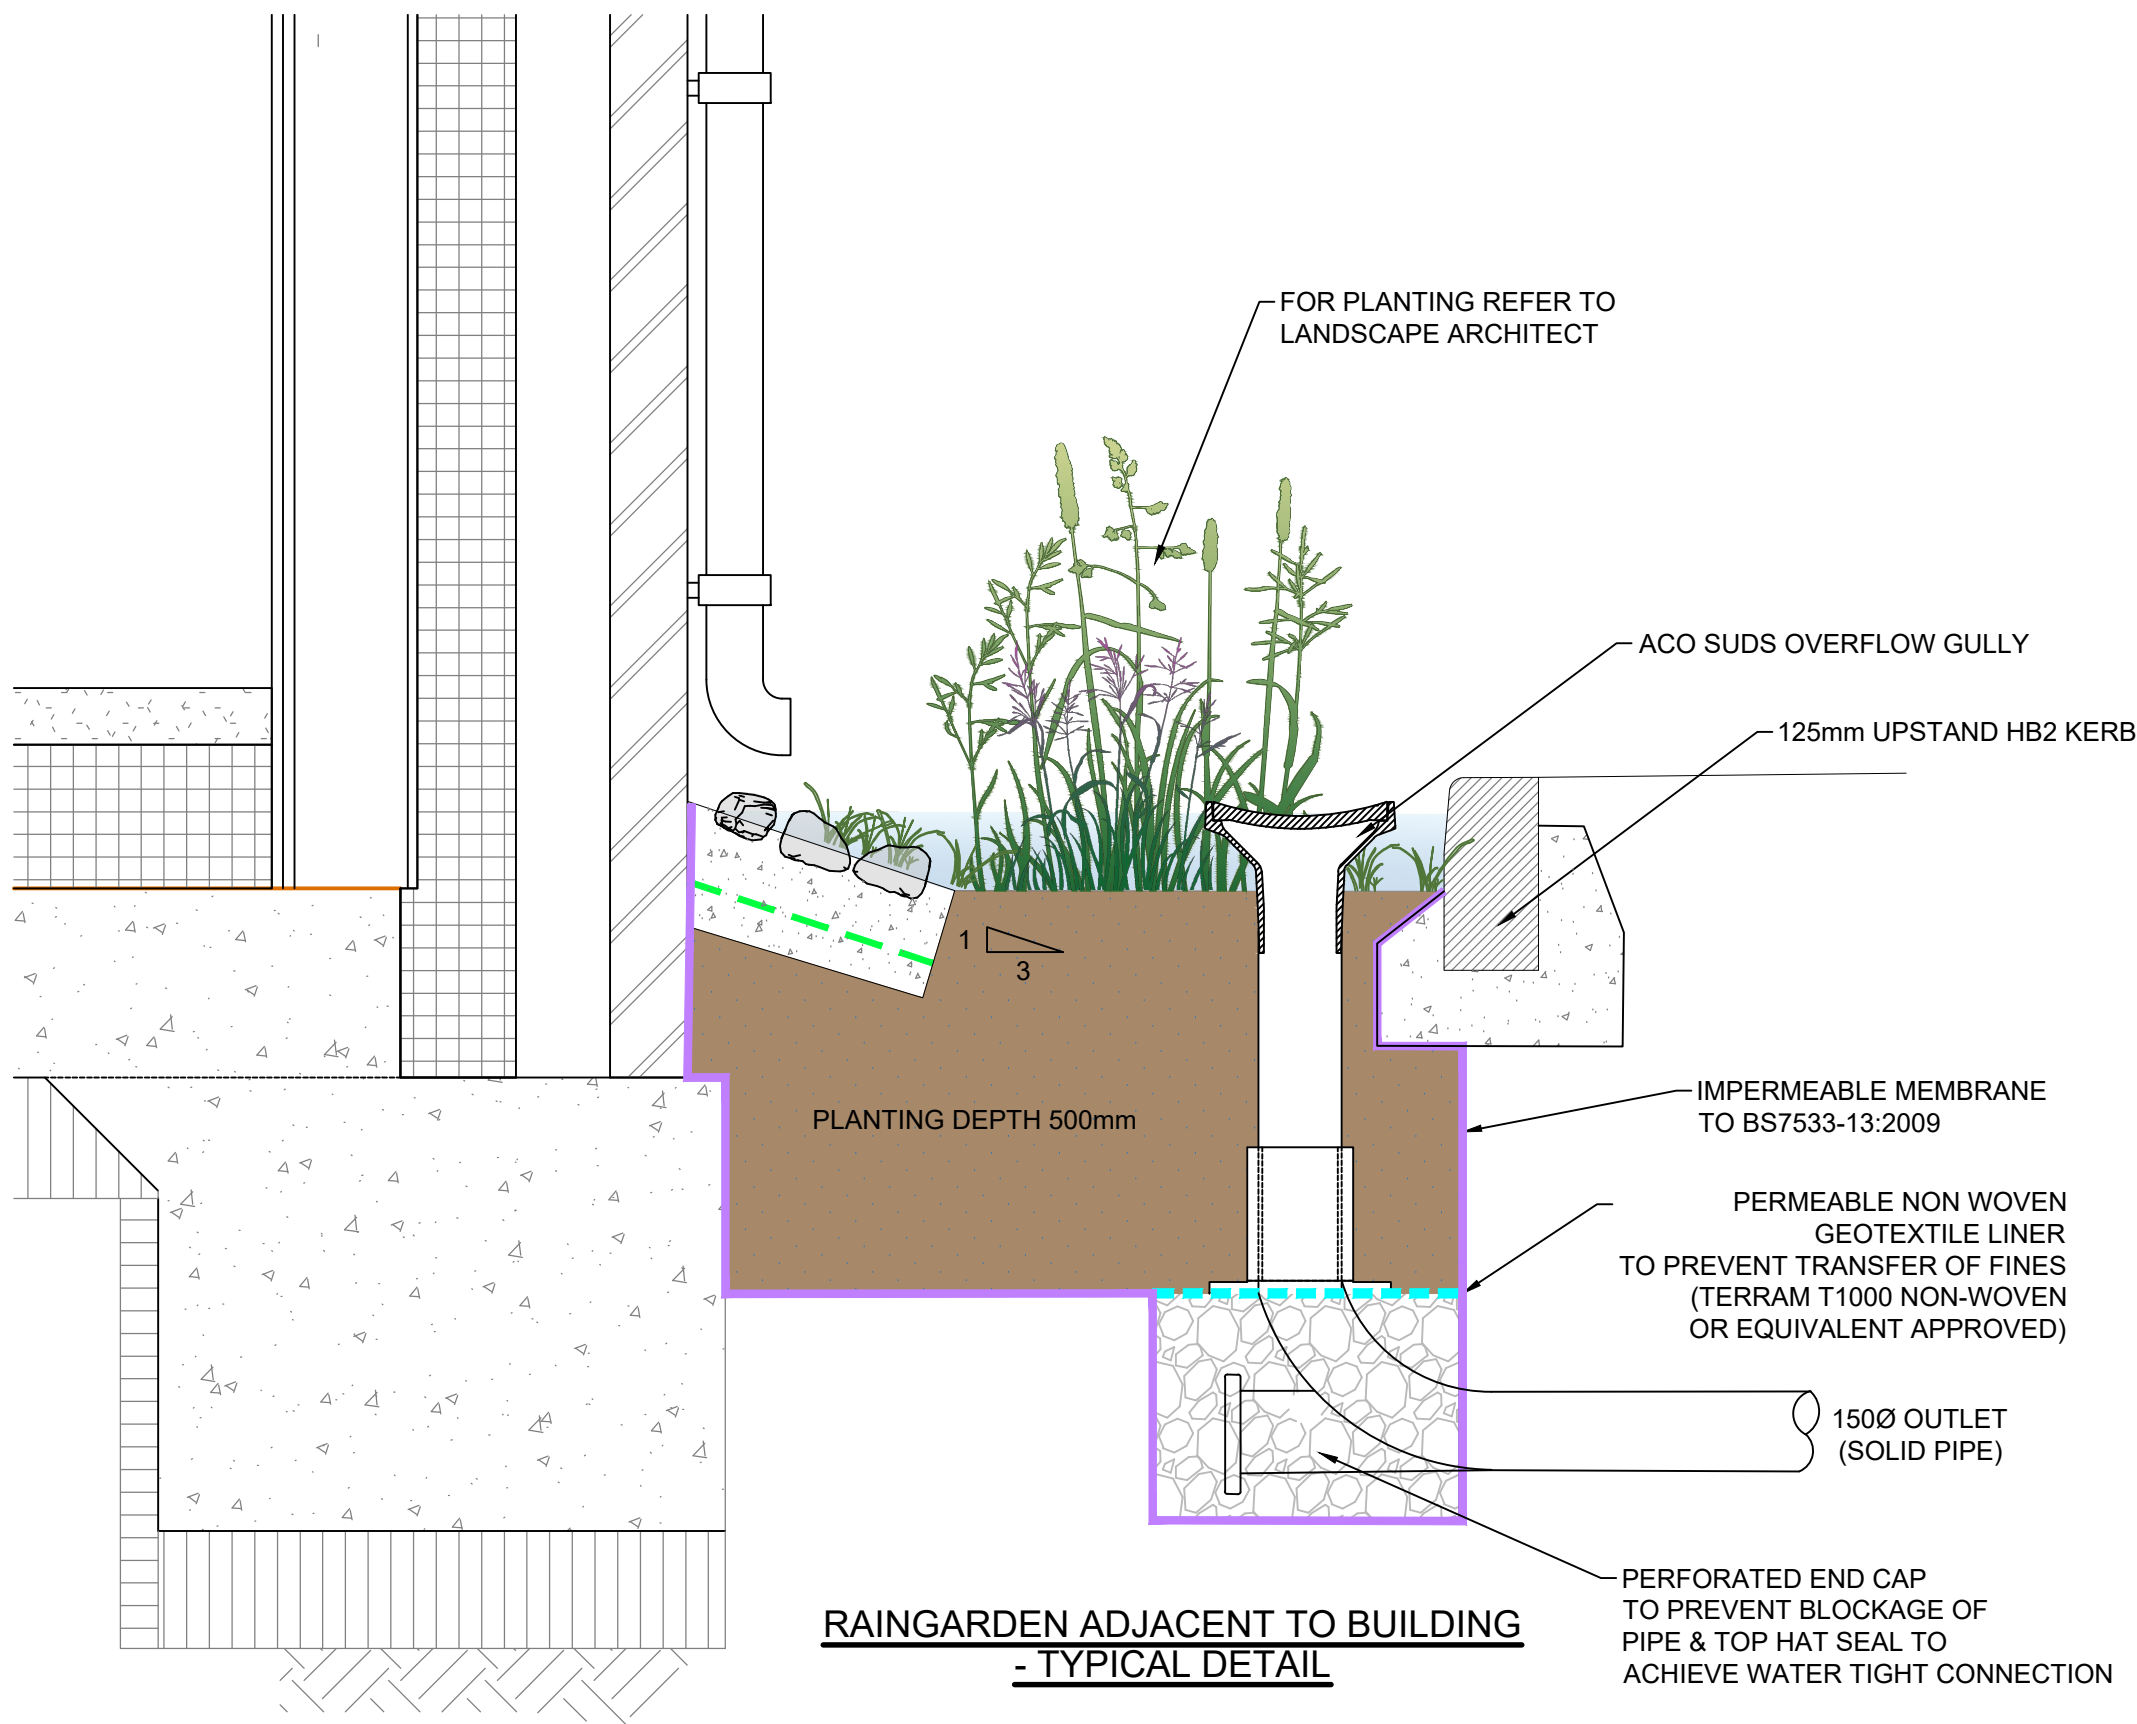

TYPICAL ROADSIDE RAINGARDEN DETAIL

THIS DRAWING IS COPYRIGHT © CAMBRIA CONSULTING LTD.

DO NOT SCALE FROM THIS DRAWING.

CONTRACTORS MUST CHECK ALL DIMENSIONS ON SITE. ONLY FIGURED DIMENSIONS ARE TO BE WORKED FROM. DISCREPANCIES MUST BE REPORTED IMMEDIATELY TO CAMBRIA CONSULTING LIMITED BEFORE PROCEEDING.

THE CONTRACTOR IS TO REFER TO THE SPECIFICATION, FULL SCHEDULE OF RESIDUAL RISKS IN THE CONTRACT DOCUMENTATION AND ALSO TO INFORMATION FROM OTHER DESIGNERS, IN PARTICULAR THE M&E CONSULTANT REGARDING EXISTING LIVE SERVICES.

 THIS SYMBOL IS USED TO HIGHLIGHT INSTANCES OF RISK WITHIN THE CONSTRUCTION PROCESS. ALWAYS CHECK FOR LATER REVISIONS OF THIS DRAWING.

NOTES

1. PROPOSALS ARE HIGH LEVEL AND INDICATIVE OF DESIGN INTENT ONLY. THEY REMAIN SUBJECT TO FURTHER SURVEYS, SITE INVESTIGATION (SOAKAWAY TESTING), DETAILED DESIGN AND CONSULTATION WITH SAB.

P01	FIRST ISSUE	LM	LM	LM
Rev.	Description	By	Chk	App

Client:
OXFORD CARE HOLDINGS
(BIRA CARE)

Project:
CEFN LODGE CARE HOME

Drawing Title:
DRAINAGE DETAILS

Drawing No.
CC2696 CAM XX XX D C 0510

Project	Originator	Vol.	Level	Type	Role	Number
---------	------------	------	-------	------	------	--------

Status:	Scale @A1:	Rev.
S1 PRELIMINARY	AS SHOWN	P01

CAMBRIA
Constructive Thinking

Civil & Structural Engineers
Cambria House
16 Plas St. Pol de Leon
Penarth Marina
Cardiff, CF64 1TR

T 029 2009 3333
E admin@cambria.co.uk
W www.cambria.co.uk
@cambriauk
uk.linkedin.com/in/cambriauk