


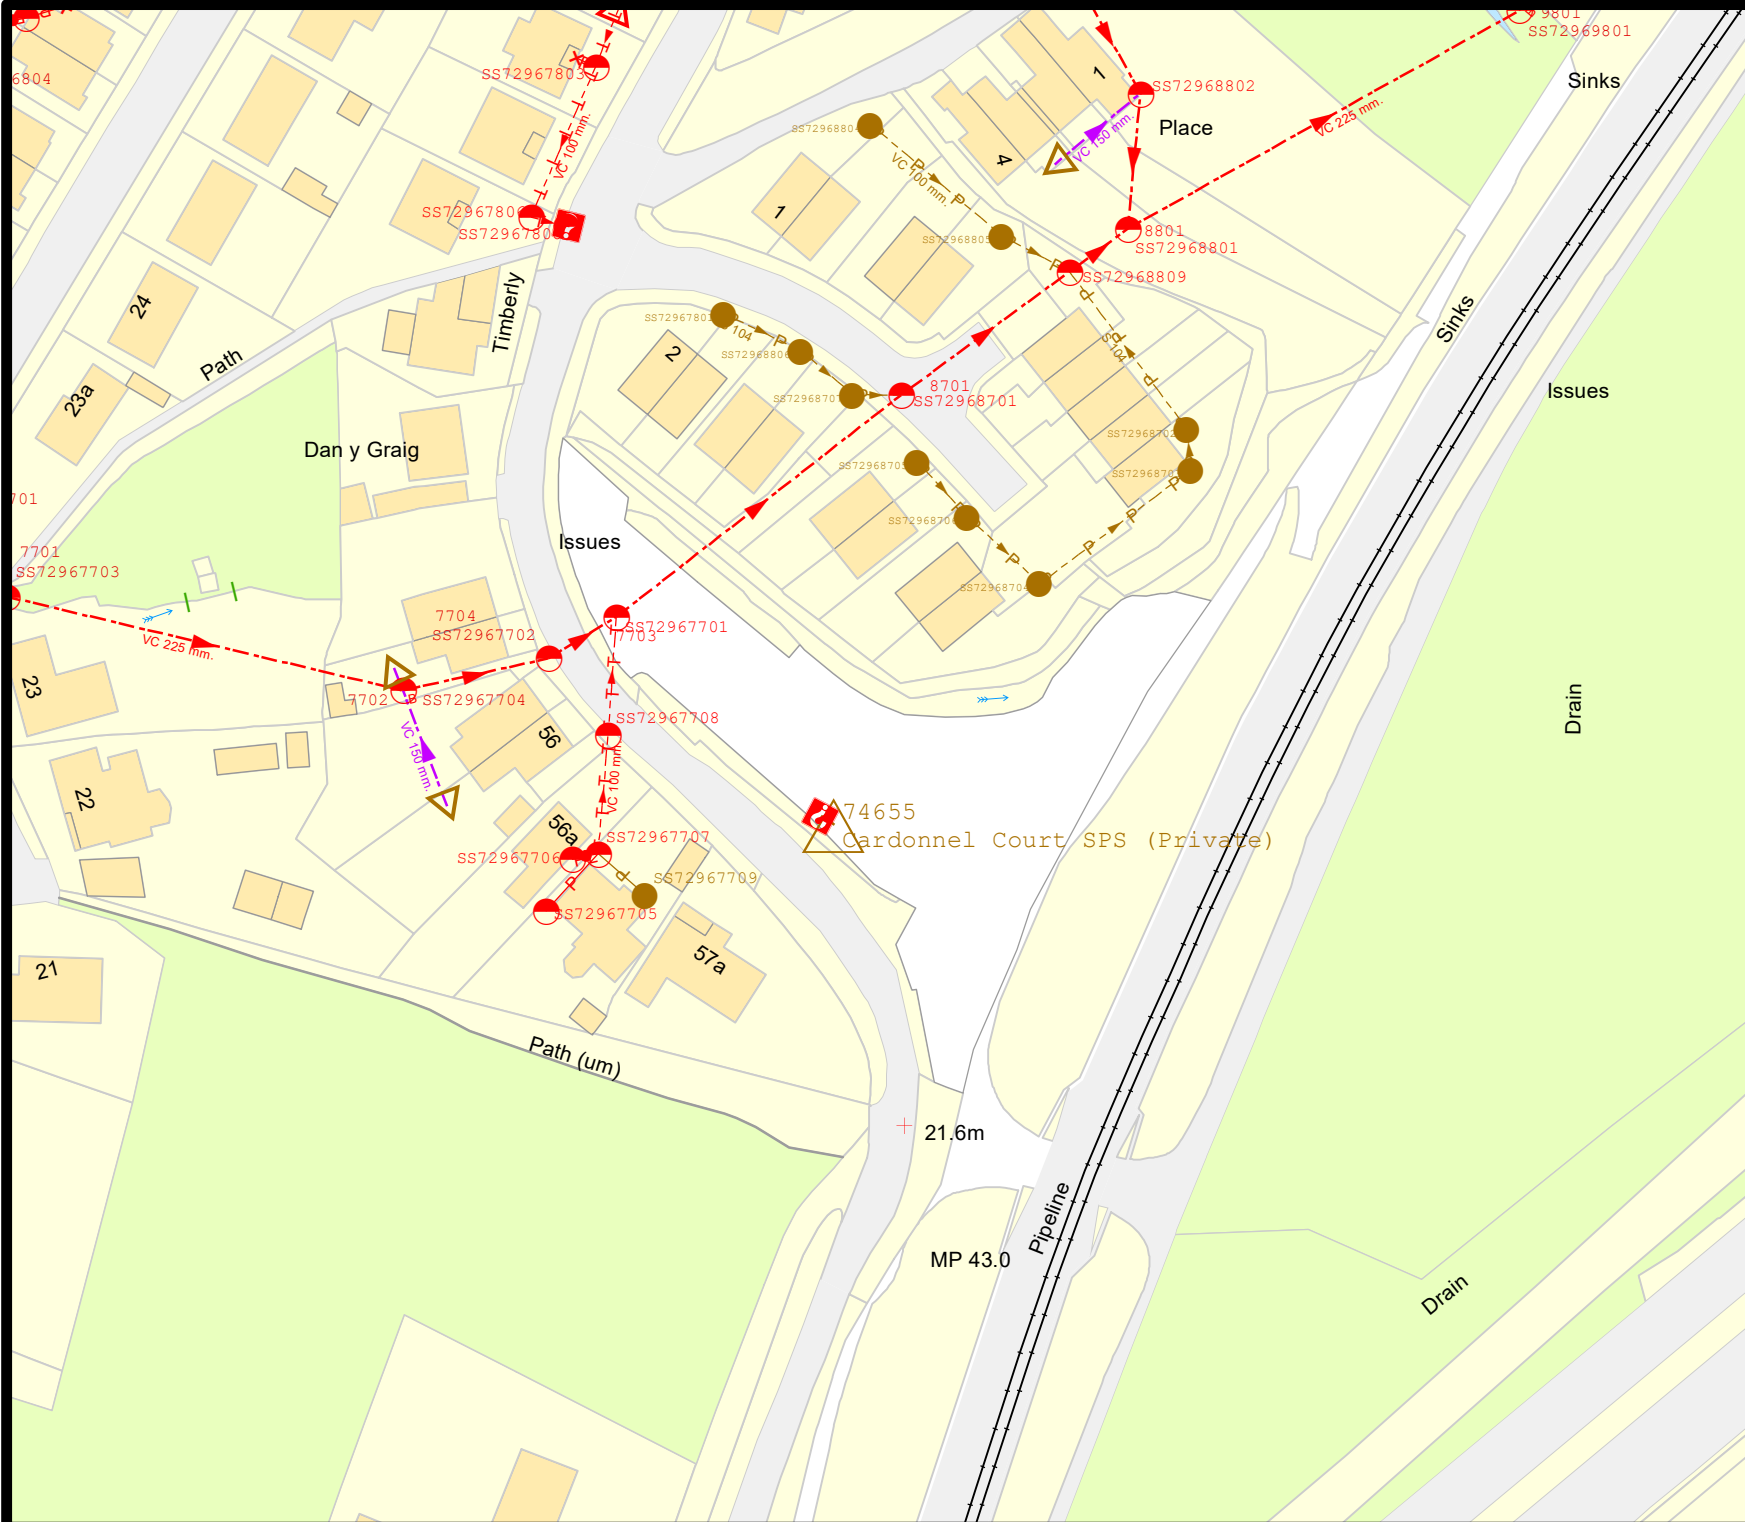

Dŵr Cymru  
Welsh Water

PLA0091380



#### LEGEND(Representative of most common features)

|                                                           |                                                       |         |
|-----------------------------------------------------------|-------------------------------------------------------|---------|
| Waste networks:                                           | Foul chamber                                          | Outfall |
| Surface water chamber                                     | Lampole                                               |         |
| Combined chamber                                          | Storm Overflow                                        |         |
| Combined sewer overflow                                   | Rising main                                           |         |
| Special purpose chamber                                   | Gravity sewer                                         |         |
| Treatment works                                           | Private sewer                                         |         |
| Pumping station                                           | Private sewer subject to Sect. 104 adoption agreement |         |
| NB: Sewer symbol colour indicates the type.               | Private Sewer Transfer                                |         |
| RED - Combined                                            | Lateral Drain                                         |         |
| GREEN - Surface Water                                     | Inspection Chamber                                    |         |
| BROWN - Foul                                              |                                                       |         |
| Purple - Former S24 sewers (for indicative purposes only) |                                                       |         |

#### Notes:

Whilst every reasonable effort has been taken to correctly record the pipe material of DCWW assets, there is a possibility that in some cases pipe material (other than Asbestos Cement or Pitch Fibre) may be found to be asbestos cement (AC) or Pitch Fibre (PF). It is therefore advisable that the possible presence of AC or PF pipes be anticipated and considered as part of any risk assessment prior to excavation

Dŵr Cymru Cymru (the Company) gives this information as to the position of its underground apparatus by way of general guidance only and on the understanding that it is based on the best information available and no warranty as to its correctness is made in the event of excavations or other works made in the vicinity of the company's apparatus. The user of this information is advised to carry out any excavations made entirely on their own. The information which is supplied by the Company is done so in accordance with statutory requirements of sections 105 and 106 of the Water Industry Act 1991 which in turn opens the best information available and, in particular, but without prejudice to the generality of the foregoing, it should be noted that the records that are available to the Company may not disclose the existence of a water main, service pipe, lateral drain or discharge and any associated apparatus and before 1 September 1995, or if they do, the particular thereof including the position underground may not be accurate. It must be understood that the furnishing of this information is entirely without prejudice to the provisions of the New Roads and Street Works Act 1991 and the Company's right to be compensated for any damage to its apparatus.

Service pipes are not generally shown but their presence should be anticipated.

**EXACT LOCATIONS OF ALL APPARATUS  
TO BE DETERMINED ON SITE.**

Reproduced by permission of the Ordnance Survey on behalf of  
HMSSO. © Crown copyright and database right 2017.  
All rights reserved.  
Ordnance Survey Licence number 100019534

Map Ref: 272819,196747  
Map scale: 1:1000  
Printed by: Hannah Lewis  
Printed on: 01 Dec 2025