Report No	Date
25056/R1	September 2025
Project	
CWMAVON – REMEDIATION VERIFICATION REPORT	
Client	
TRJ	

Spectrum Geo Services
Foxglove Cottage,
Cwm Risca Lane,
Tondu,
BRIDGEND
CF32 0EH

© Spectrum Geo Services

Report No:	Date:
25056/R1	September 2025

Project:
CWMAVON – REMEDIATION VERIFICATION REPORT

Issue Number	Status	Description of Amendments
1	Draft	
2	Final	Capping Verification and Water pipe bedding

Report prepared by:

BSc.(Hons), MSc., FGS, CGeol

Sign

This report is provided for the benefit only of the party to whom it is addressed. Spectrum Geo Services do not extend responsibility to any third party for the whole or any part of the contents. Spectrum Geo Services owes no duty of care in relation to this report to any third party. The investigation and reportage has been undertaken with all reasonable skill, care and due diligence. Spectrum Geo Services disclaims any responsibility to the client or others in respect of any matter(s) outside this agreed scope of the above works.

CONTENTS

FOREWORD....2

1.0 TERMS OF REFERENCE AND INTRODUCTION....3
1.2 Scope of Works....3
1.3 Development Proposals....3
1.4 Limitations....3

2.0 BACKGROUND INFORMATION....4
2.1 Verification Report Structure....4
2.2 Site Location....4
2.3 Previous Reports....6

3.0 GAS BARRIER....6
3.1 Introduction....6

4.0 COVER SYSTEM....6

5.0 CONCLUSIONS....8

APPENDIX A....9
Drawings....9

APPENDIX B....10

APPENDIX C....11

APPENDIX D....12

FOREWORD

General Conditions Relating to a Verification Report

This investigation has been devised to generally comply with the relevant principles and requirements of B.S.10175:2011+A2:2017 'Investigation of potentially contaminated sites - Code of practice', science report SC050021/SR3 'Updated Technical Background to the CLEA Model' (Environment Agency, 2008), and DEFRA/Environment Agency (EA), 2019 'land contamination: risk management'. The recommendations made and opinions expressed in this report are based on the information obtained from the sources described using a methodology intended to provide reasonable consistency and robustness.

The opinions expressed in this report are based on the ground conditions revealed by the site works, together with an assessment of the site and of laboratory test results. Whilst opinions may be expressed relating to sub-soil conditions in parts of the site not investigated, for example between exploratory positions, these are only for guidance and no liability can be accepted for their accuracy.

Boring and sampling procedures are undertaken in accordance with B.S.5930:2015 +A1:2020 'Code of Practice for Ground Investigations'. Likewise, in-situ and laboratory testing complies with B.S.1377:1990 'Methods of Tests for Soils for Civil Engineering Purposes' and B.S.22475:2011, unless stated otherwise in the text. Chemical testing has been undertaken by a UKAS accredited laboratory.

Some items of the investigation have been provided by third parties and whilst Spectrum Geo Services Ltd (SGS) have no reason to doubt the accuracy, the items relied on have not been verified. No responsibility can be accepted for errors within third party items presented in this report.

This report is produced in accordance with the scope of SGS's appointment and is subject to the terms of appointment. SGS accepts no liability for any use of this document other than by its client and only for the purposes, for which it was designed and produced. No responsibility can be accepted for any consequences of this information being passed to a third party who may act upon its contents/recommendations.

Any advice, opinions, or recommendations within this document should be read and relied upon only in the context of the document as a whole. The contents of this document are not to be construed as providing legal, business or tax advice or opinion.

1.0 TERMS OF REFERENCE AND INTRODUCTION

The work covered by this document was undertaken on behalf of TRJ, in general accordance with and amendment to the following document:

- *Remediation Strategy. Cwmavon. 22177/R4, September 2024.*

The work described in this report represents validation and verification of the required remediation, within that report, comprising a CS2 Gas Barrier System to the building, verification of the Cover System and bedding to drinking water pipes.

1.2 Scope of Works

The objectives of this assessment are:

- To verify the requirements of the Remediation Strategy.

1.3 Development Proposals

It is understood that the intention is to develop the site for the purposes of a Childrens Day Care Centre

1.4 Limitations

Subsoils are inherently variable and by their very nature are hidden from view such that no investigation can be exhaustive to the extent that all soil conditions are revealed. Conditions may therefore be present beneath the site that was not apparent from the data available for review.

Unless specifically noted to the contrary, it should be assumed that this report has not been submitted to any regulatory authorities for approval. Redevelopment sites in particular may have planning conditions attached in respect of contaminated land assessment. Where we are made aware of such conditions in advance of scoping the works, we can tailor the report to the regulatory authority requirements. Where we are not made aware of any such requirements there can be no certainty that our investigation will meet any or all the regulatory authority requirements.

2.0 BACKGROUND INFORMATION

2.1 Verification Report Structure

This document has been set out as follows:

• A brief background of the site, the findings of previous investigations and nature of the remediation planned.

• A description of the activities undertaken.

• Concluding with an assessment of the compliance with the revised Remediation Strategy.

Appended to this document is supporting evidence as follows:

- Photographs taken during the verification of the gas barrier installation, trial pitting and site plates of bedding to water pipes.
- Imported Cover Systems soil test results

2.2 Site Location

The site is located at 91 Waun Wen Road, Cwmafan, SA12 9ED.

At the time of the investigation, the site comprised an open area of tarmacadamed car park.

A site location plan is included in Figure 1.

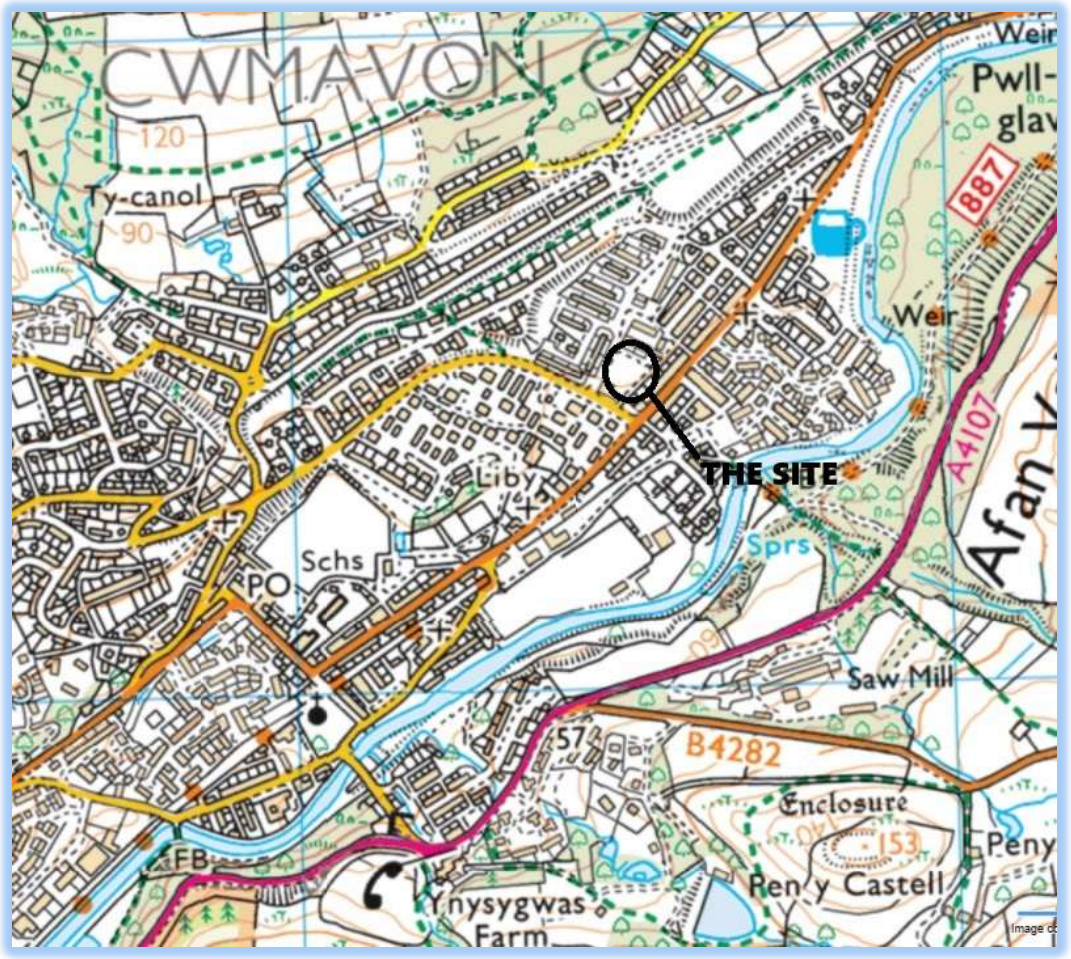


Figure 1. Site Location Plan

2.3 Previous Reports

SGS had previously investigated the site within:

- *Supplementary Ground Investigation Report, Cwmavon. September 2023, Report 22177/R2.*
- *Remediation Strategy, Cwmavon, September 2024. Report 22177/R4.*

Potable water pipes required no special measures as no contamination was found which would impact a UKWIP analysis. Photographs of the bedding to water pipes are appended for clarity.

3.0 GAS BARRIER

3.1 Introduction

Due to the CS2 classification within the remediation strategy and Risk Assessments, a suitable gas barrier system was included within the structural design.

Photographic evidence of the installation is appended.

4.0 COVER SYSTEM

Areas of soft landscaping were required under the Remediation Strategy to be covered with 600mm of “inert” imported material, with a no dig separator layer. It should be noted, that all of the soft landscaped areas are outside the fenced area in which the children could access, and thus they will not come into contact with those areas.

Hand dug pits were undertaken to the no dig barrier and samples taken for laboratory analysis in accordance with the Remediation Strategy.

The Hand Pit logs and laboratory testing area appended, along with site photographs of each pit.

When compared with 6% organic RESI with, RESI Without and Pos RESI SGVs and other limits, it was found that all positions did not exceed those limits and thus complies with the Remediation Strategy targets. The relations ships are shown in Table 4.

Client Sample ID	Units	HP01	HP02	HP03	HP04			
Depth to Top		0.00	0.00	0.00	0.00			
Depth to Bottom		0.60	0.60	0.60	0.60			
Sample Type		Soil - ES	Soil - ES	Soil - ES	Soil - ES	S4UL/ C4SL Resi With	S4UL/ C4SL Resi Without	POS Resi
% Stones >10mm	% w/w	<0.1	<0.1	<0.1	<0.1			
pH	pH	8.26	8.42	8.1	8.1			
Sulphate (water sol 2:1)	g/l	<0.01	<0.01	<0.01	0.01			
Organic matter	% w/w	7.5	7.02	3.49	5.64			
Arsenic	mg/kg	16	10	7	8	37	40	79
Boron (water soluble)	mg/kg	<1.0	<1.0	<1.0	<1.0	290	11000	21000
Cadmium	mg/kg	<1.0	<1.0	<1.0	<1.0	11	65	120
Copper	mg/kg	33	39	21	29	2400	7100	12000
Chromium	mg/kg	14	24	14	15	910	910	1500
Chromium Hex	mg/kg	<1	<1	<1	<1	6	6	7.7
Lead	mg/kg	38	29	60	24	190	310	630
Mercury	mg/kg	<0.17	<0.17	<0.17	<0.17	40	56	120
Nickel	mg/kg	30	30	29	33	180	180	230
Selenium	mg/kg	<1	<1	<1	<1	250	430	1100
Zinc	mg/kg	123	110	92	134	3700	40000	8100
TPH total (>C6-C40)	mg/kg	151	675	95	128	48000	64000	
Asbestos in Soil (inc. matrix)								
Asbestos in soil		NAD	NAD	NAD	NAD			
Asbestos ACM - Suitable for Water Absorption Test?		N/A	N/A	N/A	N/A	Non detected		
PAH-16MS								
Acenaphthene	mg/kg	0.03	0.01	<0.01	<0.01	1100	6000	
Acenaphthylene	mg/kg	0.01	0.01	<0.01	<0.01	920	6000	
Anthracene	mg/kg	0.06	0.04	<0.02	<0.02	11000	37000	
Benzo(a)anthracene	mg/kg	0.32	0.24	0.09	<0.04	13	15	
Benzo(a)pyrene	mg/kg	0.29	0.22	0.08	<0.04	3	3.2	
Benzo(b)fluoranthene	mg/kg	0.47	0.37	0.15	0.08	3.7	4	
Benzo(ghi)perylene	mg/kg	0.18	0.14	<0.05	<0.05	350	360	
Benzo(k)fluoranthene	mg/kg	0.15	0.11	<0.07	<0.07	100	110	
Chrysene	mg/kg	0.35	0.27	0.12	<0.06	27	32	
Dibenzo(ah)anthracene	mg/kg	0.05	<0.04	<0.04	<0.04	0.3	0.32	
Fluoranthene	mg/kg	0.55	0.42	0.17	<0.08	890	1600	
Fluorene	mg/kg	0.04	0.03	0.01	0.01	860	4500	
Indeno(123-cd)pyrene	mg/kg	0.19	0.15	0.06	<0.03	41	46	
Naphthalene	mg/kg	<0.03	<0.03	<0.03	<0.03	13	13	
Phenanthrene	mg/kg	0.25	0.18	0.1	0.05	440	1500	
Pyrene	mg/kg	0.42	0.32	0.13	<0.07	2000	3800	
Total PAH-16MS	mg/kg	3.36	2.51	0.91	0.14	17761	60984	

Table 4. Cover System Test Results

5.0 CONCLUSIONS

The Remediation Strategy called for the inclusion of a Ground Gas Barrier, to CS2 requirements, 600mm Cover System of “inert” soil and proof of water pipe installation.

The gas membrane was included in the appended substructure design and installed in accordance with that design.

Hand dug trial pits noted there to be nominally 600mm of inert imported soils in the soft landscaped areas, which were found to comply with the chemical limits required in the Remediation Strategy. A no dig barrier was identified. It is noted that the play areas within the fenced boundary are all artificial, with no chance of contact with any site soils.

All water pipes were found to have inert bedding.

Therefore, SGS can verify that the required remediation has been completed.

No continued monitoring is required.

This report should be submitted to the regulators in order to conclude the remediation process.

APPENDIX A

Drawings

Site Red Line

Hand Dug Pit Locations

PROPOSED SITE PLAN & GROUND FLOOR PLAN

HEOL JIWBILI, CWMAFAN, PORT TALBOT, SA12 9NR

KEY:

BOUNDARY TREATMENTS AND RAILINGS


- Application Site
- 1.8m High Green SbD Fencing
- 1.1m High Roll Top Fencing
- New Hedgerow (See Landscaping Plan)
- 1.5m High Mesh SbD Fencing

New fencing to be provided to BowTop hot dip galvanised with powder coated finish.

SURFACE FINISHES

- Car Parking Bays Constructed in Permeable Surface on Geomembrane
- Macadam Road
- Tarmac Pavement
- Tarmac
- Grass
- Artificial Grass Surface
- Soft Play

REFER TO SE DRAWINGS FOR ENGINEERING DETAILS & HAIRE LANDSCAPE CONSULTANTS FOR LANDSCAPE DETAILS

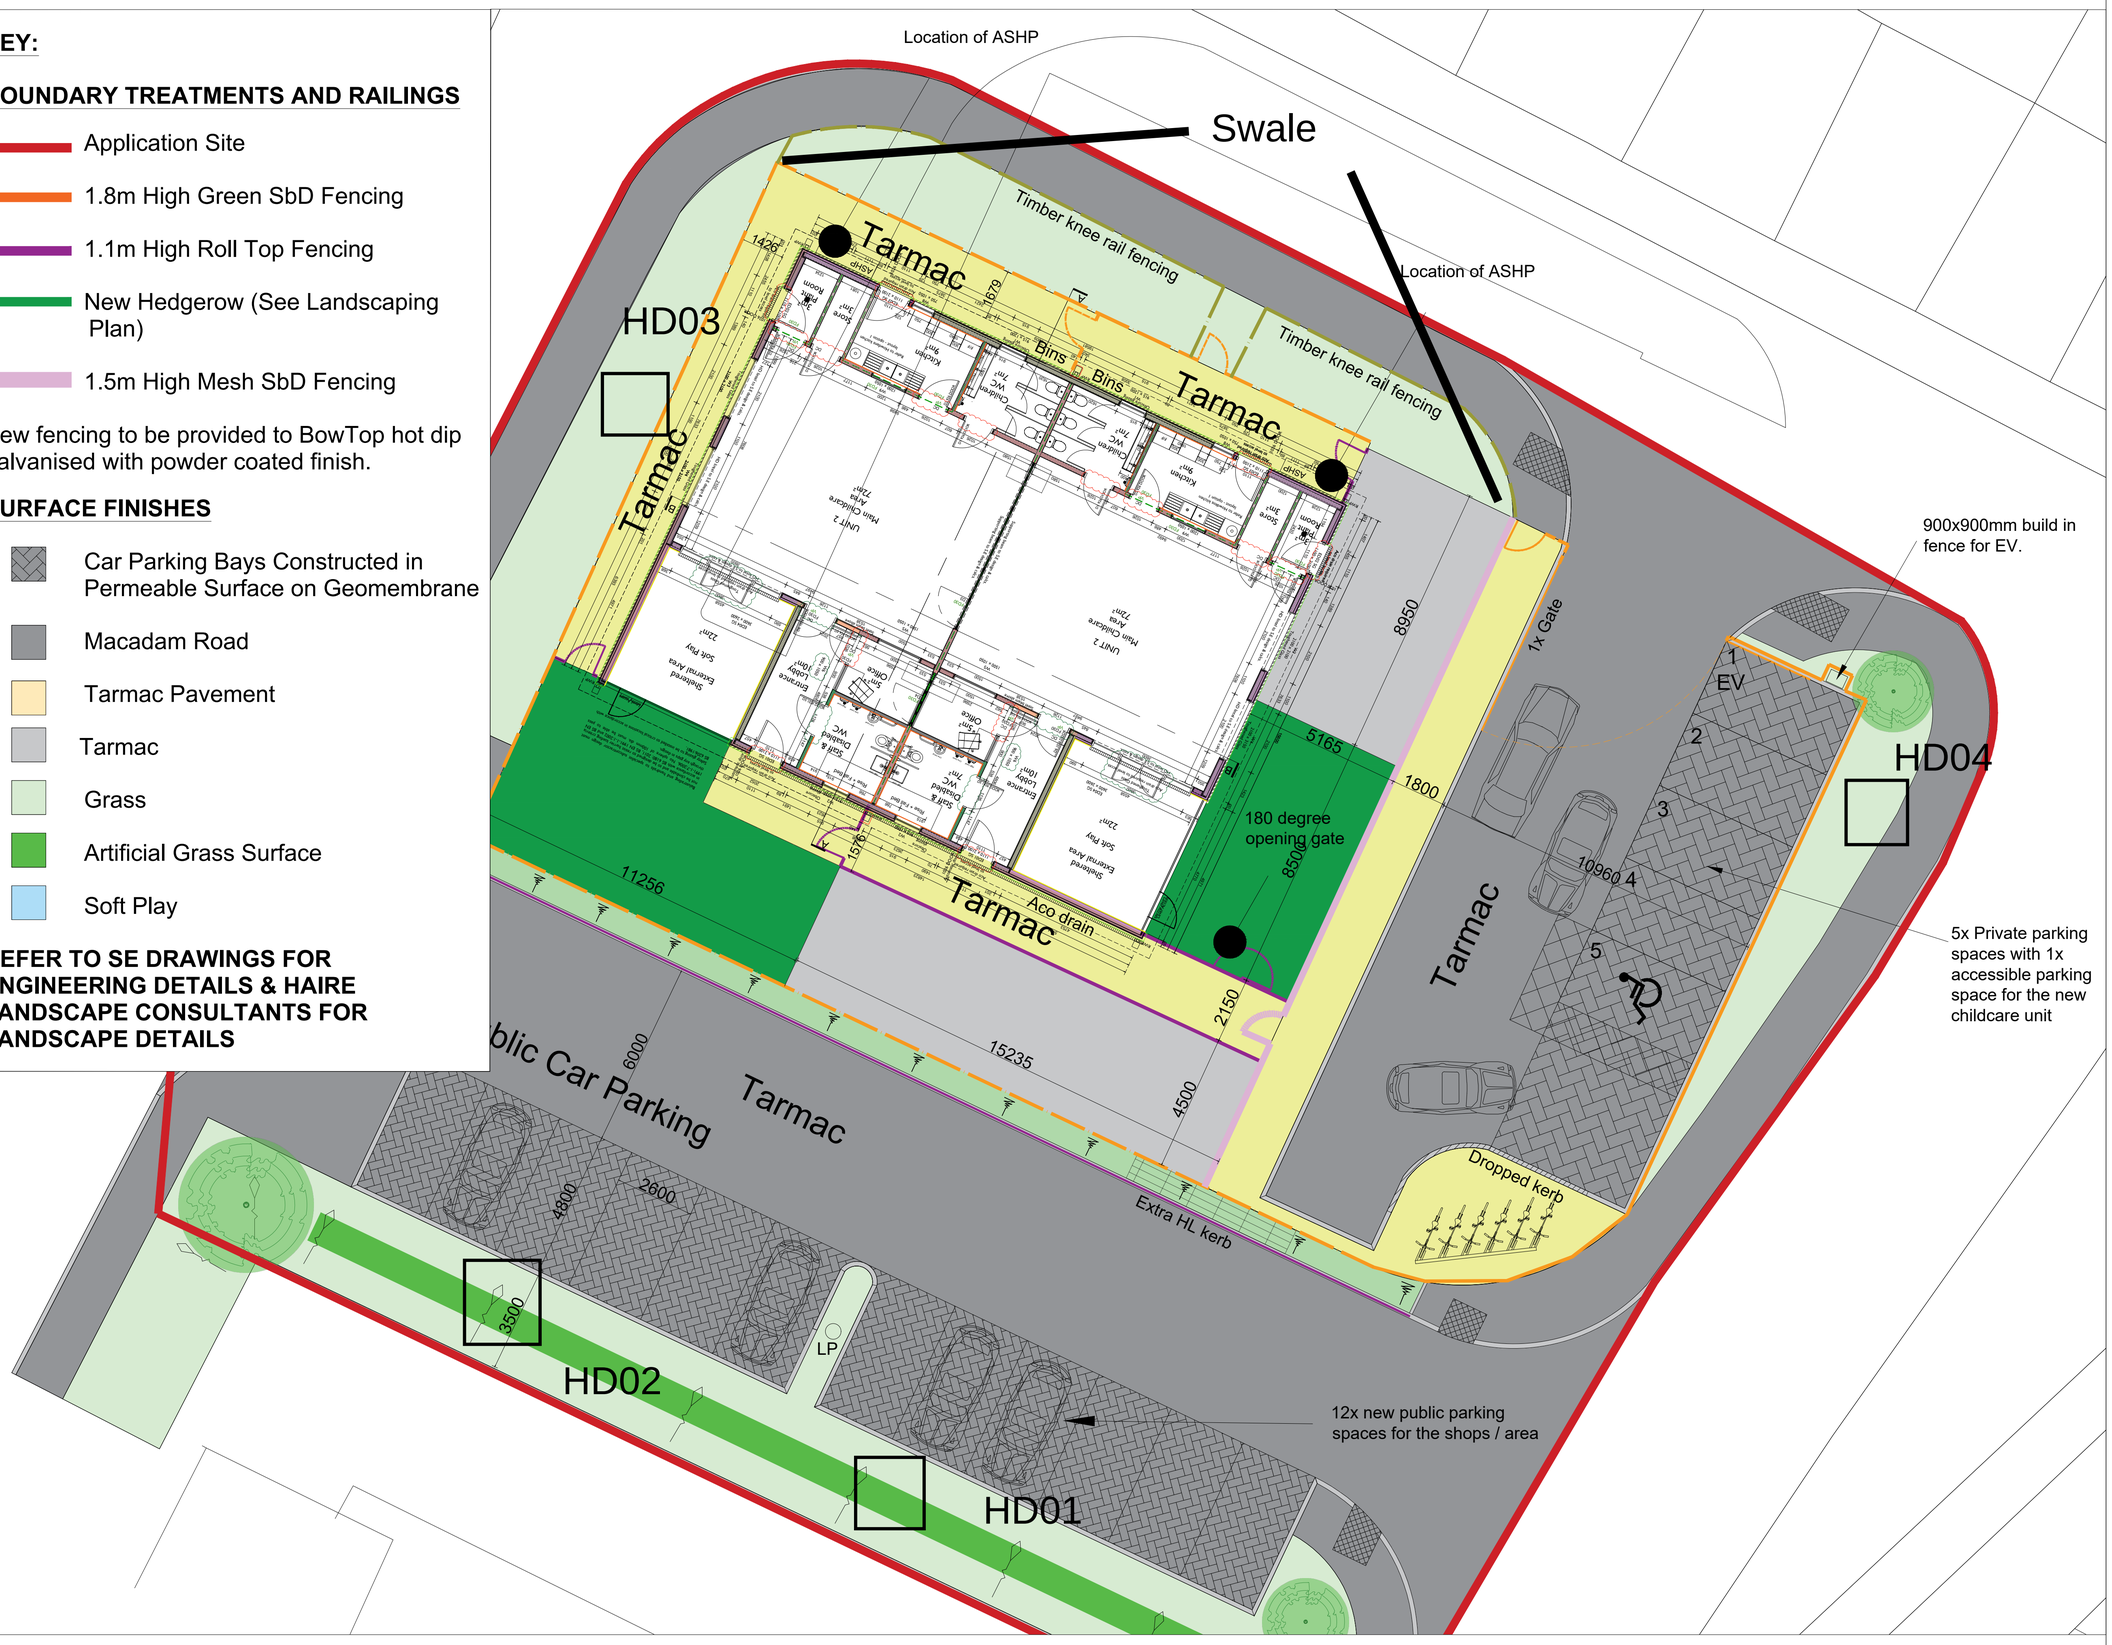

Proposed Site Plan 1:100

Notes

This drawing is copyrighted and must not be reproduced or disclosed to third parties without the prior written permission of Prime Architecture Limited.

Do not scale from this drawing. Responsibility will not be accepted by Prime Architecture Limited for errors made by others scaling from the drawing. Use written dimensions only. Contractor to verify all dimensions before commencing work on site.

Prime Architecture Limited are to be notified immediately in writing of any discrepancies. All survey information incorporated within the drawings cannot be guaranteed as accurate unless confirmed by a fixed dimension.

All dimensions are in millimeters unless otherwise noted.

This drawing is to be read in conjunction with all relevant project drawings and specification prepared by Prime Architecture Limited and other relevant consultants, specialists, etc.

CDM notes are provided to assist the contractor in managing residual hazards identified during the design stage. Any such notes do not relieve the contractor of their duties and they must provide a safe system of work based on method statements, risk assessments, etc.

Revision:	Description:	Date:
J	Alterations to Door Swing	25.02.2025
K	As built amendments	13.08.2025

Drawing Status:

BUILDING REGULATIONS

CIAT CHARTERED PRACTICE

PRIME ARCHITECTURE

Prime Architecture Limited, 3 Llandeilo Road, Cross Hands, Llanelli, SA14 6NA

01269 842 575

info@prime-arch.co.uk

www.prime-arch.co.uk

© Prime Architecture Limited

Client:
T Richard Jones (Betws) Ltd

Project Title:
The Proposal of Childcare Units at Cwmafan, Port Talbot, SA12 9NR

Drawing Title:
Proposed Site Plan & GF Plan

Scale:	Drawn:	Date:
1:100 @ A1	MZ	June 2024

Job No:	Drawing No:	Rev:
1144	03-01	K

APPENDIX B

Gas Barrier Verification


Gas Barrier Installation Photographs


Design Details


Gas Barrier installation Photographs

PROPOSED DETAILS - GROUND FLOOR

HEOL JIWBILI, CWMAFAN, PORT TALBOT, SA12 9NR

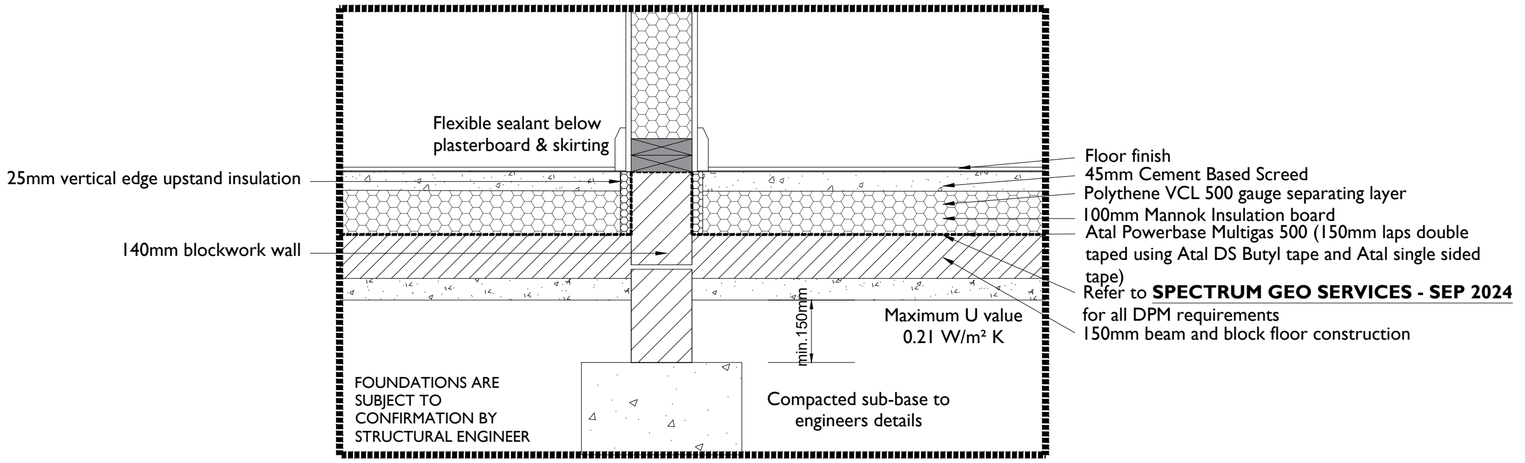

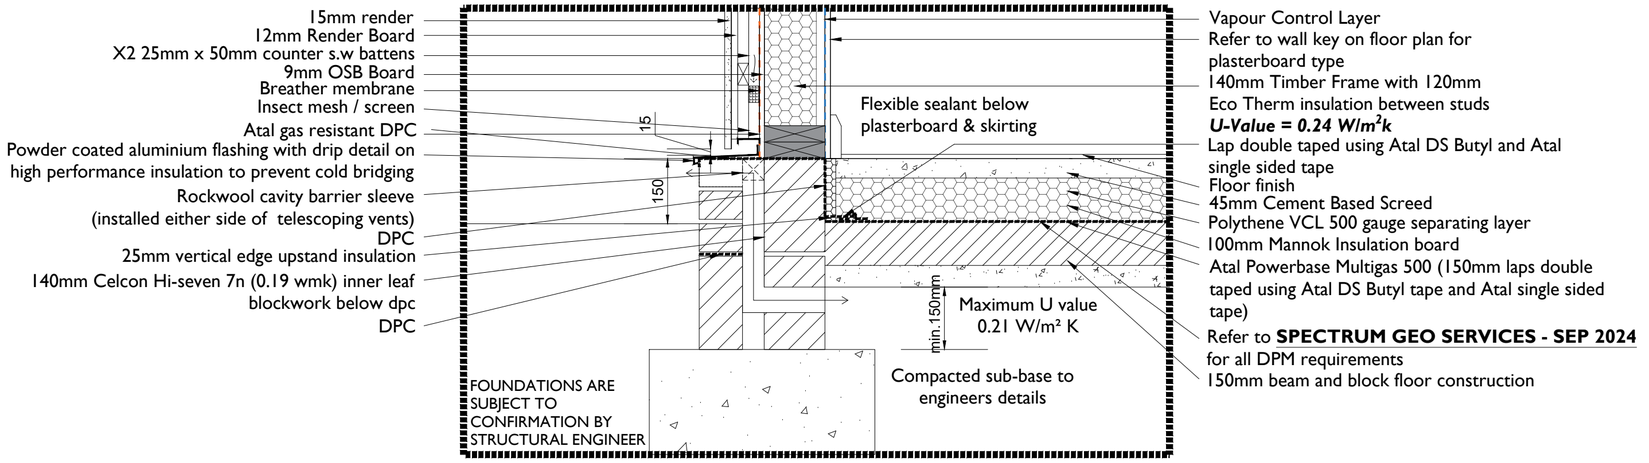

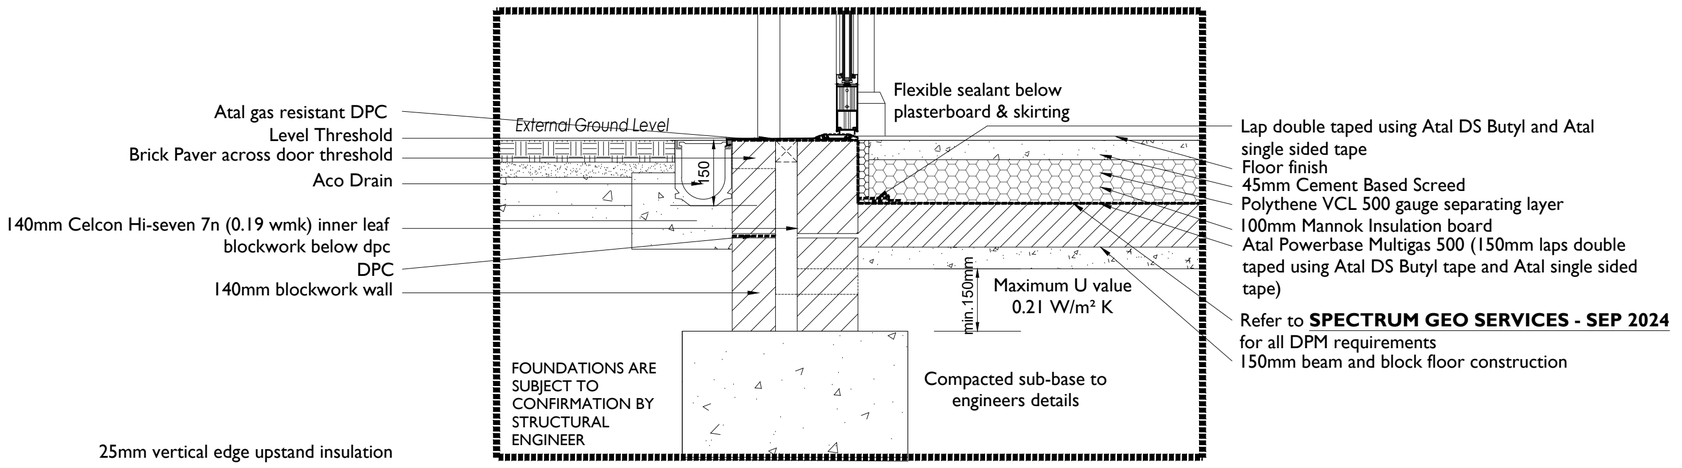

Details 1:10

REFER TO SBEM SUMMERY AND REPORT FOR UVALUES AND GENERAL DETAILS

Refer to drawing 1144.05 for location of 15mm Soundbloc board finish to internal walls.

MEASUREMENTS

All measurements to be confirmed on Site with any discrepancies reported to supervising surveyor for verification.

Please refer to Engineer's drawings, calcs and details for floor arrangements, steel locations, sizes post locations sizes of new floor joists etc..

Notes

This drawing is copyrighted and must not be reproduced or disclosed to third parties without the prior written permission of Prime Architecture Limited.

Do not scale from this drawing. Responsibility will not be accepted by Prime Architecture Limited for errors made by others scaling from the drawing. Use written dimensions only. Contractor to verify all dimensions before commencing work on site.

Prime Architecture Limited are to be notified immediately in writing of any discrepancies. All survey information incorporated within the drawings cannot be guaranteed as accurate unless confirmed by a fixed dimension.

All dimensions are in millimeters unless otherwise noted.

This drawing is to be read in conjunction with all relevant project drawings and specification prepared by Prime Architecture Limited and other relevant consultants, specialists, etc.

CDM notes are provided to assist the contractor in managing residual hazards identified during the design stage. Any such notes do not relieve the contractor of their duties and they must provide a safe system of work based on method statements, risk assessments, etc.

Revision:	Description:	Date:
A	Client's requested amendments	05.09.2024
B	Plasterboard thickness changed to 15mm.	10.09.2024
C	Insect mesh added	09.10.2024
D	Further amendments	28.10.2024
E	Alterations to Floor Build Up	06.02.2025
F	As built amendments	13.08.2025

Drawing Status:

BUILDING REGULATIONS

CIAT CHARTERED PRACTICE

PRIME ARCHITECTURE

Prime Architecture Limited, 3 Llandeilo Road, Cross Hands, Llanelli, SA14 6NA

01269 842 575

info@prime-arch.co.uk

www.prime-arch.co.uk

© Prime Architecture Limited

Client:
T Richard Jones (Betws) Ltd


Project Title:
The Proposal of Childcare Units at Cwmafan, Port Talbot, SA12 9NR

Drawing Title:
Proposed Details - Ground Floor


Scale:	Drawn:	Date:
1:10 @ A2	MZ	June 2024

Job No:	Drawing No:	Rev:
1144	10	F


DO NOT SCALE

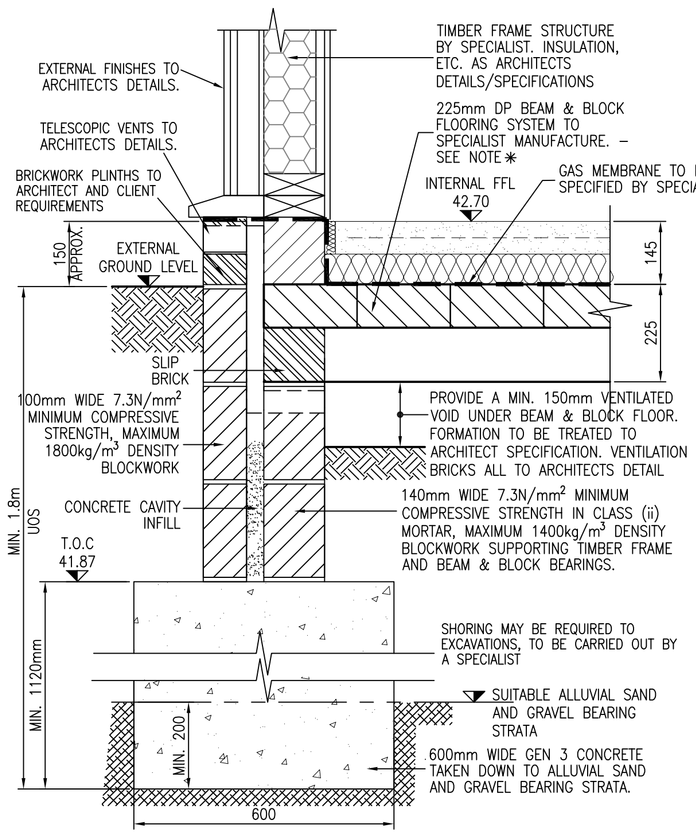


TYPICAL SECTION A–A
SCALE 1:10

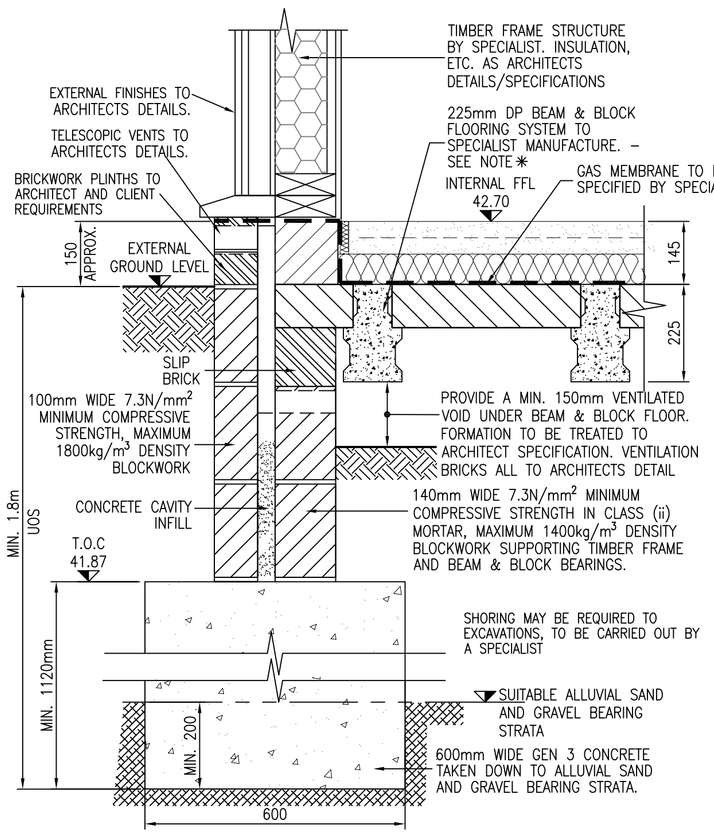


TYPICAL SECTION B–B
SCALE 1:10

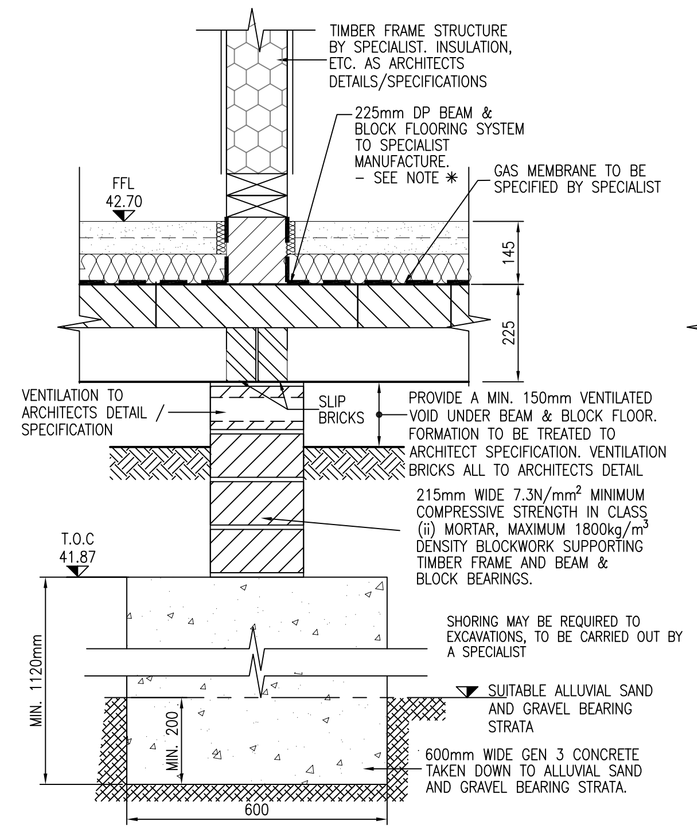

TYPICAL SECTION C–C
SCALE 1:10

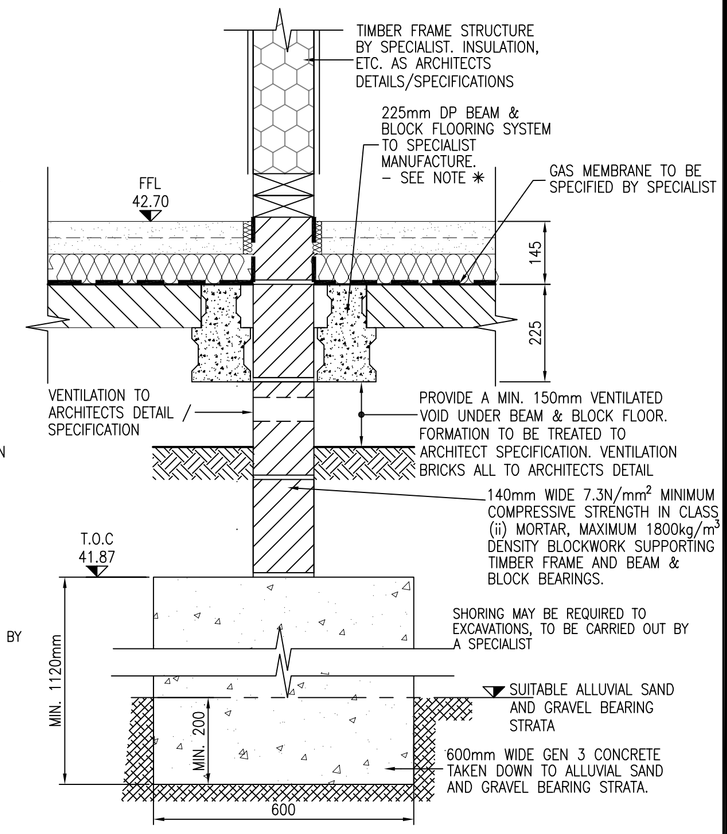

TYPICAL SECTION D–D
SCALE 1:10

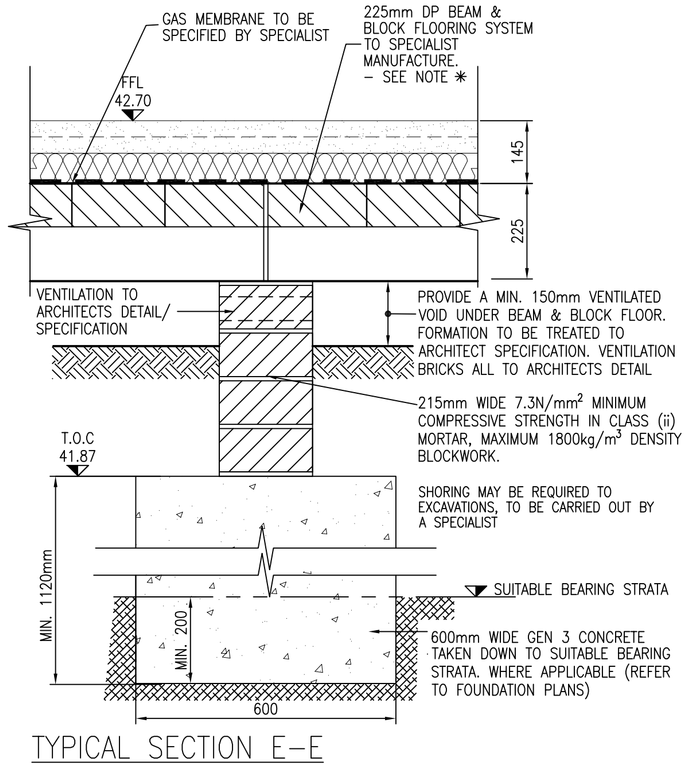

TYPICAL SECTION E–E
SCALE 1:10

NOTES:

THE PROPERTY OF THIS DRAWING AND DESIGN IS VESTED IN ROGER CASEY ASSOCIATES AND MUST NOT BE COPIED OR REPRODUCED IN ANY WAY WITHOUT THE WRITTEN CONSENT OF ROGER CASEY ASSOCIATES.

THE CONTRACTOR IS TO CHECK ALL LEVELS AND DIMENSIONS BEFORE WORK COMMENCES, AND ANY DISCREPANCIES TO BE REPORTED IMMEDIATELY TO THE CONSULTANTS.

WORK TO FIGURED DIMENSIONS IN PREFERENCE TO SCALING.

THIS DRAWING IS TO BE READ IN CONJUNCTION WITH ALL OTHER ROGER CASEY ASSOCIATES DRAWINGS AND SPECIFICATIONS AND ALL OTHER CONSULTANTS DRAWINGS AND SPECIFICATIONS RELATING TO THIS PROJECT.

THE CONTRACTOR IS EXPECTED TO SUPPLY AND DO EVERYTHING NECESSARY FOR THE PROPER EXECUTION OF THE WORKS THAT MAY BE REASONABLY INFERRED FROM THE DRAWINGS AND SPECIFICATION, WHETHER REFERRED TO IN DETAIL OR NOT, WITHOUT EXTRA PAYMENT IN RESPECT THEREOF.

REV.	DESCRIPTION	DRAWN	CHECK	DATE
P01	INITIAL ISSUE FOR COMMENT/APPROVAL	ID	ADSW	29.10.24

DRAWING STATUS:
PRELIMINARY

Roger Casey Associates
Consulting Civil & Structural Engineers

Ty Mansel, 6 Mansel Street, Carmarthen, Carmarthenshire SA31 1PX
T: 01267 222 646
Units 10 & 11, Merlin's Court, Winch Lane, Haverfordwest, Pembrokeshire SA61 1SB
T: 01437 762 795
E: office@rca-eng.co.uk
W: www.rca-eng.co.uk

CLIENT: TRJ

ARCHITECT:
PRIME ARCITECTURE

PROJECT:
NEW CHILD CARE UNIT,
WAUN WEN, CWMAFAN
NEATH, PORT TALBOT SA12 9TB

DRAWING TITLE:
FOUNDATION DETAILS

ORIGINAL DRAWING A1	DRAWN BY: RE	DESIGN BY: AH	CHECKED BY: ADSW	DATE: OCT '24	SCALE: 1:50 / 1:10
© Roger Casey Associates Limited 2024					
RCA PROJECT REFERENCE No.: 21713	DRAWING No.: 21713-RCA-00-ZZ-DR-S-110				REVISION: P1

29/10/2024 11:01:36
R:\RCA Job Files\217 Jobs\21713 - New Child Care Unit, Waun Wen, Cwmafan, Neath Port Talbot SA12 9TB - TRJ\0 - RCA Structural Drawings\21713-RCA-00-XX-M3-S-0001_P1.dwg
RCA Document Reference: RCA A1 Landscape Version 1

atal uk.com
Structural Waterproofing Systems

Picklist

Picklist# scott parnell 16/1/25

Atal UK
Unit 27, Tafarnaubach Industrial Estate
Tarfanaubach Industrial Estate
Tredegar NP22 3AA
United Kingdom
VAT 140564924

Picklist Date	Status	Warehouse	Assignee	TOTAL QTY
16/01/2025	Completed	Atal Cyf Materials	Martin	8.00

#	ITEM & DESCRIPTION	ORDER #	STATUS	QUANTITY TO PICK	QUANTITY PICKED	QUANTITY REMAINING
1	Atal 600mm Gas Resistant DPC SKU : atal0412 600mm x 20m	PO NH207145	Completed	4.00 Rolls	4.00 Rolls	0.00 Rolls
2	Atal Overlap Tape (Grey Cloth Tape) SKU : atal0402 75mm x 50m	PO NH207145	Completed	4.00 Rolls	4.00 Rolls	0.00 Rolls

Invoice

657096HD

Page : 1/1

Scott Parnell Ltd.

Unit 10
Hirwaun Industrial Estate
Aberdare
CF44 9UP

Invoice Date : 19/5/2025
Due Date : 30/6/2025

Originator : Neil Hughes
Order No.: 532995 Our Ref : Neil Hughes
Order Date : 19/5/2025 Delivery :

Customer No. 1568

Invoice Address

T Richard Jones (Betws) Ltd
Betws Industrial Park
Foundry Road
Ammanford
Carmarthenshire
SA18 2LS

Delivery Address

T Richard Jones (Betws) Ltd
CUSTOMER TO COLLECT FROM
ATAL

NP22 4EE

Customer Phone: 01269 591103

Customer Order Number: 2455/18

Item	Qty		Description	Price	Disc%	Total £
309389/3	1	EA	Atal Powerbase Multi Gas 500	486.85		486.85
			2m x 50m - 100sqm per roll			
332958/1	2	EA	Atal DS Butyl Tape 1.5mm 50mm x 10m	9.95		19.90
332958/2	1	EA	Atal Overlap Tape Black (New) 75mm x 20m	30.74		30.74

Comments :
Atal Cyf - ATAL5524

Net:	537.49
VAT (20%):	107.50
To Pay £	644.99

Attn: Andrew Beckett

Payment Terms : 30 Days End of next month

VAT Reg. No. 140 1949 32 Company No. 08105082

For accounts queries please call tel no: 01376 532280
or Email: salesledger@scottparnell.com

Bank Details:-

Bank : HSBC Plc Account Name: Scott Parnell Ltd Sort Code: 40-61-35 / Account No. 03004316

Reservation of title - Per our terms & conditions of sale, all goods supplied and invoiced shall remain the property of the seller until cleared funds have been received in full.

Purchase Order

Buyer: ANDREW BECKETT
Tel: 01269 591103
Fax: 01269 596207
E-Mail: enquiries@trichardjones.co.uk

ORDER NUMBER	PAGE
2455/18	1 of 1

**** Amendment ** 18-09-25**

SUPPLIER

SCOTT PARNELL LTD
UNIT 10
HIRWAUN INDUSTRIAL ESTATE
HIRWAUN
ABERDARE
CF44 9UP
Phone:
Fax:
Contact:

DELIVER TO

Child Care Units - Blaendulais & Cwmavon
PRE CONSTRUCTION WORKS
Child Care Units - Blaendulais & Cwmavon
c/o Neath & Port Talbot Council
Port Talbot

ORDER DATE	SUPPLIER ACCOUNT	CONTRACT TITLE	DELIVERY INSTRUCTIONS
19-12-24	S256	Child Care Units - Blaendulais & Cwmavon	DELIVER ON 6-01-25

SPECIAL INSTRUCTIONS	SITE CONTACT	BUYER
	Rob Collard	AB - ANDREW BECKETT

LINE	MAT CODE	QTY	UNIT	DESCRIPTION	UNIT PRICE	AMOUNT
0010	RBM300	6.000	Each	Atal Powerbase Multi Gas 500 2m x 50m - 100sqm per roll	486.8500	2,921.10
0020	RBM305	44.000	Each	Atal DS Butyl Tape 1.5mm 50mm x 10m	9.4900	417.56
0030	RBM307	36.000	Each	Atal Overlap Tape (Black Butyl Single Sided) 75mm x 20m	29.3200	1,055.52
0040	RBM334	2.000	Each	Atal Premsil GMA 1.05m x 28.60m - 30sqm per roll	362.5600	725.12
0050	RBM334	2.000	Each	Atal Premsil Primer LT 5ltr	60.3000	120.60
0060	CAR997	1.000	Each	Carriage	42.5000	42.50
0070	RBM334	4.000	Each	Atal 600mm Gas Resistant DPC 600mm x 20m (0412)	85.7400	342.96
0080	RBM334	4.000	Each	Atal Overlap Tape (Grey Cloth Tape) (6101)	15.6700	62.68
0090	CAR997	1.000	Each	Carriage	45.0000	45.00

PLEASE QUOTE OUR ORDER No. ON ALL CORRESPONDENCE

TOTAL £5,733.04

DIRECT ALL INVOICES & CORRESPONDENCE TO

T. Richard Jones (Betws) Ltd.
Betws Industrial Park
Foundry Road
Ammanford
CARMARTHENSHIRE SA18 2LS

VAT Reg: 122412425

atal uk.com
Structural Waterproofing Systems

ACKNOWLEDGMENT

Atal UK
Unit 27, Tafarnaubach Industrial Estate
Tarfanaubach Industrial Estate
Tredegar NP22 3AA
United Kingdom
VAT 140564924

Ship To
Scott Parnell Ltd
PICKED UP

Sales Order# : PO NH 219880
Order Date : 19/05/2025
Total Qty : 2.00

#	Item & Description	Qty
1	Atal Protech GM Super (2m x 50m) SKU : atal1602 2m x 50m Tape required per roll: - 6 DS Butyl tape - 3 Overlap tape (Black)	1.00
2	Carriage SKU : CARR PICKED UP	1.00

Thank you for your order. Have a great day

2x D/S

1x S/S.

2455/18.

GOODS RECEIVED NOTE

Purchase Order No: NH219880 2455/18

Supplier: ATAL C/F

Delivery Note No:

Date Goods Received: 19/5/18

Cost Centre | Account Code | Job Code

Charging Details:

Full Order Delivery ☐ Part Order Delivery ☐ Delivery Note Attached ☐

Comments:

1X ATAL PROTECH 9M SUPER

2X D/S

1X S/S

Signed: Dated:

Finance Office Use

Date of GRN:

GRN Number:

Signed:






SterlingOSB Zero
Strength you can build on


Sterling OSB Zero
UNILIN



APPENDIX C

Cover System Verification

Hand Dug Pit Logs	HD01 to 04
Hand Dug Pit Photographs	
Laboratory Test Results	

Trial Pit Log

Project Name: Cwmafon Verification	Client: TRJ	Date: 21/11/2025
Location: Cwmafan	Contractor: SGS	
Project No. : 25056	Crew Name: RHG	Equipment: Hand Dug

Location Number	Location Type	Level	Logged By	Scale	Page Number
HD01	TP		RHG	1:25	Sheet 1 of 1

Well	Water Strikes	Sample and In Situ Testing			Depth (m)	Level (m)	Legend	Stratum Description
		Depth (m)	Type	Results				
		0.00 - 0.60	ES					MADE GROUND. Soft dark brown silty sandy CLAY, with much chipped bark.
					0.60			*.....0.60m, white no dig geotextile.*
								End of Borehole at 0.600m

Dimensions		Trench Support and Comment			Pumping Data		
Pit Length	Pit Width	Pit Stability	Shoring Used	Remarks	Date	Rate	Remarks
0.60	0.60						

Remarks

Verification Pit.

Trial Pit Log

Project Name: Cwmafon Verification	Client: TRJ	Date: 21/11/2025
Location: Cwmafan	Contractor: SGS	
Project No. : 25056	Crew Name: RHG	Equipment: Hand Dug

Location Number	Location Type	Level	Logged By	Scale	Page Number
HD02	TP		RHG	1:25	Sheet 1 of 1

Well	Water Strikes	Sample and In Situ Testing			Depth (m)	Level (m)	Legend	Stratum Description
		Depth (m)	Type	Results				
		0.00 - 0.60	ES					MADE GROUND. Soft dark brown silty sandy CLAY, with much chipped bark.
					0.60			*.....0.60m, white no dig geotextile.*
								End of Borehole at 0.600m

Dimensions		Trench Support and Comment			Pumping Data		
Pit Length	Pit Width	Pit Stability	Shoring Used	Remarks	Date	Rate	Remarks
0.60	0.60						

Remarks

Verification Pit.

Trial Pit Log

Project Name: Cwmafon Verification	Client: TRJ	Date: 21/11/2025
Location: Cwmafan	Contractor: SGS	
Project No. : 25056	Crew Name: RHG	Equipment: Hand Dug

Location Number	Location Type	Level	Logged By	Scale	Page Number
HD03	TP		RHG	1:25	Sheet 1 of 1

Well	Water Strikes	Sample and In Situ Testing			Depth (m)	Level (m)	Legend	Stratum Description
		Depth (m)	Type	Results				
		0.00 - 0.60	ES					MADE GROUND. Soft dark brown silty sandy CLAY, with much chipped bark.
					0.60			*.....0.60m, white no dig geotextile.*
								End of Borehole at 0.600m

Dimensions		Trench Support and Comment			Pumping Data		
Pit Length	Pit Width	Pit Stability	Shoring Used	Remarks	Date	Rate	Remarks
0.60	0.60						

Remarks

Verification Pit.

Trial Pit Log

Project Name: Cwmafon Verification	Client: TRJ	Date: 21/11/2025
Location: Cwmafan	Contractor: SGS	
Project No. : 25056	Crew Name: RHG	Equipment: Hand Dug

Location Number	Location Type	Level	Logged By	Scale	Page Number
HD04	TP		RHG	1:25	Sheet 1 of 1

Well	Water Strikes	Sample and In Situ Testing			Depth (m)	Level (m)	Legend	Stratum Description
		Depth (m)	Type	Results				
		0.00 - 0.60	ES					MADE GROUND. Soft dark brown silty sandy CLAY, with much chipped bark.
					0.60			*.....0.60m, white no dig geotextile.*
								End of Borehole at 0.600m

Dimensions		Trench Support and Comment			Pumping Data		
Pit Length	Pit Width	Pit Stability	Shoring Used	Remarks	Date	Rate	Remarks
0.60	0.60						

Remarks

Verification Pit.


HP01


HP02


HP03


HP04

envirolab
Hattersley Science & Technology Park
Stockport Road, Hattersley, SK14 3QU

FINAL ANALYTICAL TEST REPORT

Envirolab Job Number: 25/13225
Issue Number: 1 **Date:** 28 November, 2025

Client:
Spectrum Geo Services
Foxglove Cottage
Cwm Risca Lane
Tondu
Wales
CF32 0EH

Project Manager: Rob Griffiths
Project Name: Cwmavon Veri
Project Ref: 25056
Order No: 25056/01
Date Samples Received: 18/11/25
Date Instructions Received: 18/11/25
Date Analysis Completed: 28/11/25

Approved by:

Briehey
Client Services Supervisor

Envirolab Job Number: 25/13225

Client Project Name: Cwmavon Veri

Client Project Ref: 25056

Lab Sample ID	25/13225/1	25/13225/2	25/13225/3	25/13225/4				Units	Limit of Detection	Method ref
Client Sample No										
Client Sample ID	HP01	HP02	HP03	HP04						
Depth to Top	0.00	0.00	0.00	0.00						
Depth To Bottom	0.60	0.60	0.60	0.60						
Date Sampled	13-Nov-25	13-Nov-25	13-Nov-25	13-Nov-25						
Sample Type	SOIL - ES	SOIL - ES	SOIL - ES	SOIL - ES						
Sample Matrix Code	4AE	4AE	4AE	4AE						
% Stones >10mm$_A$	<0.1	<0.1	<0.1	<0.1				% w/w	0.1	A-T-044
pH$_D$$^{M\#}$	8.26	8.42	8.10	8.10				pH	0.01	A-T-031s
Sulphate (water sol 2:1)$_D$$^{M\#}$	<0.01	<0.01	<0.01	0.01				g/l	0.01	A-T-026s
Organic Matter$_D$$^{M\#}$	7.50	7.02	3.49	5.64				% w/w	0.14	A-T-032s
Arsenic$_D$$^{M\#}$	16	10	7	8				mg/kg	1	A-T-024s
Boron (water soluble)$_D$$^{M\#}$	<1.0	<1.0	<1.0	<1.0				mg/kg	1	A-T-027s
Cadmium$_D$	<1.0	<1.0	<1.0	<1.0				mg/kg	1	A-T-024s
Copper$_D$$^{M\#}$	33	39	21	29				mg/kg	1	A-T-024s
Chromium$_D$$^{M\#}$	14	24	14	15				mg/kg	1	A-T-024s
Chromium (hexavalent)$_D$	<1	<1	<1	<1				mg/kg	1	A-T-040s
Lead$_D$$^{M\#}$	38	29	60	24				mg/kg	1	A-T-024s
Mercury$_D$	<0.17	<0.17	<0.17	<0.17				mg/kg	0.17	A-T-024s
Nickel$_D$$^{M\#}$	30	30	29	33				mg/kg	1	A-T-024s
Selenium$_D$$^{M\#}$	<1	<1	<1	<1				mg/kg	1	A-T-024s
Zinc$_D$$^{M\#}$	123	110	92	134				mg/kg	1	A-T-024s
TPH total (>C6-C40)$_A$$^{M\#}$	151	675	95	128				mg/kg	10	A-T-007s

Envirolab Job Number: 25/13225

Client Project Name: Cwmavon Veri

Client Project Ref: 25056

Lab Sample ID	25/13225/1	25/13225/2	25/13225/3	25/13225/4				Units	Limit of Detection	Method ref
Client Sample No										
Client Sample ID	HP01	HP02	HP03	HP04						
Depth to Top	0.00	0.00	0.00	0.00						
Depth To Bottom	0.60	0.60	0.60	0.60						
Date Sampled	13-Nov-25	13-Nov-25	13-Nov-25	13-Nov-25						
Sample Type	SOIL - ES	SOIL - ES	SOIL - ES	SOIL - ES						
Sample Matrix Code	4AE	4AE	4AE	4AE						
Asbestos in Soil (inc. matrix)										
Asbestos in soil$_{D}^{\#}$	NAD	NAD	NAD	NAD						A-T-045
Asbestos Matrix (visual)$_{D}$	-	-	-	-						A-T-045
Asbestos Matrix (microscope)$_{D}$	-	-	-	-						A-T-045
Asbestos ACM - Suitable for Water Absorption Test?$_{D}$	N/A	N/A	N/A	N/A						A-T-045

Envirolab Job Number: 25/13225

Client Project Name: Cwmavon Veri

Client Project Ref: 25056

Lab Sample ID	25/13225/1	25/13225/2	25/13225/3	25/13225/4				Units	Limit of Detection	Method ref
Client Sample No										
Client Sample ID	HP01	HP02	HP03	HP04						
Depth to Top	0.00	0.00	0.00	0.00						
Depth To Bottom	0.60	0.60	0.60	0.60						
Date Sampled	13-Nov-25	13-Nov-25	13-Nov-25	13-Nov-25						
Sample Type	SOIL - ES	SOIL - ES	SOIL - ES	SOIL - ES						
Sample Matrix Code	4AE	4AE	4AE	4AE						
PAH-16MS										
Acenaphthene$_A^{M\#}$	0.03	0.01	<0.01	<0.01				mg/kg	0.01	A-T-019s
Acenaphthylene$_A^{M\#}$	0.01	0.01	<0.01	<0.01				mg/kg	0.01	A-T-019s
Anthracene$_A^{M\#}$	0.06	0.04	<0.02	<0.02				mg/kg	0.02	A-T-019s
Benzo(a)anthracene$_A^{M\#}$	0.32	0.24	0.09	<0.04				mg/kg	0.04	A-T-019s
Benzo(a)pyrene$_A^{M\#}$	0.29	0.22	0.08	<0.04				mg/kg	0.04	A-T-019s
Benzo(b)fluoranthene$_A^{M\#}$	0.47	0.37	0.15	0.08				mg/kg	0.05	A-T-019s
Benzo(ghi)perylene$_A^{M\#}$	0.18	0.14	<0.05	<0.05				mg/kg	0.05	A-T-019s
Benzo(k)fluoranthene$_A^{M\#}$	0.15	0.11	<0.07	<0.07				mg/kg	0.07	A-T-019s
Chrysene$_A^{M\#}$	0.35	0.27	0.12	<0.06				mg/kg	0.06	A-T-019s
Dibenzo(ah)anthracene$_A^{M\#}$	0.05	<0.04	<0.04	<0.04				mg/kg	0.04	A-T-019s
Fluoranthene$_A^{M\#}$	0.55	0.42	0.17	<0.08				mg/kg	0.08	A-T-019s
Fluorene$_A^{M\#}$	0.04	0.03	0.01	0.01				mg/kg	0.01	A-T-019s
Indeno(123-cd)pyrene$_A^{M\#}$	0.19	0.15	0.06	<0.03				mg/kg	0.03	A-T-019s
Naphthalene $_A^{M\#}$	<0.03	<0.03	<0.03	<0.03				mg/kg	0.03	A-T-019s
Phenanthrene$_A^{M\#}$	0.25	0.18	0.10	0.05				mg/kg	0.03	A-T-019s
Pyrene$_A^{M\#}$	0.42	0.32	0.13	<0.07				mg/kg	0.07	A-T-019s
Total PAH-16MS$_A^{M\#}$	3.36	2.51	0.91	0.14				mg/kg	0.01	A-T-019s

Report Notes

General

•This report shall not be reproduced, except in full, without written approval from Envirolab.
•The client Sample No, Client Sample ID, Depth to top, Depth to Bottom and Date Sampled are all provided by the client and can affect the validity of results.
•The results reported herein relate only to the material supplied to the laboratory.
•The residue of any samples contained within this report, and any received within the same delivery, will be disposed of **four weeks** after the initial scheduling. For samples tested for Asbestos we will retain a portion of the dried sample for a minimum of **six months** after the initial Asbestos testing is completed.
•Analytical results reflect the quality of the sample at the time of analysis only.
•Opinions and Interpretations expressed are outside our scope of accreditation.
•A deviating sample report is appended and will indicate if samples or tests have been found to be deviating. Any test results affected may not be an accurate record of the concentration at the time of sampling and, as a result, may be invalid.
•If a sample is outside of the calibration range or affected by interferences then it may need diluting. This will result in the limit of detection (LOD) being raised.
•Subcontracted Analysis: Please see the appended report for any deviations, current LODs and accreditation status of the test.

Key

Superscript "#"	Accredited to ISO 17025
Superscript "M"	Accredited to MCertS
Superscript "U"	Individual result not accredited
None of the above symbols	Analysis unaccredited
Subscript "A"	Analysis performed on as-received Sample
Subscript "D"	Analysis performed on the dried sample, crushed to pass 2mm sieve.
Subscript "D" on Asbestos	Analysis performed on a dried aliquot of sample provided.
Subscript "^"	Analysis has dependant options against results. Details appear in the comments of your Sample receipt
IS	Insufficient Sample for analysis
US	Unsuitable Sample for analysis
NDP	No Determination Possible
NAD	No Asbestos Detected
Trace	Asbestos found not suitable for Gravimetric Quantification – not enough to accurately weigh.
N/A	Not applicable

Asbestos

Identification: Asbestos in soil analysis is performed on a dried aliquot of the submitted sample and cannot guarantee to identify asbestos if only present in small numbers as discrete fibres/fragments in the original sample.
Stones etc. are not removed from the sample prior to analysis
"Trace Asbestos Identified" will be reported if there is not enough present to verify the type.

Assigned Matrix Codes

1	SAND	6	CLAY/LOAM	A	Contains Stones
2	LOAM	7	OTHER	B	Contains Construction Rubble
3	CLAY	8	Asbestos Bulk (Only Asbestos ID accredited)	C	Contains visible hydrocarbons
4	LOAM/SAND	9	Incinerator Ash (some Metals accredited)	D	Contains glass / metal
5	SAND/CLAY			E	Contains roots / twigs
Note: 7,8,9 matrices are not covered by our ISO 17025 or MCertS accreditation, unless stated above.					

Soil Chemical Analysis:
All results are reported as dry weight (<40°C).
For samples with Matrix Codes 1 - 6 natural stones, brick and concrete fragments >10mm and any extraneous material (visible glass, metal or twigs) are removed and excluded from the sample prior to analysis and reported results corrected to a whole sample basis. This is reported as '% stones >10mm'.
For samples with Matrix Code 7 the whole sample is dried and crushed prior to analysis and this supersedes any "A" subscripts
All analysis is performed on the sample as received for soil samples which are positive for asbestos or the client has informed asbestos may be present and/or if they are from outside the European Union and this supersedes any "D" subscripts.

TPH by method A-T-007:
For waters, free and visible oils are excluded from the sample used for analysis, so the reported result represents the dissolved phase only.
Results "with Clean up" indicates samples cleaned up with Silica during extraction.

EPH CWG (method A-T-055) from TPH CWG:
EPH CWG results have humics mathematically subtracted through instrument calculation.
Where these humic substances have been identified in any IDs from "TPH CWG with clean up" please note that the concentration is **NOT** included in the quantified results but present in the ID for information.

Electrical Conductivity of water by method A-T-037:
Results greater than 12900µS/cm @ 25^0C / 11550µS/cm @ 20^0C fall outside the calibration range and as such are unaccredited.

Please contact your client manager if you require any further information.

Envirolab Deviating Samples Report

Hattersley Science & Technology Park, Stockport Road, Hattersley, SK14 3QU
Tel. 0161 368 4921 email. ask@envlab.co.uk

Client: Spectrum Geo Services, Foxglove Cottage, Cwm Risca Lane, Tondu, Wales, CF32 0EH

Project: Cwmavon Veri

Clients Project No: 25056

Project No: 25/13225

Date Received: 18/11/2025 (am)

Cool Box Temperatures (°C): 5.1

NO DEVIATIONS IDENTIFIED

If, at any point before reaching the laboratory, the temperature of the samples has breached those set in published standards, e.g. BS-EN 5667-3, ISO 18400-102:2017, then the concentration of any affected analytes may differ from that at the time of sampling.

Envirolab Analysis Dates

Lab Sample ID	25/13225/1	25/13225/2	25/13225/3	25/13225/4
Client Sample No				
Client Sample ID/Depth	HP01 0.00-0.60m	HP02 0.00-0.60m	HP03 0.00-0.60m	HP04 0.00-0.60m
Date Sampled	13/11/25	13/11/25	13/11/25	13/11/25
A-T-007s	24/11/2025	24/11/2025	24/11/2025	24/11/2025
A-T-019s	24/11/2025	24/11/2025	24/11/2025	24/11/2025
A-T-024s	28/11/2025	28/11/2025	28/11/2025	28/11/2025
A-T-026s	24/11/2025	24/11/2025	24/11/2025	24/11/2025
A-T-027s	27/11/2025	27/11/2025	27/11/2025	27/11/2025
A-T-031s	23/11/2025	23/11/2025	23/11/2025	23/11/2025
A-T-032s	24/11/2025	24/11/2025	24/11/2025	24/11/2025
A-T-040s	24/11/2025	24/11/2025	24/11/2025	24/11/2025
A-T-044	21/11/2025	21/11/2025	21/11/2025	21/11/2025
A-T-045	19/11/2025	19/11/2025	19/11/2025	19/11/2025

The above dates are the analysis completion dates, please note that these are not necessarily the date that the analysis was weighed/extracted.

End of Report

APPENDIX D

Water Supply Pipe Installation Photographs




CABLE




CAUTION
WATER