
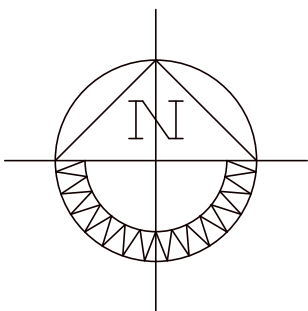


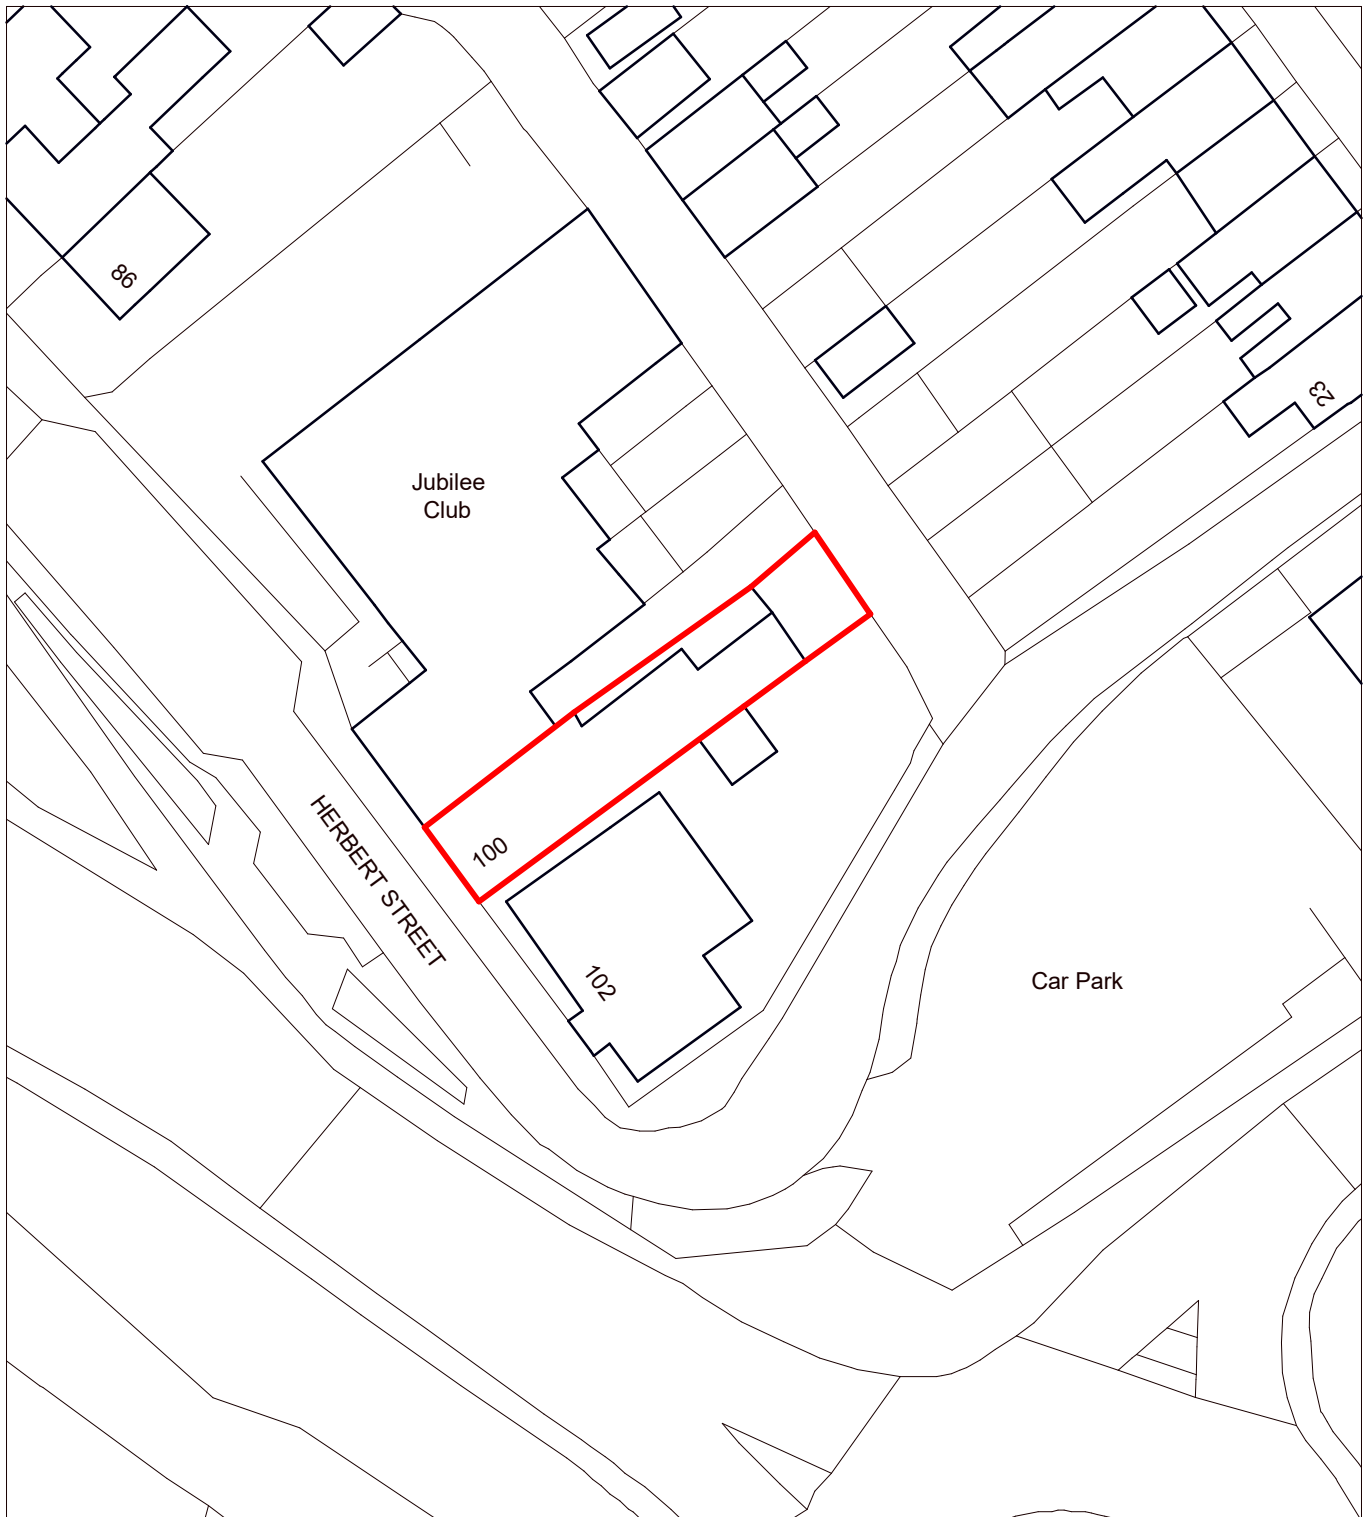

100 HERBERT STREET PONTARDAWE, SWANSEA
Pontardawe Dental Centre

Scheme Design: Existing Block Plan

2545-04

1:500 @ A4

December 2025

