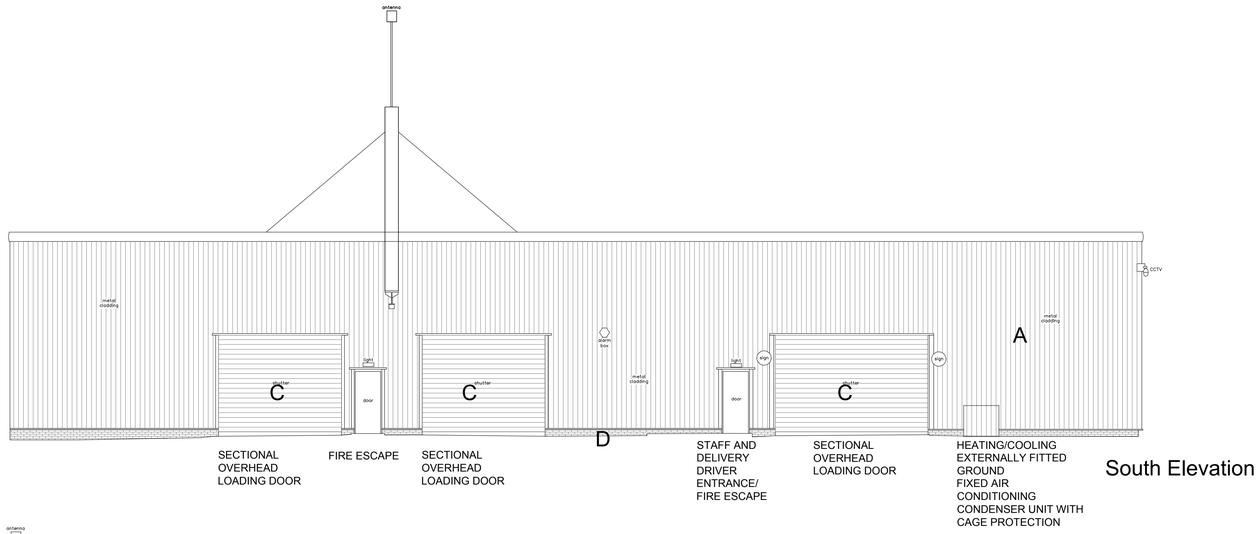

South Elevation

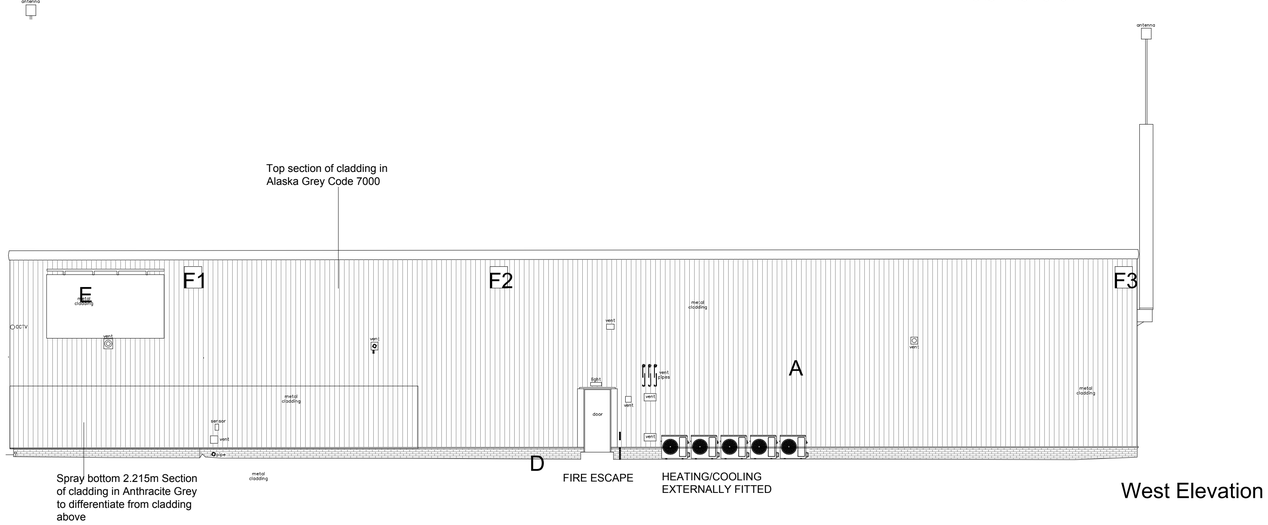

West Elevation

A Metal Cladding
B Air Conditioning unit
C Roller Shutter Door
D Brick
E Proposed Signage
F1 No. 16 Schwegler Swift Box
F2 No. 17A Schwegler Swift Nest Box
F3 1FF Schwegler Bat Box

AVALON ARCHITECTURE
PENSAERNÏAETH AFALLON

Avalon Architecture | Pensaernïaeth Afallon

helen@avalonarchitecture.co.uk
07541229202
avalonarchiecture.co.uk

project north

notes

1. Drawings are based on survey data and may not accurately represent what is physically present.
2. Do not scale from this drawing. All dimensions to be site verified by the contractor before proceeding.
3. All dimensions are in millimetres unless noted otherwise.
4. Avalon Architecture Ltd shall be notified in writing of any discrepancies.

key plan
not to scale

revisions

REV	DATE	DRAWN BY	APPR. BY	NOTES
P01	05.09.25	HF/RL	HF/RL	first issue
P02	18.09.25	HF/RL	HF/RL	Ecological enhancements
P03	28.11.25	HF/RL	HF/RL	Cladding colour

client: Days Property Holdings Ltd

project: Days Motor Park Neath

status: S3 – PLANNING

revision: P03

title: Proposed Elevations South and West

drawn by: HF/RL

approved by: HF/RL

date: 05.09.25

job no: 2025–028

scale: 1:100@A1L

drawing no: 011