
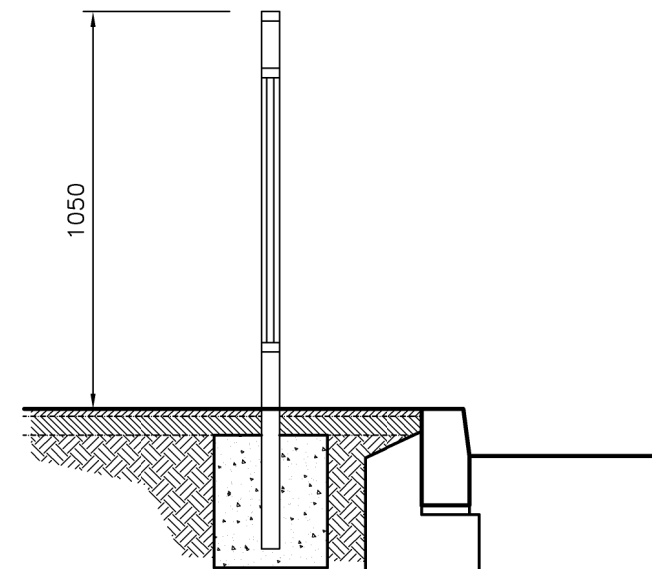
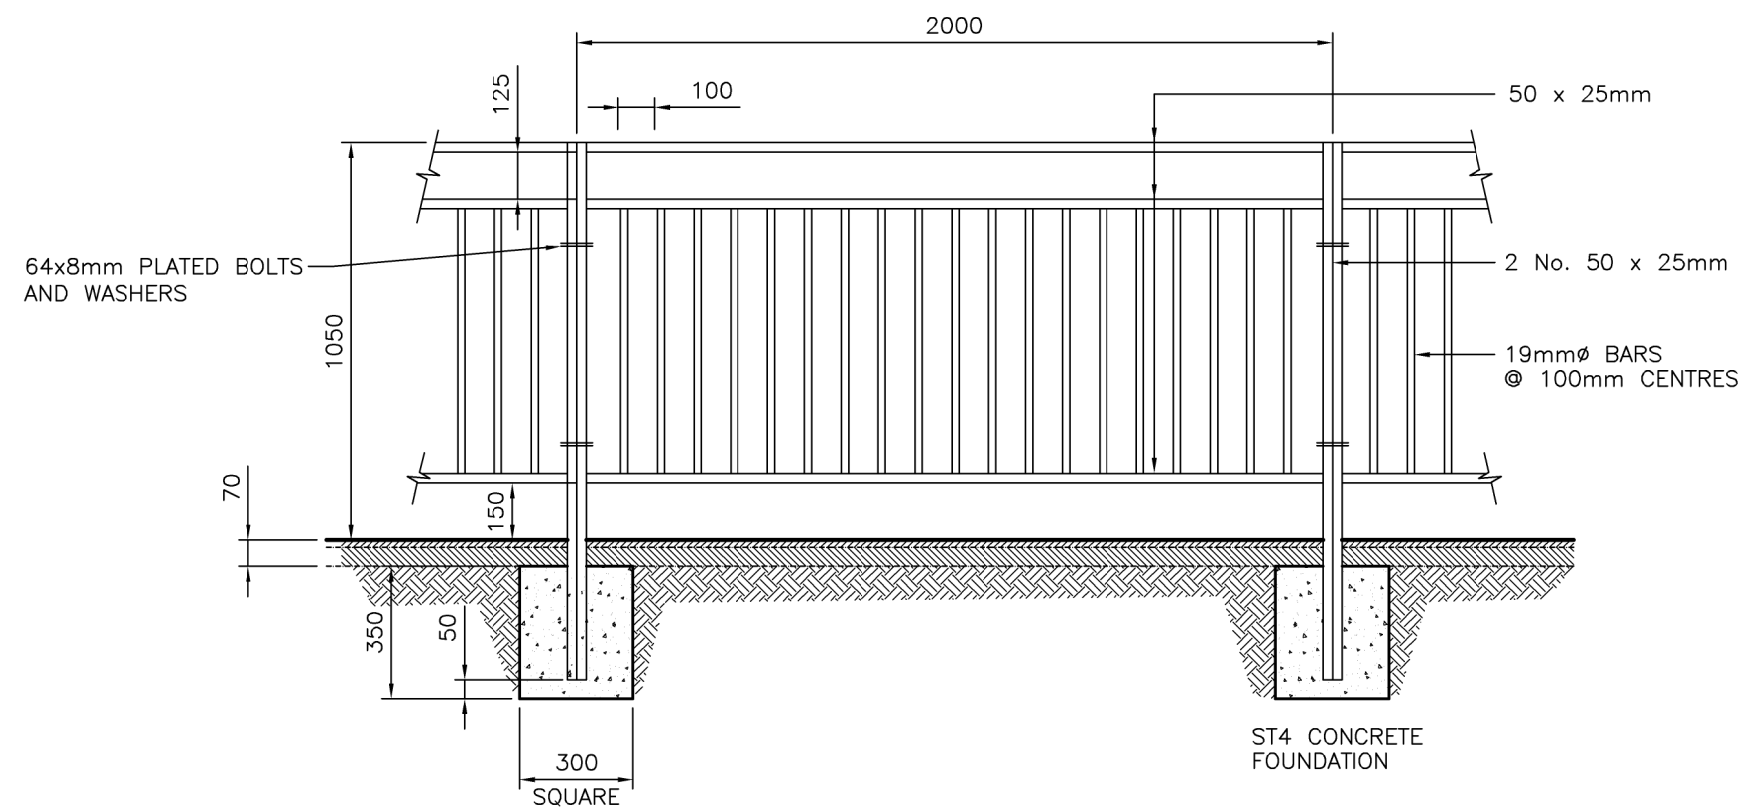


TYPE 1

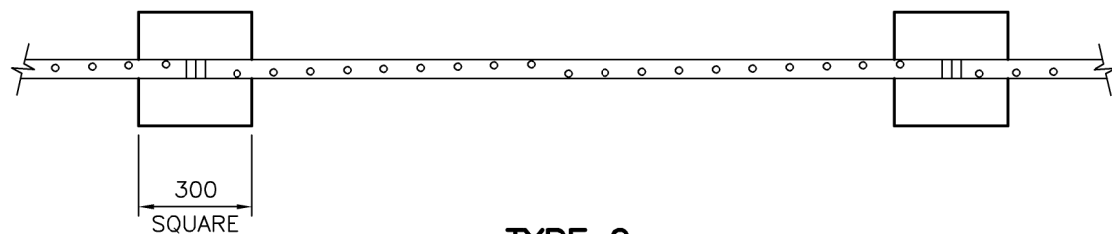

TYPE 2

INFILL PANELS ANGLED TO GIVE INCREASED VISIBILITY

CLASS	MINIMUM DESIGN LOADS					
	RAILS	END AND 90° CORNER POSTS		OTHER POSTS		INFILLING
		PARALLEL	NORMAL	PARALLEL	NORMAL	
	N/m	N	N	N	N	N
A	700	700	700	700	1400	500
B	700	700	700	700	1400	1000
C	1400	1400	1400	1400	2800	1000

SMART ASSOCIATES
Consulting Civil & Structural Engineers



32 Lambourne Crescent TEL: 029 20754321
Cardiff Business Park
Llanishen, Cardiff
CF14 5GG

Project Title

BIN STORES AT
DANYGRAIG
PORT TALBOT

Drawing Title

PEDESTRIAN GUARDRAIL
DETAILS

Drawing Number

S.8127-07

REV

REV	DATE	BY	REV	DATE	BY	REV	DATE	BY	REV	DATE	BY	REV	DATE	BY

REVISIONS

Scales

1:20 AT A3

Drawn

JC

Checked

Date

01.12.25