


Nº 1

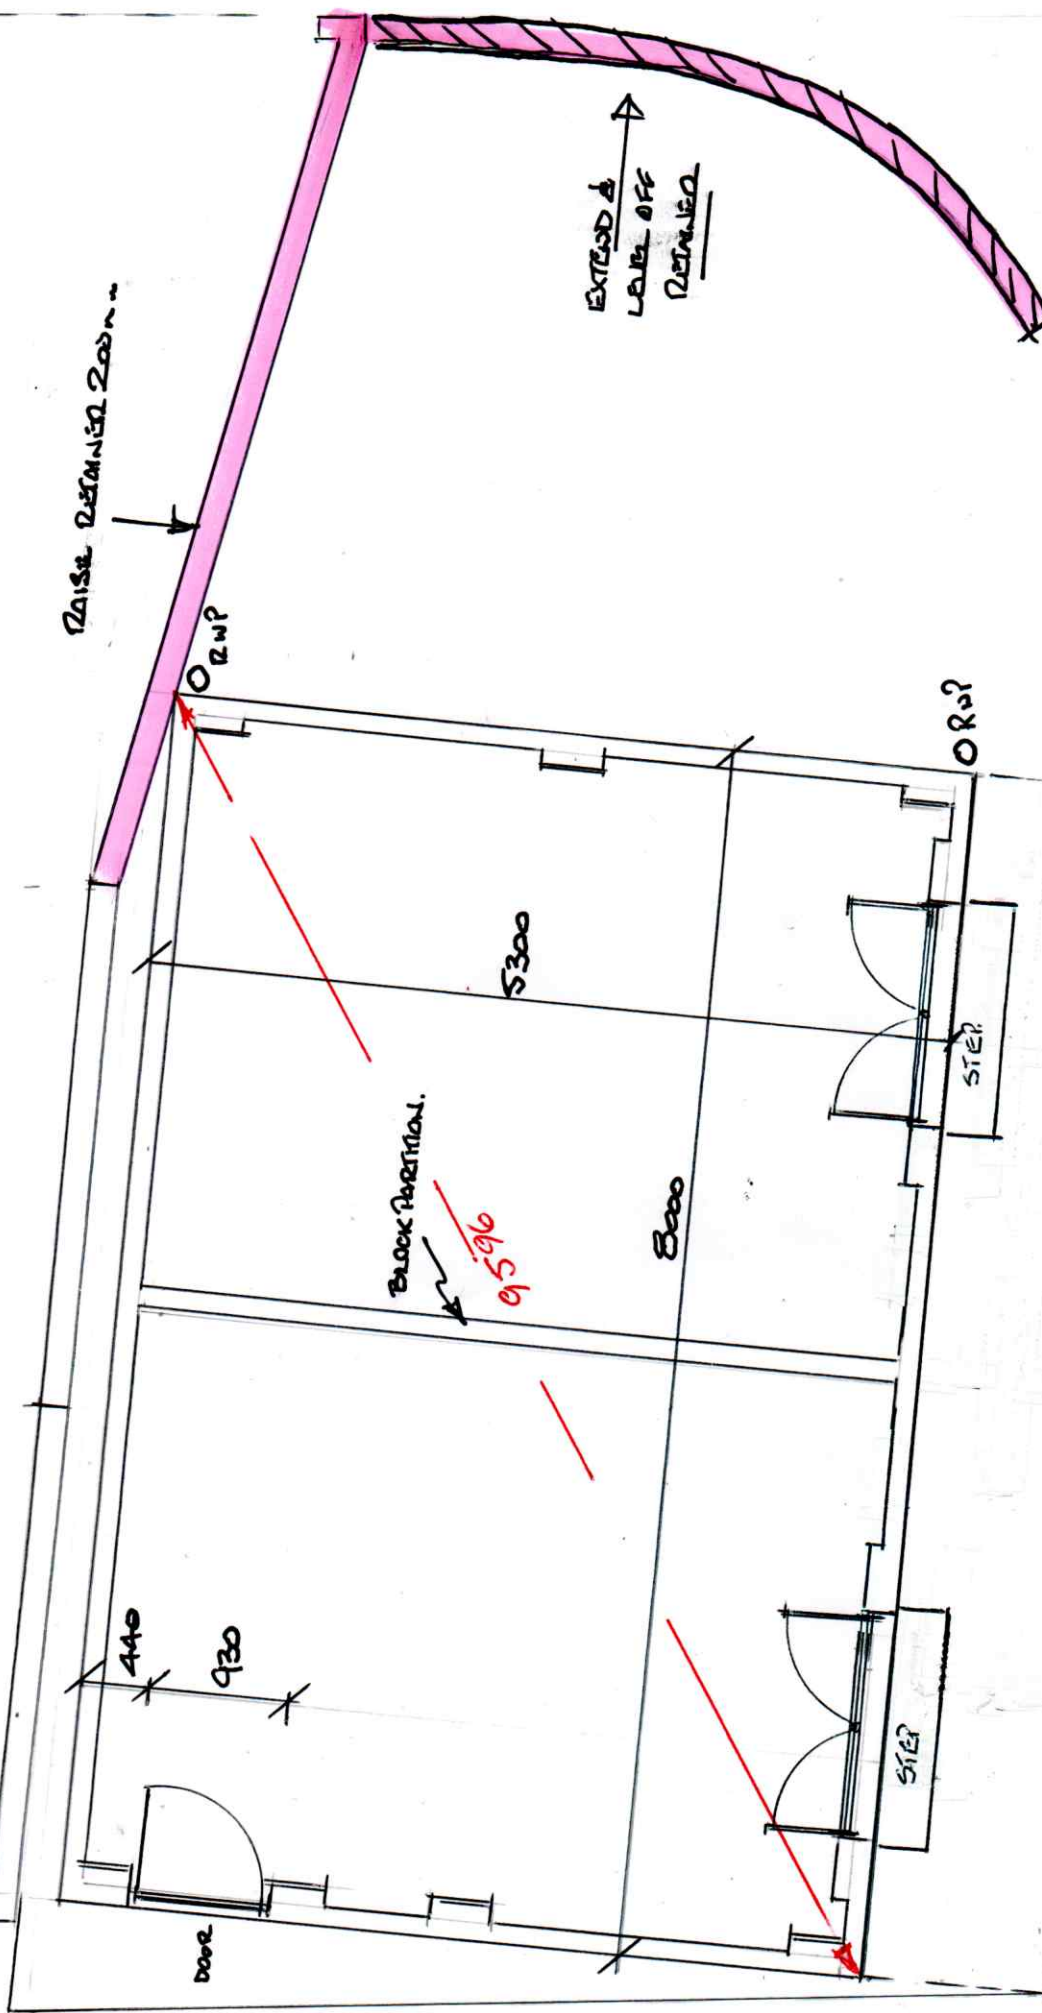

Proposed DOMESTIC BUILDING
Plot @ Woodland Road
Glyncorrwg

Drg No 1F.?
1:50 @ A4