


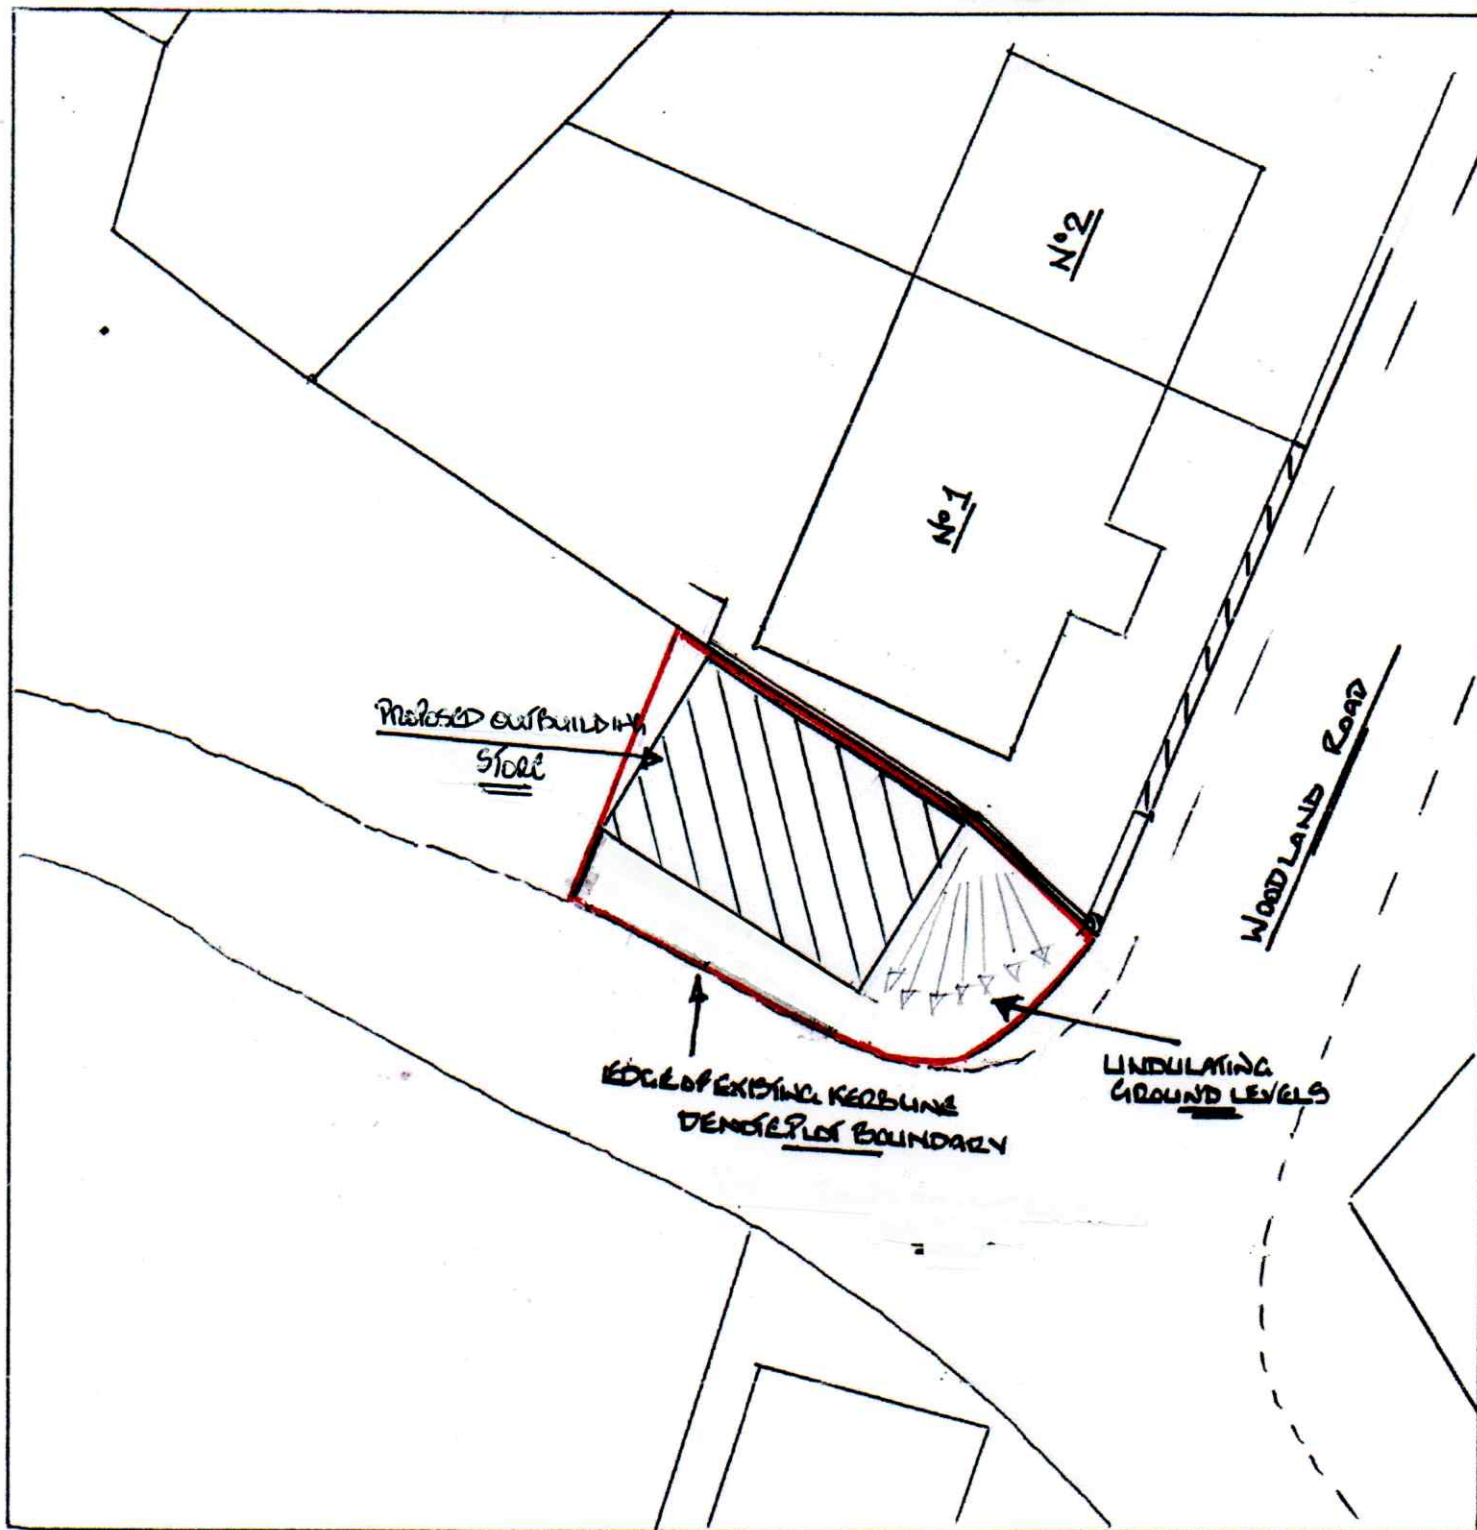

1:200 @ A4
10m
Ref: Proposed DOMESTIC OUTBUILDING
Plot @ Woodland Road Stone
Glyncorrwg
SA13 3BS
N