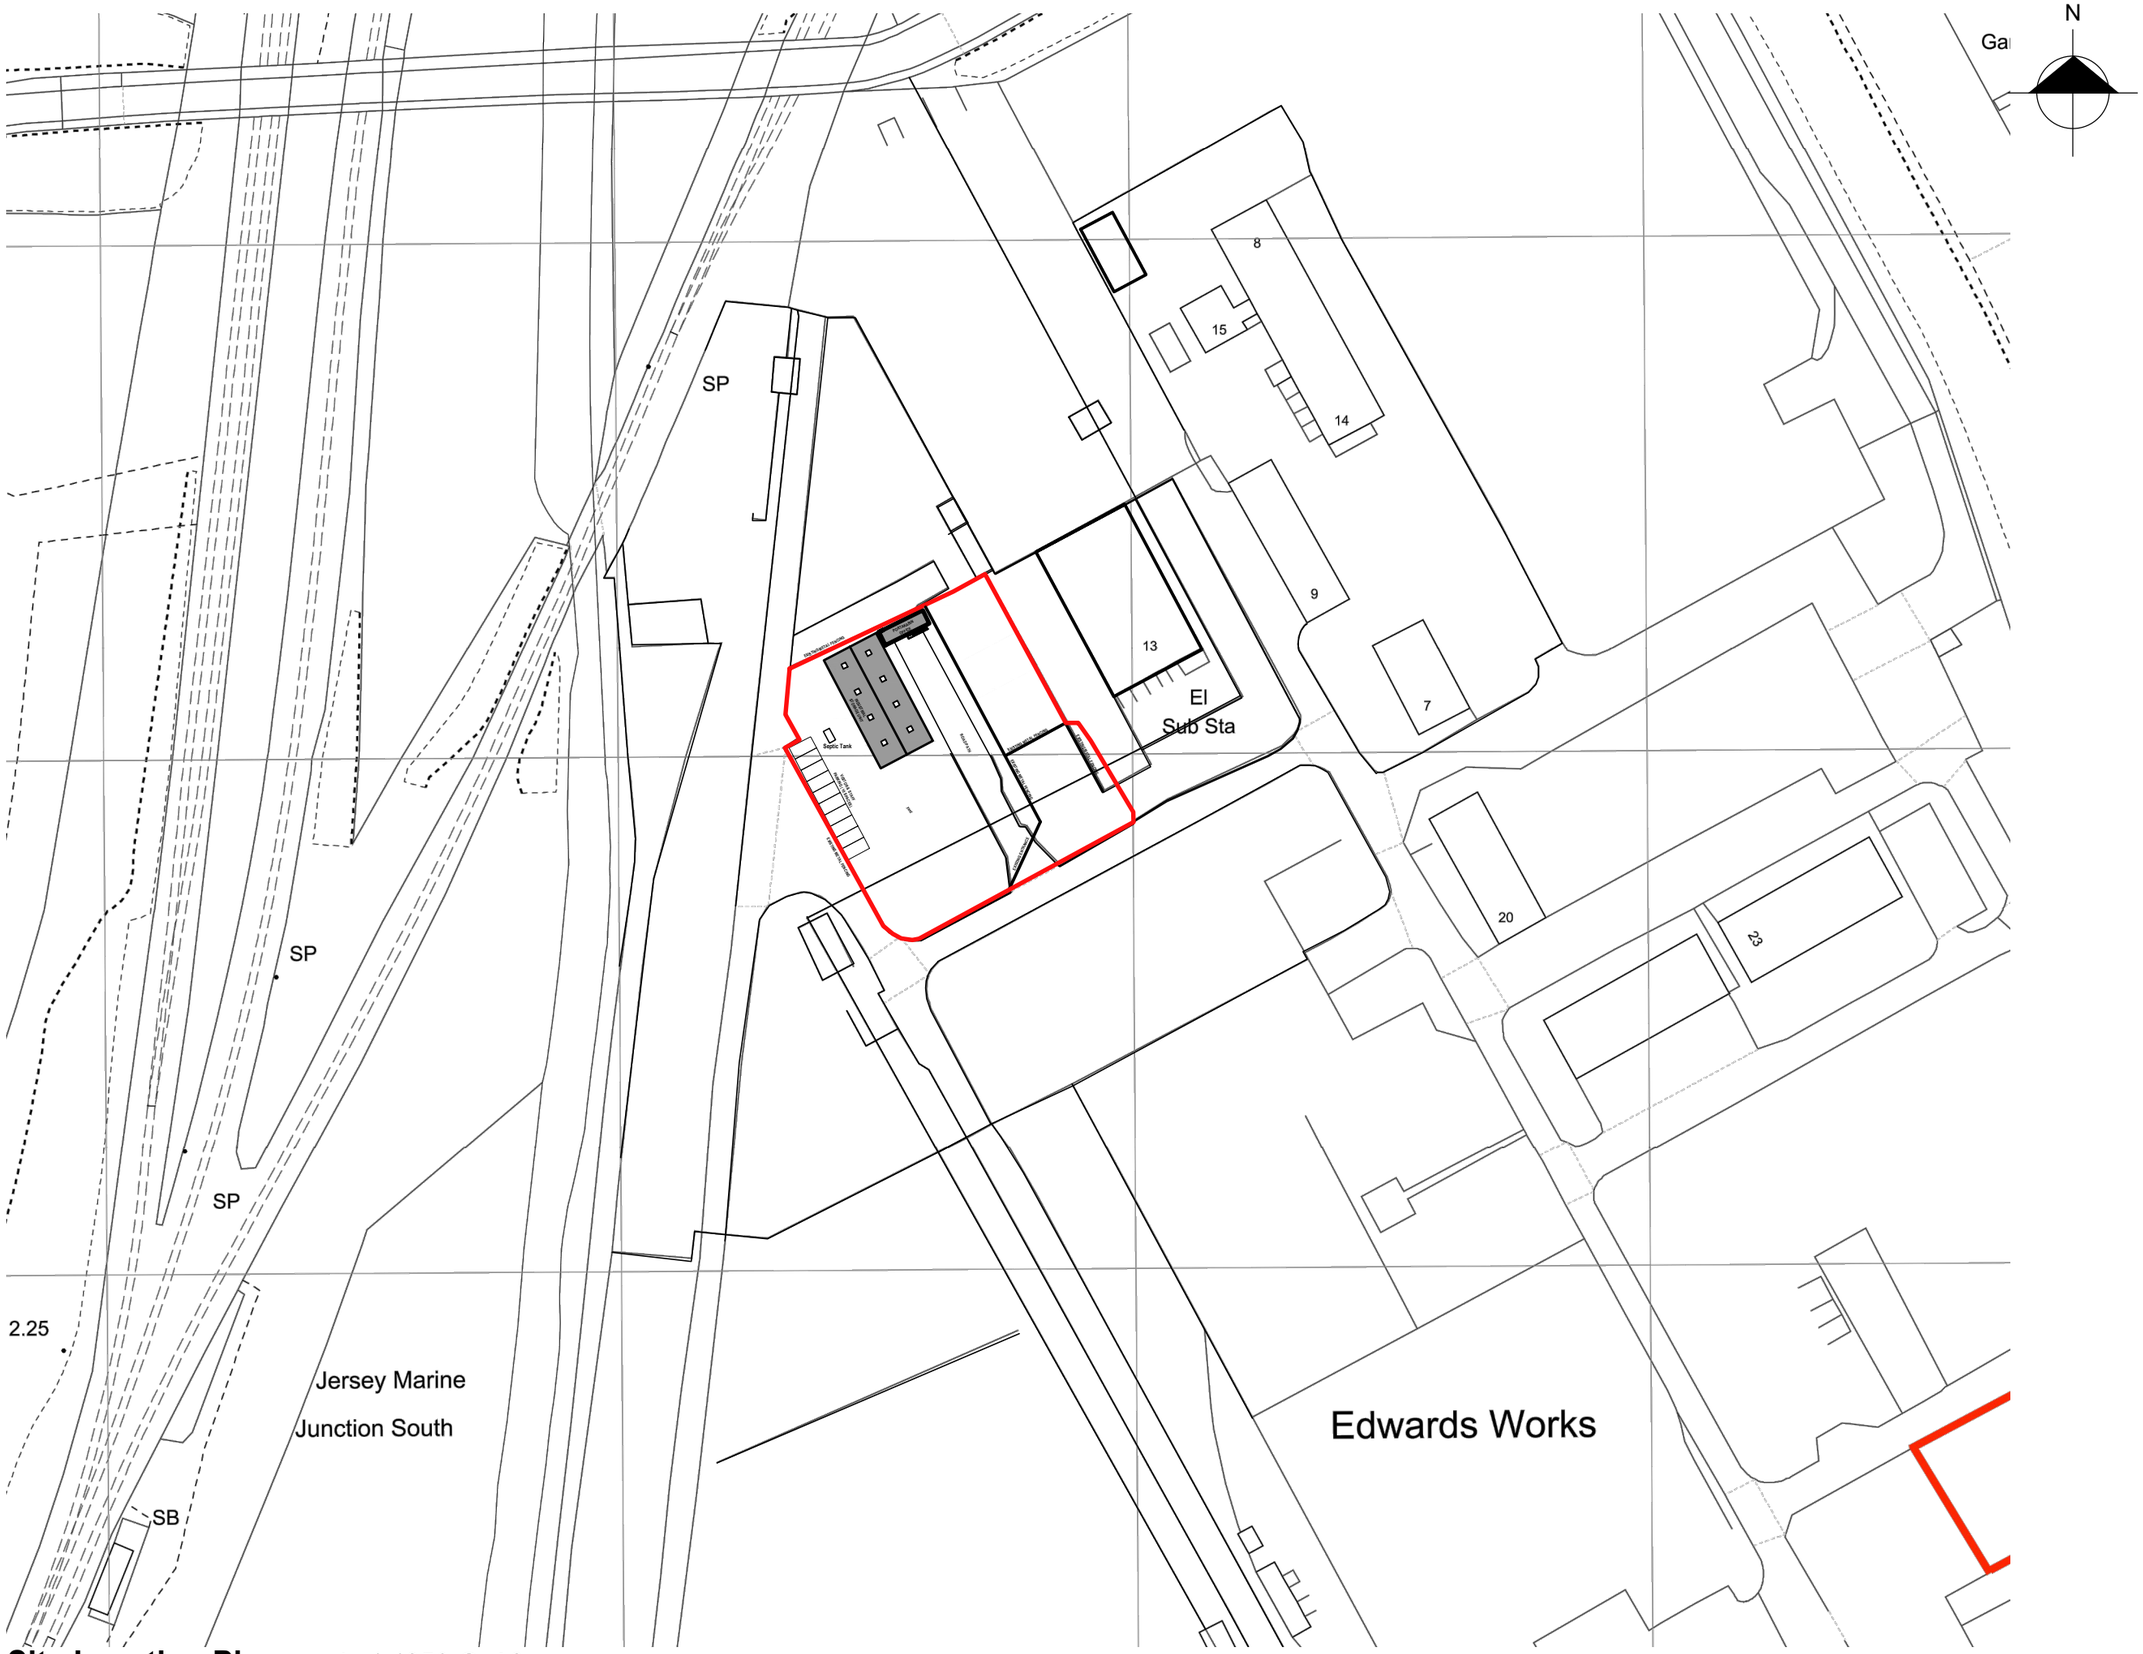

Site Location Plan *scale 1:1250 @ A3*

NOTE:

The Contractor is to check and verify all building and site dimensions, levels and sewer invert levels at connection points before work starts.

This drawing must be read with and checked against any structural or other specialist drawings provided.

The Contractor is to comply in all respects with the current Building Regulations whether or not specifically stated on these drawings.

This drawing is not intended to show details of foundation or ground conditions. Each area of ground relied upon to support the structure depicted must be investigated by the Contractor and suitable methods of foundation be provided.

NOTES:
EXISTING SITE LOCATION PLAN IS IN ACCORDANCE WITH APPROVED PLANNING APPLICATION REFERENCE P2023/0554

Rev.		By	Date

DESIGN VISION 5

Contact: Angharad Randall
Email: design_vision_5@hotmail.com
Tel No: 07853 169 142

SITE ADDRESS:
TANKERTECH LTD
UNIT 11, EDWARDS WORKS
LLANDARCY **SA10 6JY**

DRAWING TITLE:
SITE LOCATION PLAN

DRAWN BY:	SCALE:	DATE:
AR	A3 @ 1:1250	09/2025

Arch/Designer	SYSTEM PROJECT NUMBER:	DRWG NO:	REVISION:
AR	151 - 2025	01	-