
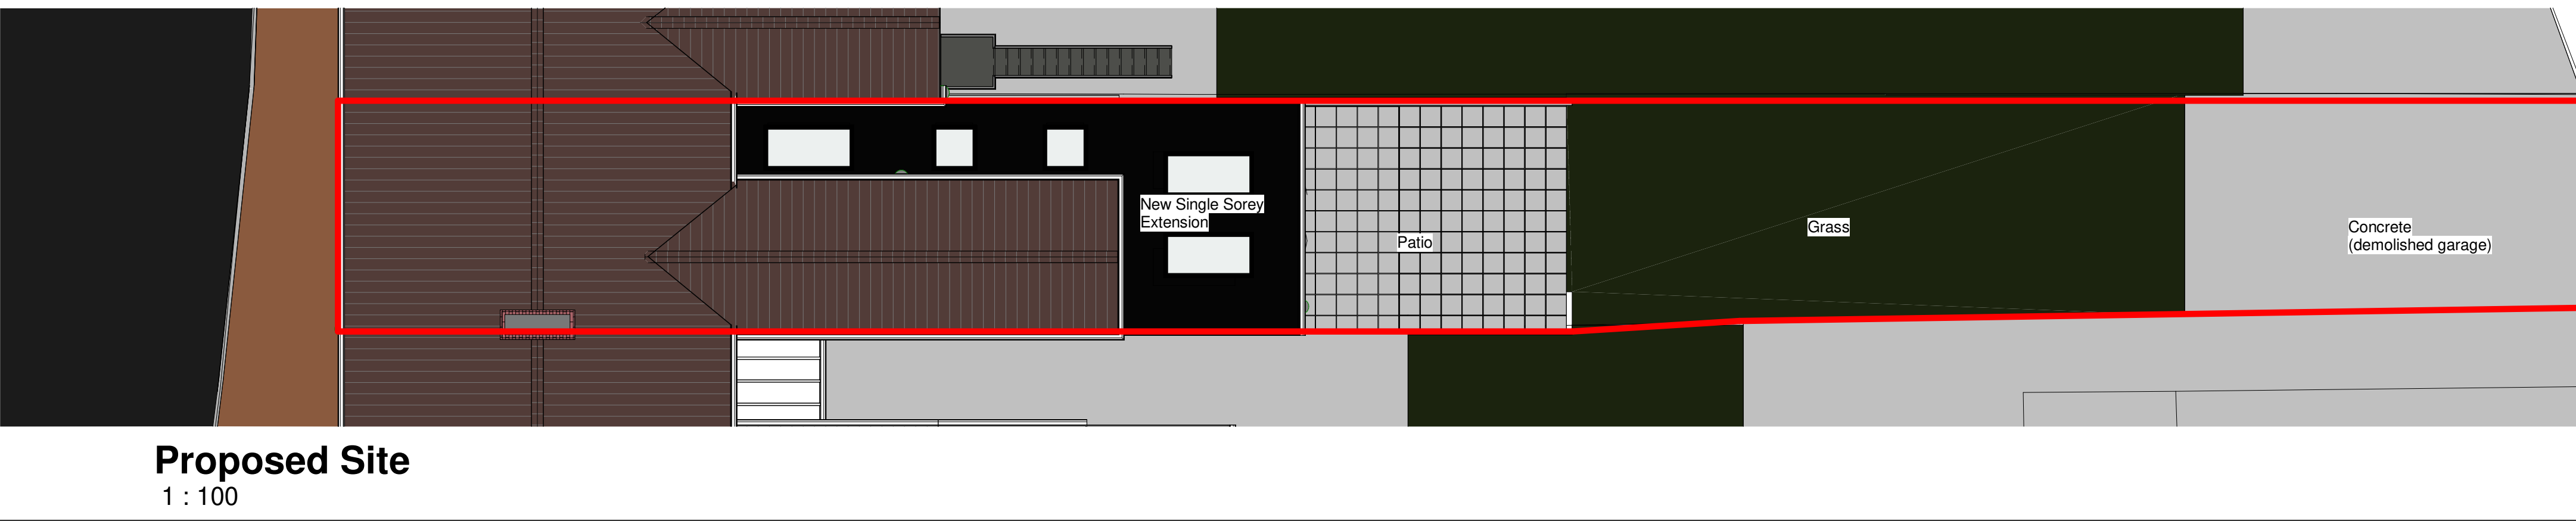
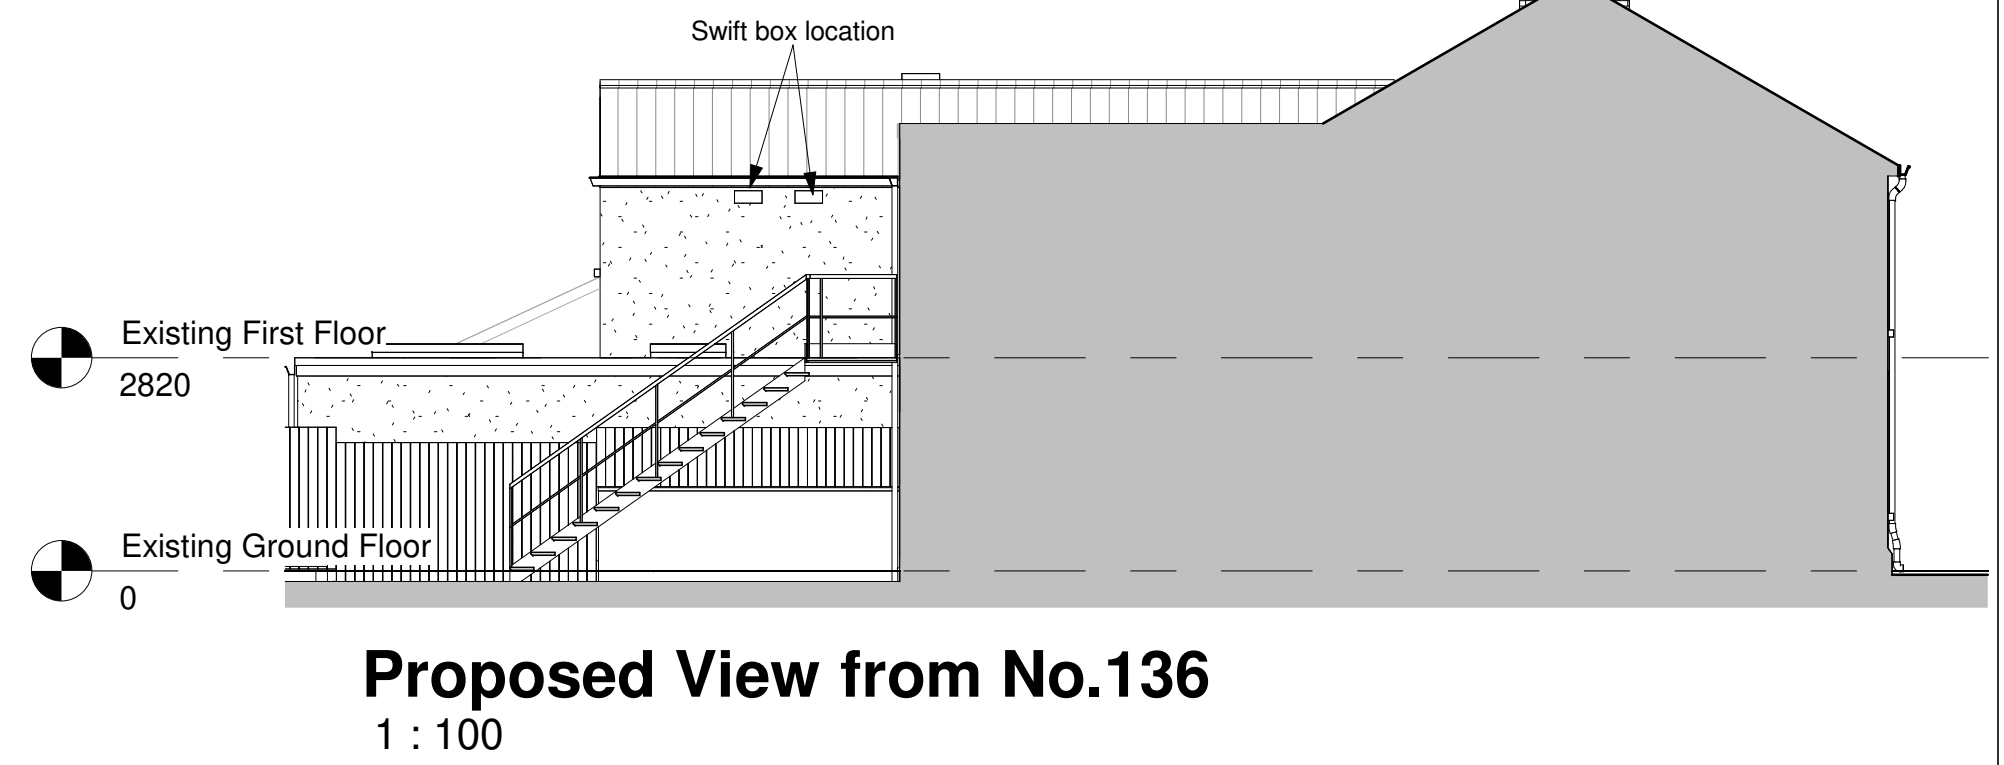
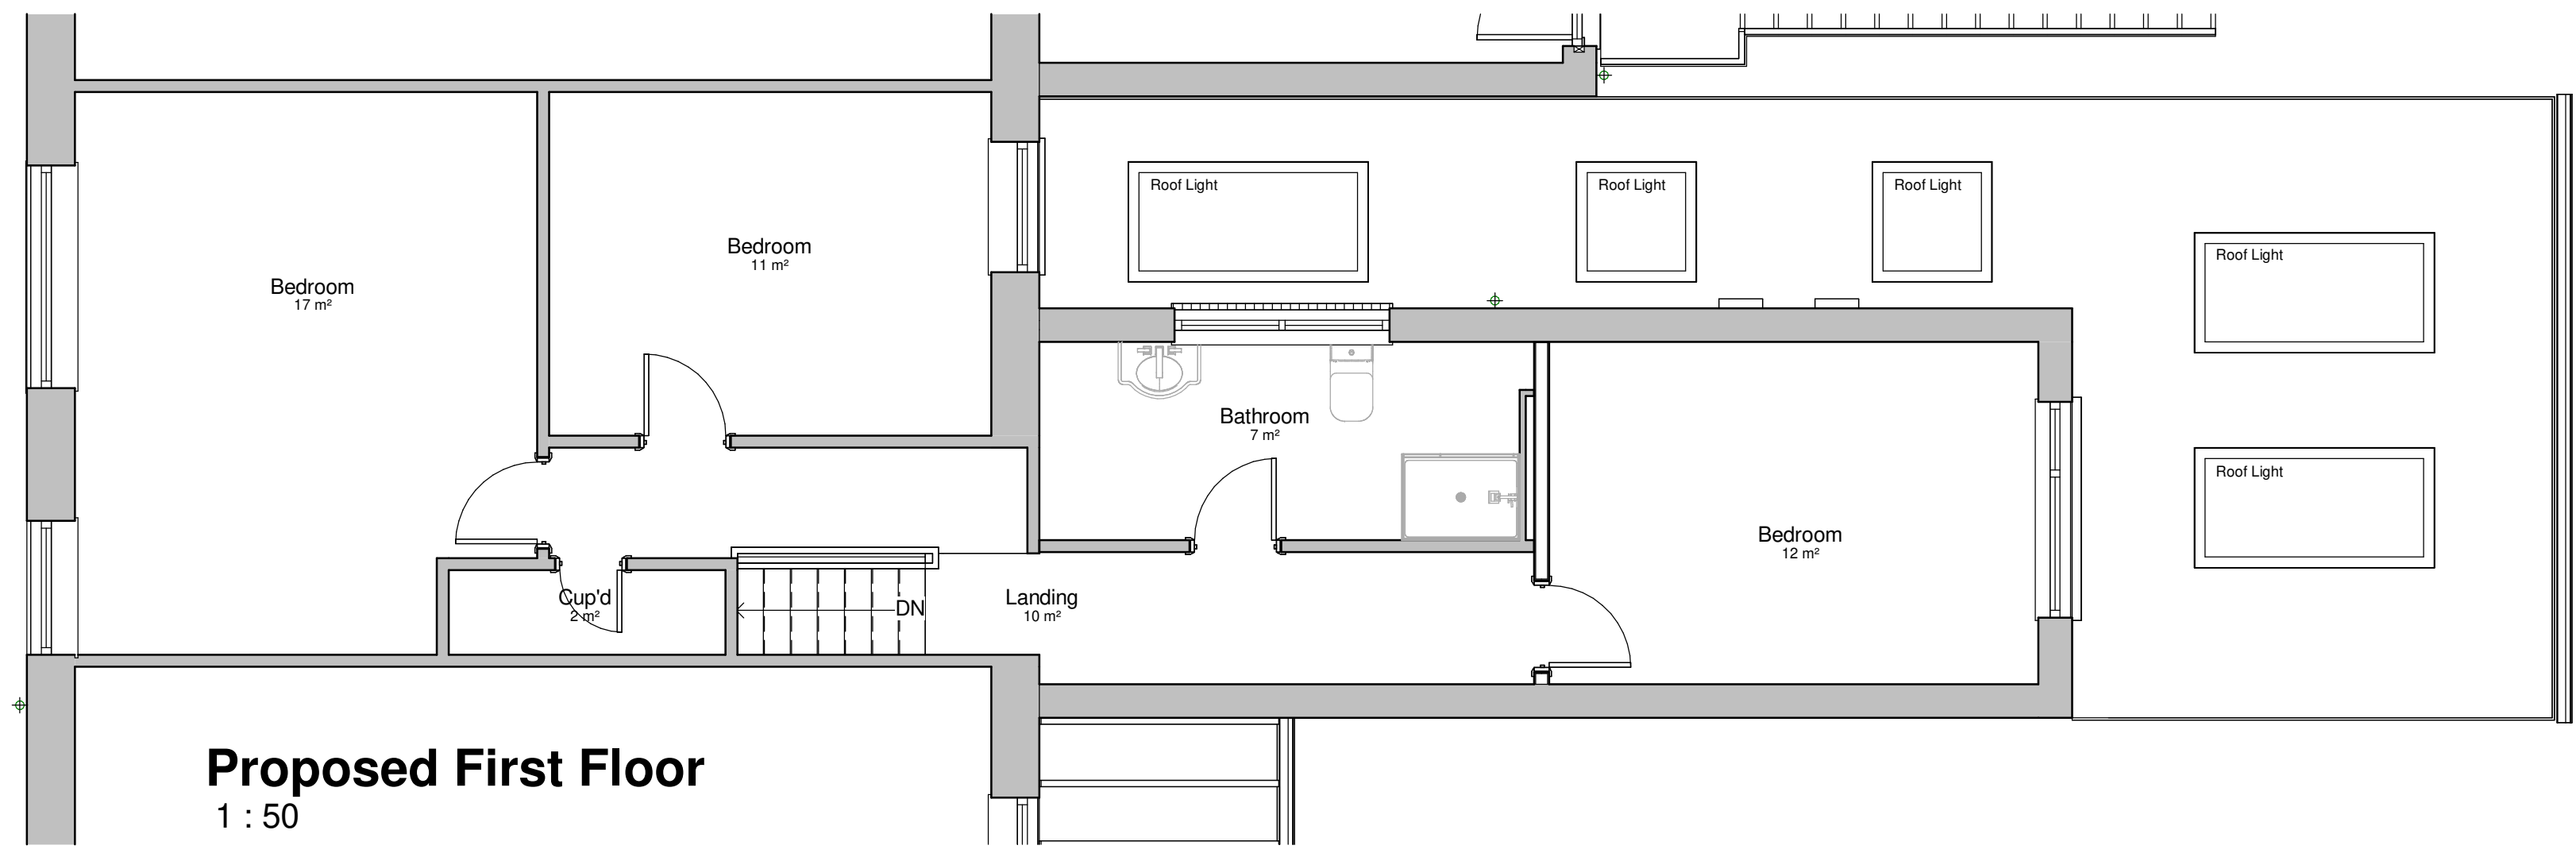
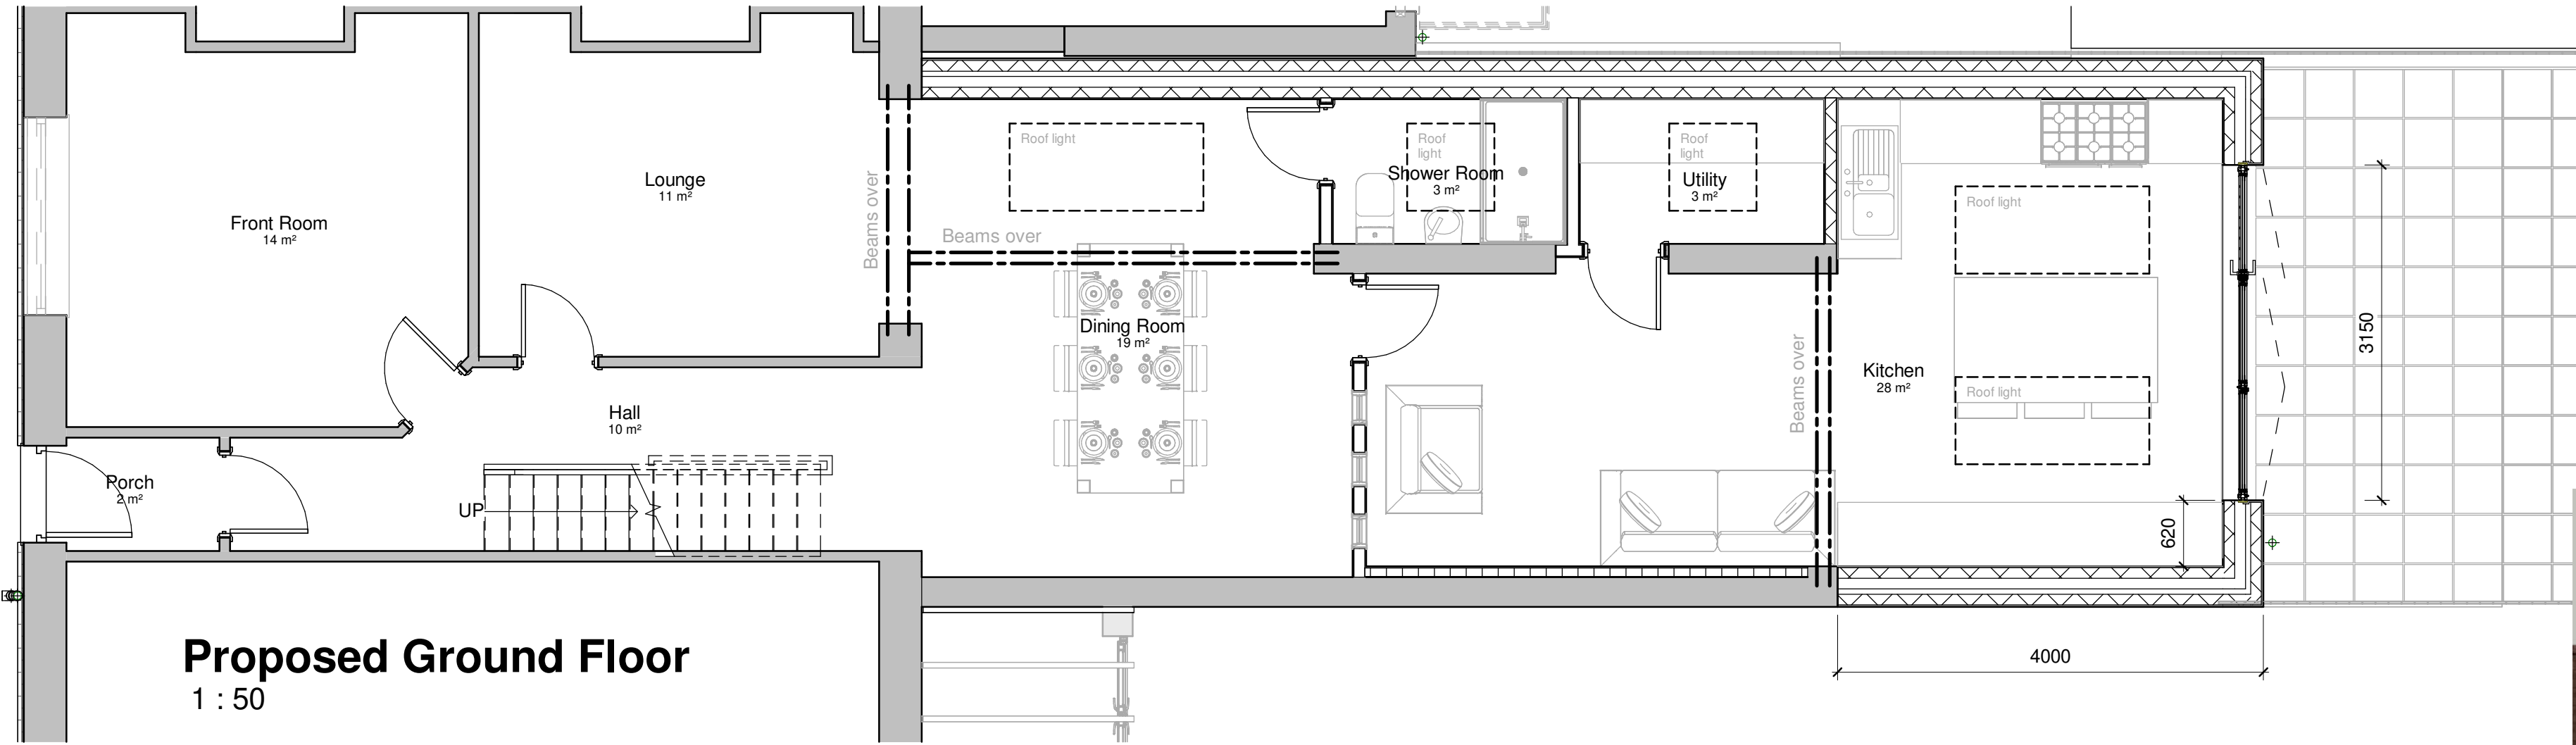


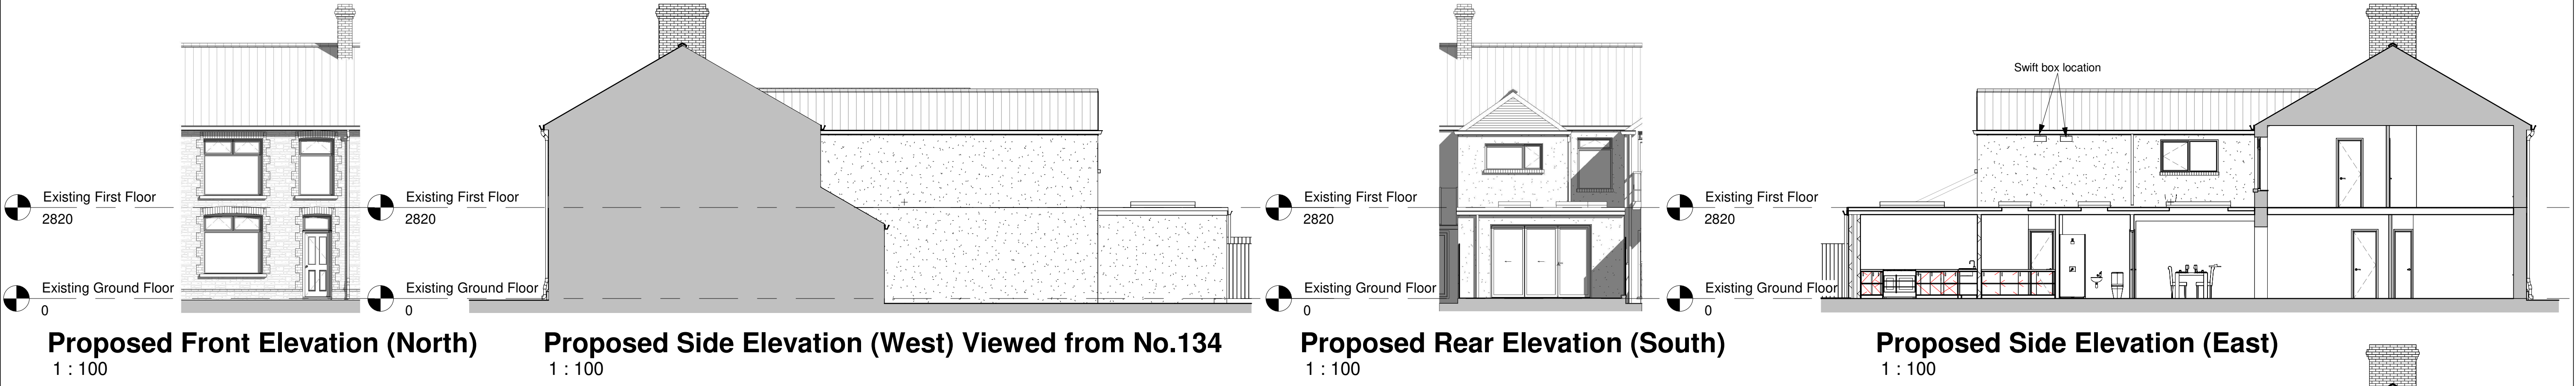

- MATERIALS**
- Roof - GRP flat roof.
 - Rainwater goods - White upvc to match existing.
 - Bi-Folds - Aluminium white or light grey
 - Fascias and Barge Boards - White uPVC.
 - External Walls - Render to match existing

JH Architectural Services		
Penarran Tonna Uchaf, Tonna, Neath SA11 3LJ Tel:07825442619 Email:justinhughes1974@gmail.com		
PROJECT		
135 New Road, Neath SA10 6HL Proposed Single Storey Rear Extension		
TITLE		
Proposed Layout		
CLIENT		
Mr Duwain Garvey		
DRAWN BY	CHECKED BY	DATE
J.H		12/07/25
SCALE (@ A1)		PROJECT NUMBER
		Project Number
DRAWING NUMBER		REV
A103		