
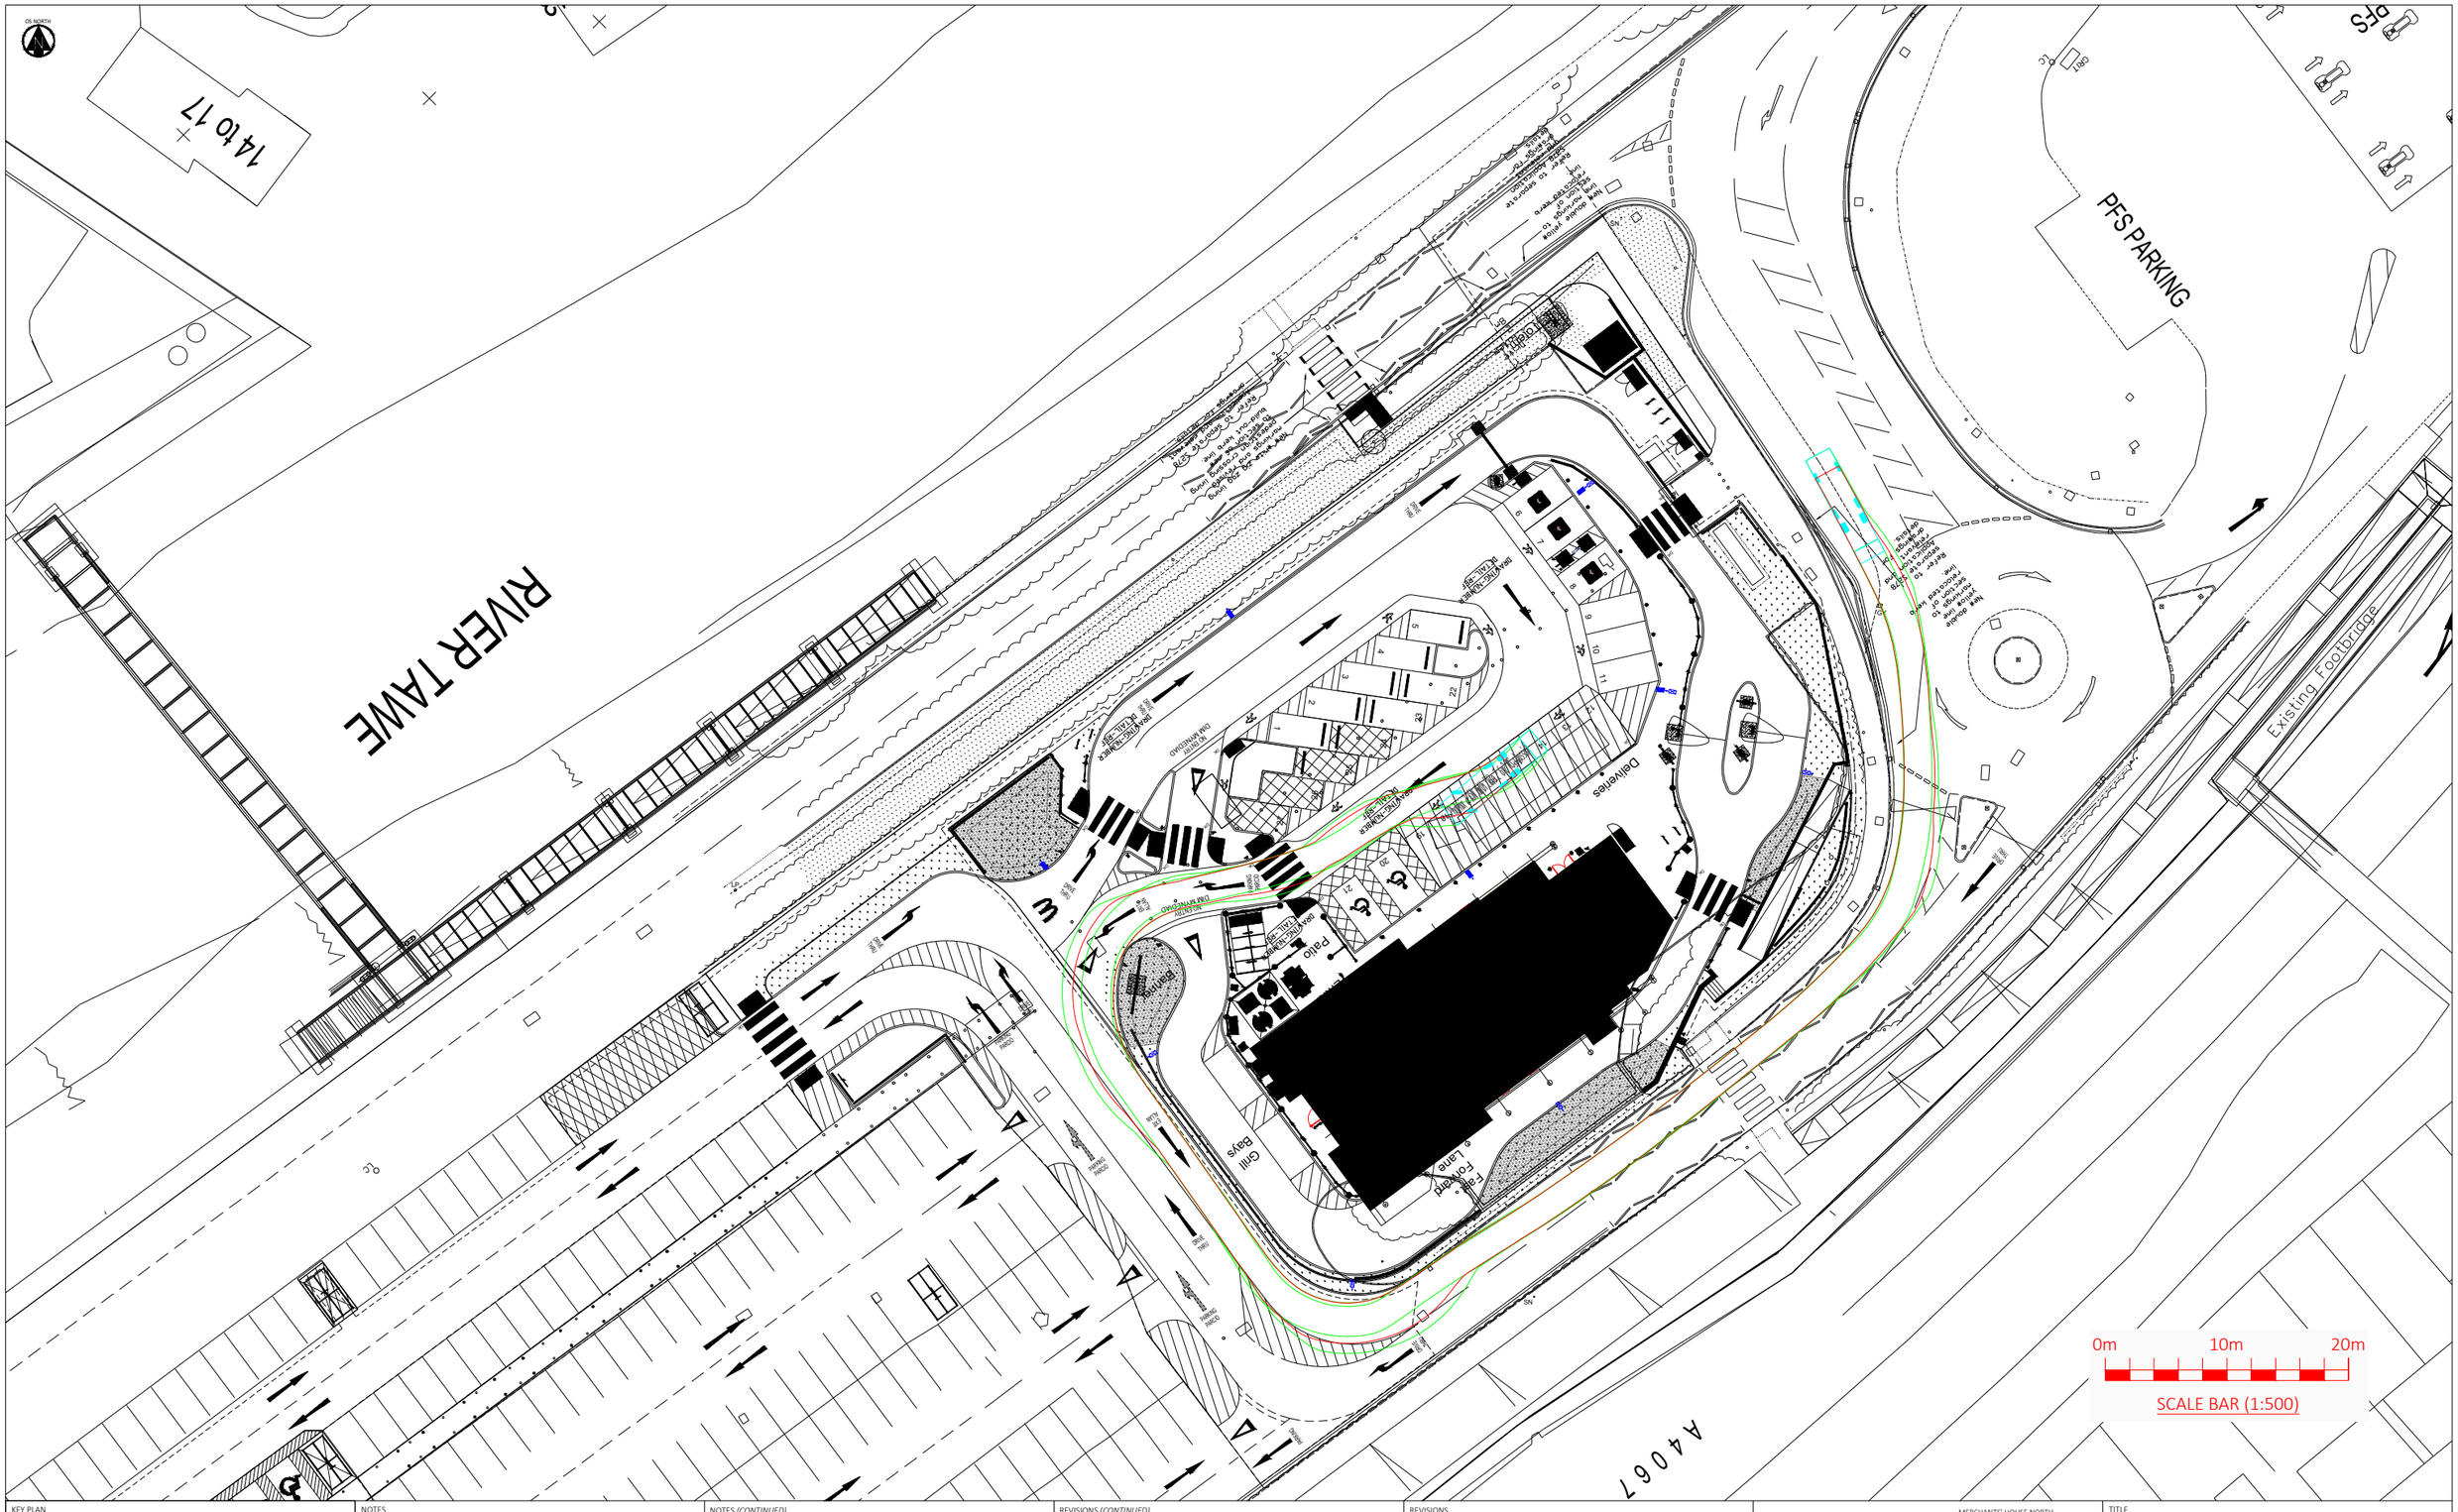


KEY PLAN

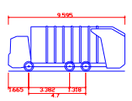

Phoenix 2-15N (with Elite 2 6x2 MS chassis)

Overall Length	9.595m
Overall Width	2.230m
Overall Body Height	3.695m
Min Body Ground Clearance	0.961m
Track Width	2.500m
Lock to lock time	4.00s
Kerb to Kerb Turning Radius	9.300m

NOTES

NOTES *(CONTINUED)*

REVISIONS *(CONTINUED)*

REVISIONS

Rev	Date	Description	By	Ckd	App
P08	04/11/25	SITE LAYOUT UPDATED	LR	BSL	BSL
P07	08/04/24	SITE LAYOUT UPDATED	BE	LH	LH
P06	15/02/24	SITE LAYOUT UPDATED	RO	BSL	BSL
P05	08/03/23	SITE LAYOUT UPDATED	RO	LK	LK
P04	14/12/22	SITE LAYOUT UPDATED	RO	LK	LK

MERCHANTS' HOUSE NORTH
WAPPING ROAD
BRISTOL
BS1 4RW
t: (0117) 9459 225
e: bristol@hydrock.com

CLIENT
MCDONALDS RESTAURANTS

PROJECT
MCDONALDS PONTARDAWE

TITLE
SWEPT PATH ANALYSIS

REFUSE VEHICLE EXIT

STANTEC PROJECT NO.
333701268

SCALE @ A3
1:500

STATUS DESCRIPTION
INFORMATION

STATUS
S2

DRAWING NO. (PROJECT CODE-ORGINATOR-ZONE-LEVEL-TYPE-ROLE-NUMBER)
333701268-STN-XX-XX-DR-TP-0304

REVISION
P08