


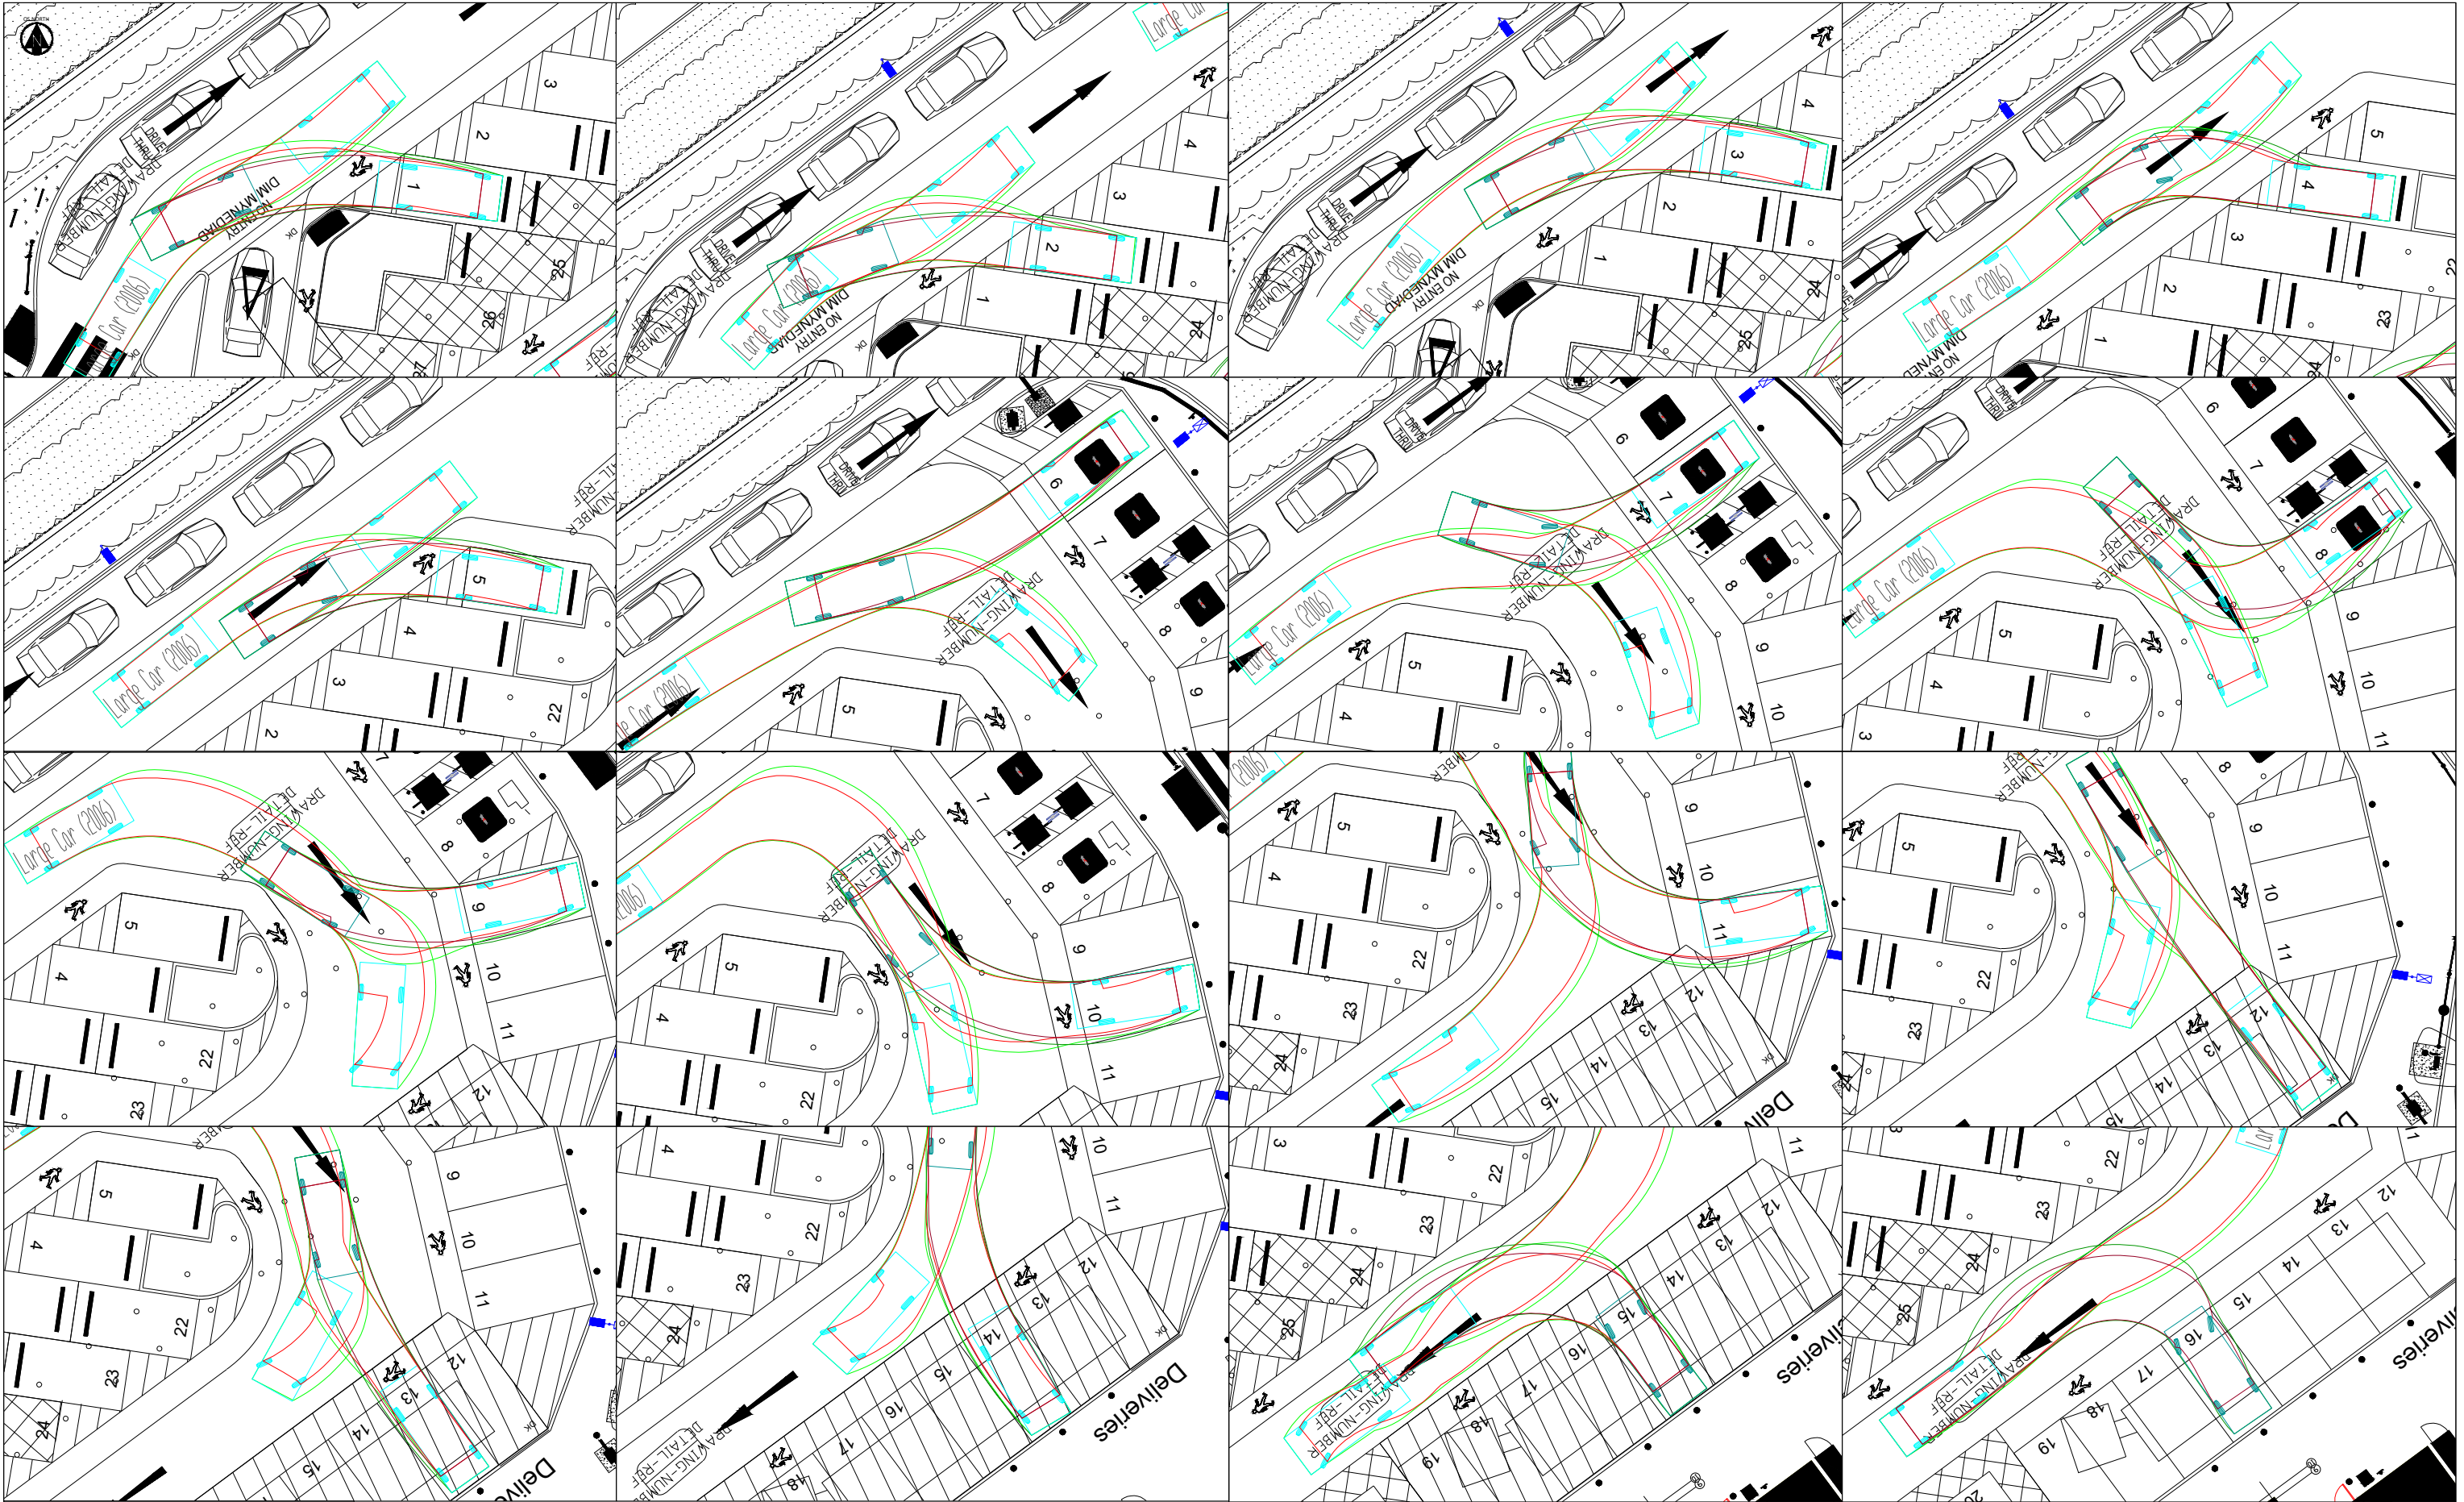

KEY PLAN

Large Car (2006)
Overall Length 5.079m
Overall Width 1.9872m
Overall Body Height 1.5105m
Min Body Ground Clearance 0.310m
Max Track Width 1.831m
Lock to lock time 4.00s
Kerb to Kerb Turning Radius 5.900m

NOTES

SCALE BAR (1:250)

NOTES (CONTINUED)

REVISIONS (CONTINUED)

REVISIONS

Rev	Date	Description	By	Ckd	App
1					
2					
3					
4					

CLIENT

MCDONALDS RESTAURANTS

PROJECT

MCDONALDS
PONTARDAWE

TITLE

SWEPT PATH ANALYSIS

LARGE CAR

STANTEC PROJECT NO.
333701268

SCALE @ A1
1:250

STATUS DESCRIPTION

INFORMATION

DRAWING NO. (PROJECT CODE-ORIGINATOR-ZONE-LEVEL-TYPE-ROLE-NUMBER)
333701268-STN-XX-XX-DR-TP-0307

STATUS

S2

REVISION

P02