


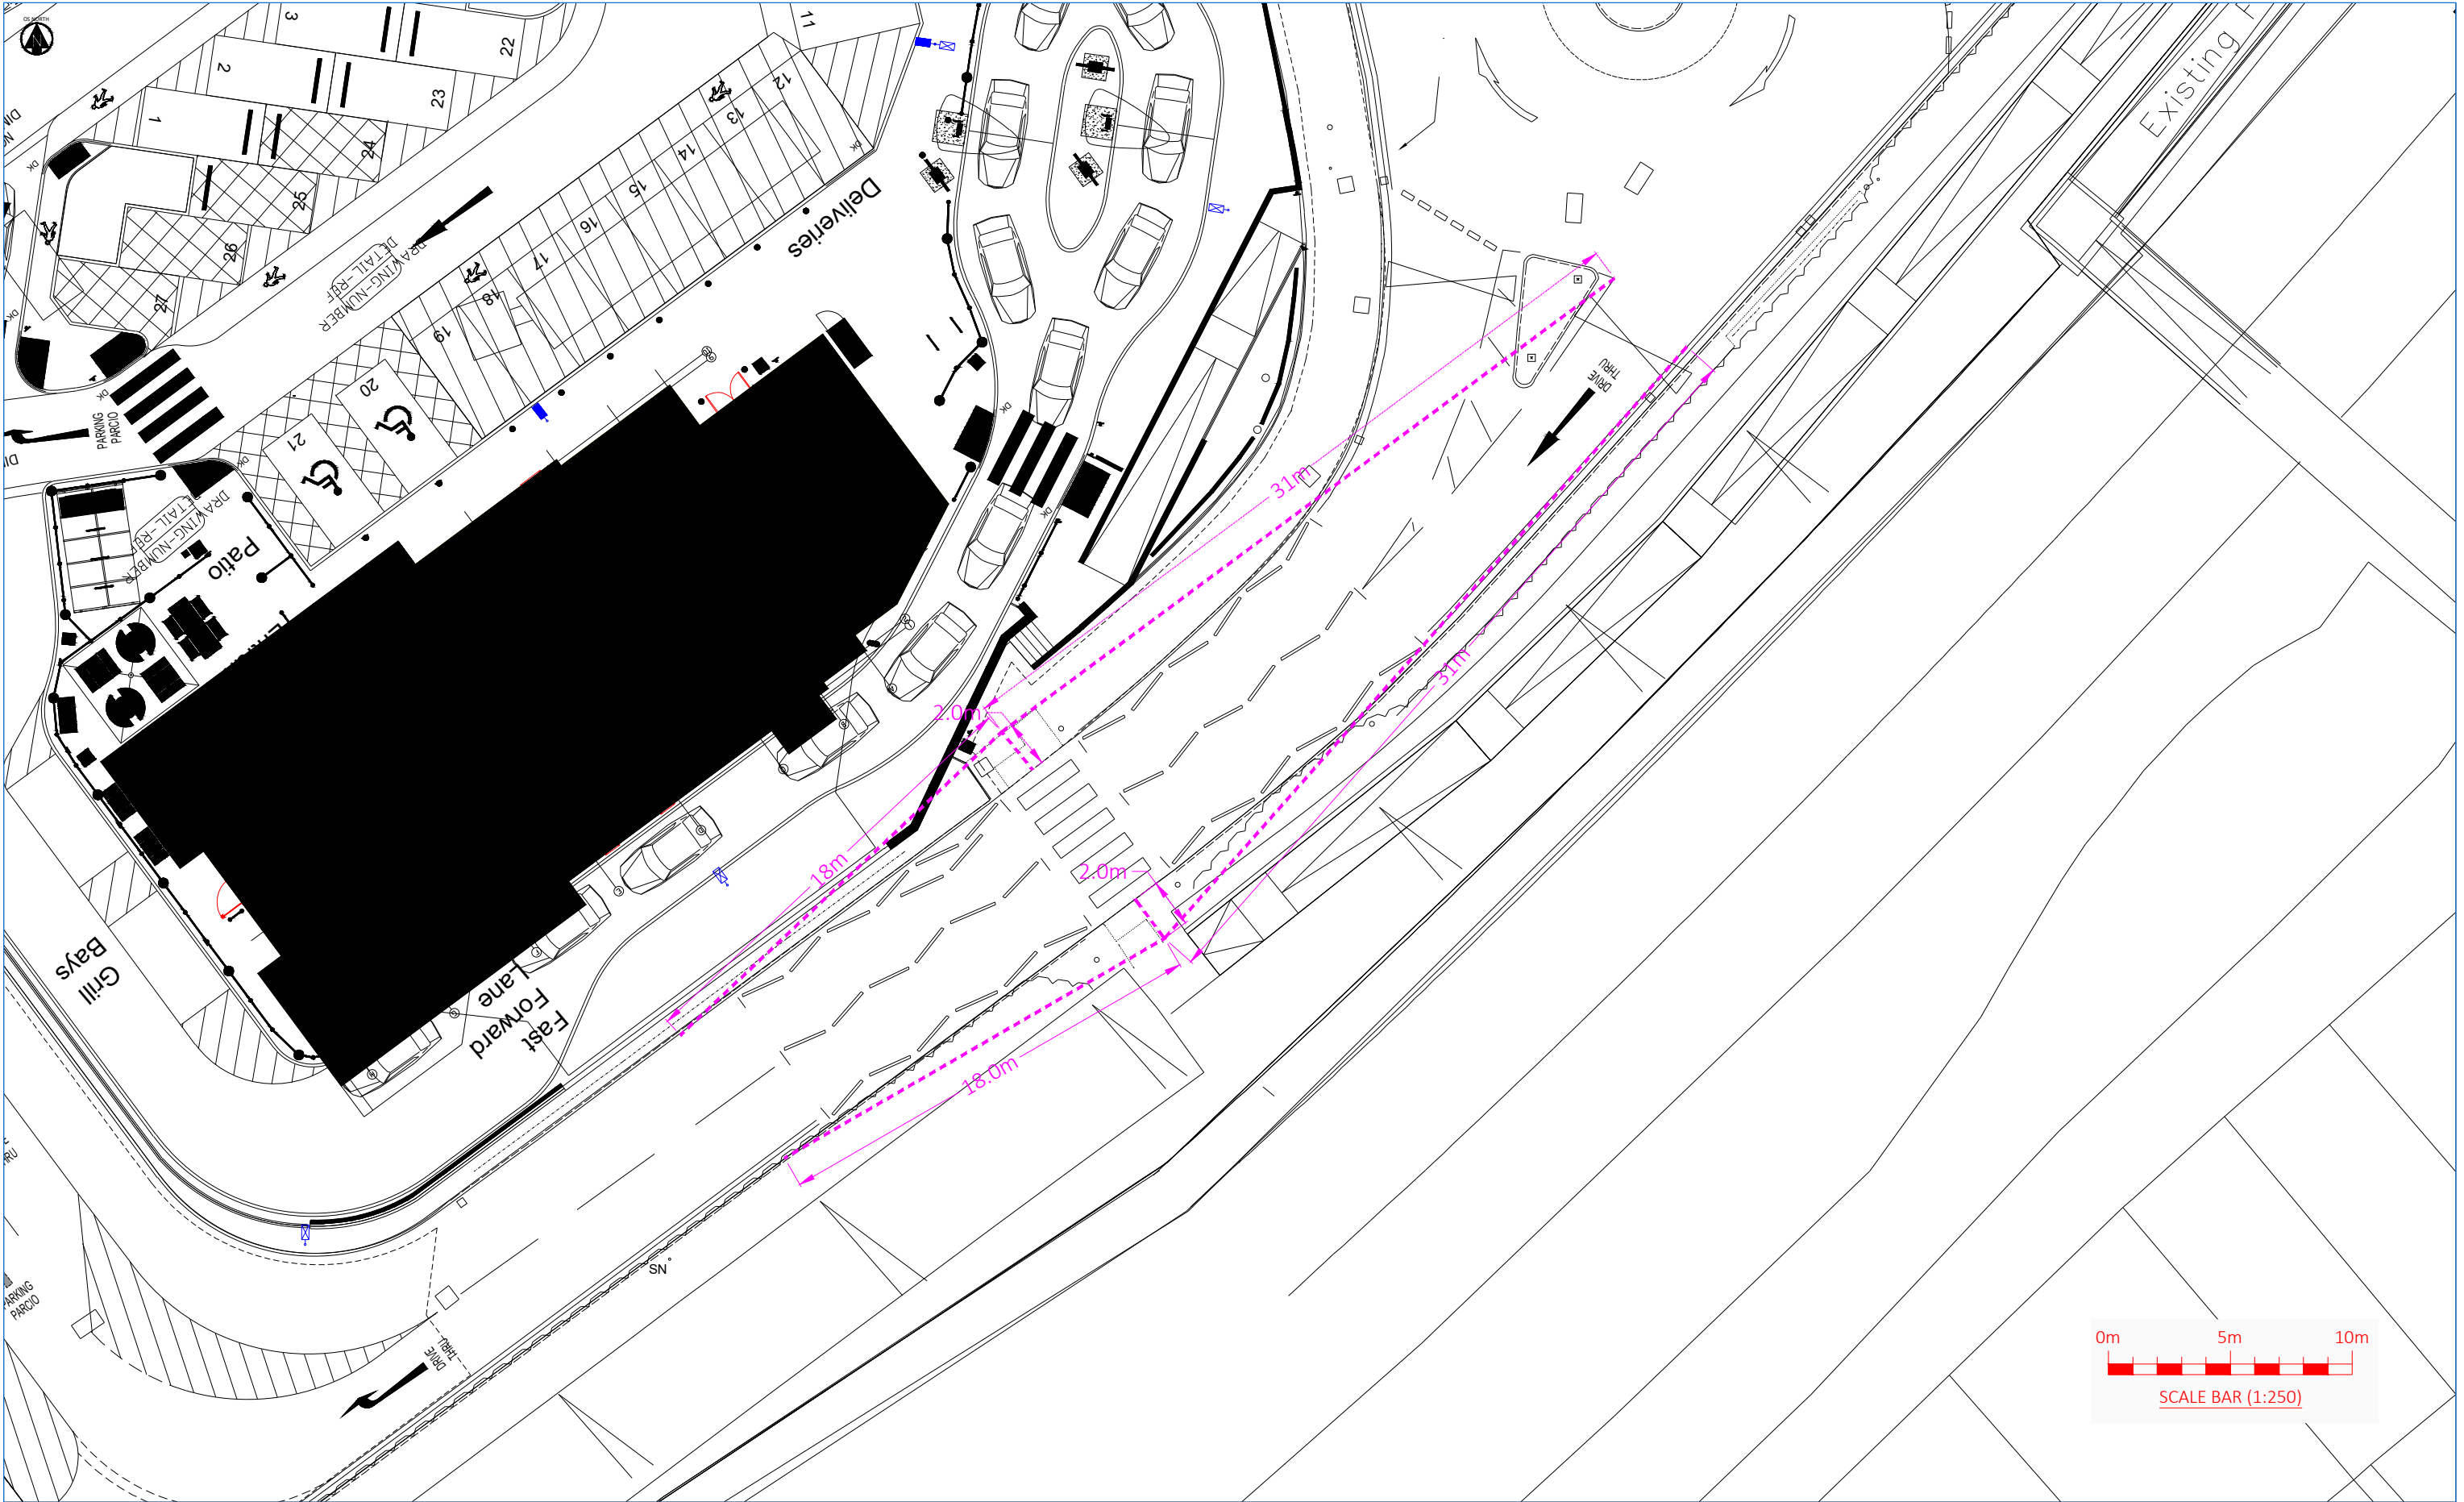

KEY PLAN	NOTES	NOTES (CONTINUED)	REVISIONS (CONTINUED)	REVISIONS					MERCHANTS' HOUSE NORTH WAPPING ROAD BRISTOL BS1 4RW t: (0117) 9459 225 e: bristol@hydrock.com		TITLE VISIBILITY SPLAY - 2M X 18M/31M				
				P05 04/11/25 VISIBILITY SPLAYS AMENDED LR BSL BSL					CLIENT MCDONALDS RESTAURANTS		STANTEC PROJECT NO. 333701268		SCALE @ A3 1:250		
				P04 12/08/24 VISIBILITY SPLAYS AMENDED RO BSL BSL							PROJECT MCDONALDS PONTARDAWE		STATUS DESCRIPTION INFORMATION		STATUS S2
				P03 19/07/24 VISIBILITY SPLAYS AMENDED RO BSL BSL									DRAWING NO. (PROJECT CODE-ORIGINATOR-ZONE-LEVEL-TYPE-ROLE-NUMBER) 333701268-STN-XX-XX-DR-TP-0003		REVISION P05
				P02 25/06/24 VISIBILITY SPLAYS AMENDED RO BSL BSL											
				P01 11/06/24 First Issue. RO BSL BSL											
				Rev Date Description By Ckd App											