


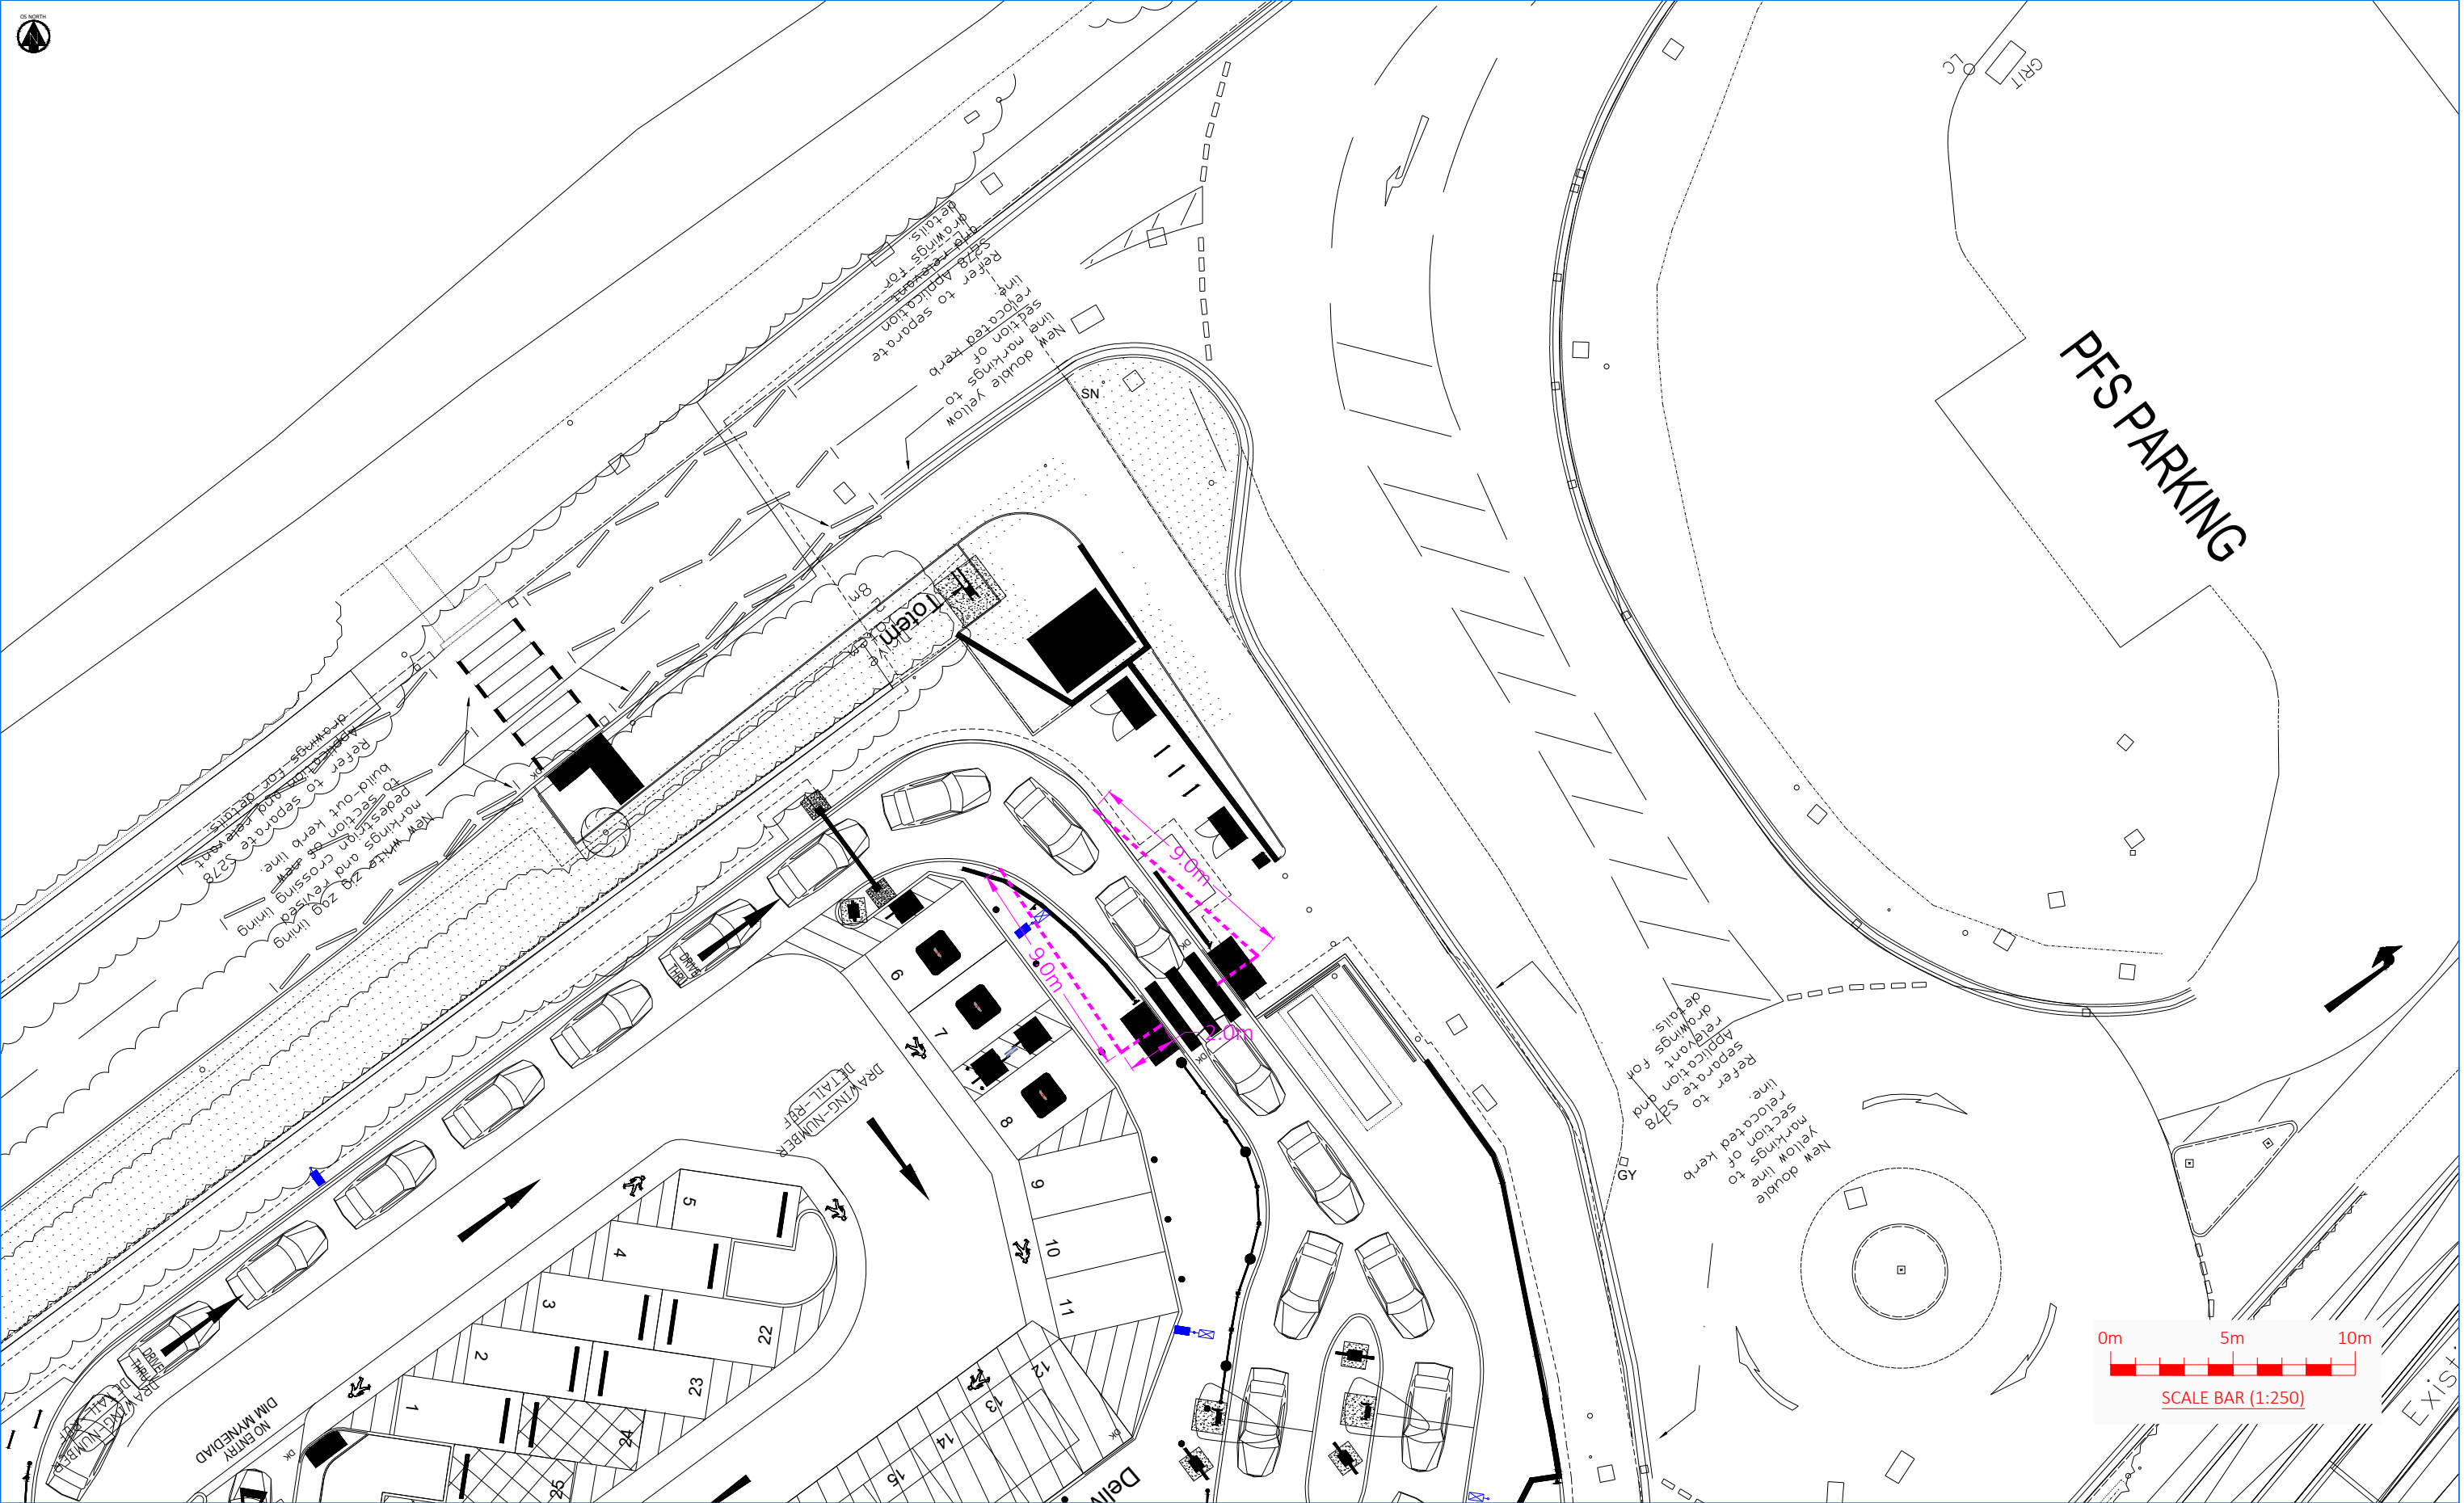

KEY PLAN	NOTES	NOTES (CONTINUED)	REVISIONS (CONTINUED)	REVISIONS	CLIENT MCDONALDS RESTAURANTS	PROJECT MCDONALDS PONTARDAWE	MERCHANTS' HOUSE NORTH WAPPING ROAD BRISTOL BS1 4RW t: (0117) 9459 225 e: bristol@hydrock.com			TITLE VISIBILITY SPLAY - 2M X 9M	
							STANTEC PROJECT NO. 333701268			SCALE @ A3 1:250	
							STATUS DESCRIPTION INFORMATION			STATUS S2	
							DRAWING NO. (PROJECT CODE-ORIGINATOR-ZONE-LEVEL-TYPE-ROLE-NUMBER) 333701268-STN-XX-XX-DR-TP-0004			REVISION P05	