




DM 16.12.2025 © Copyright Scurr Architects

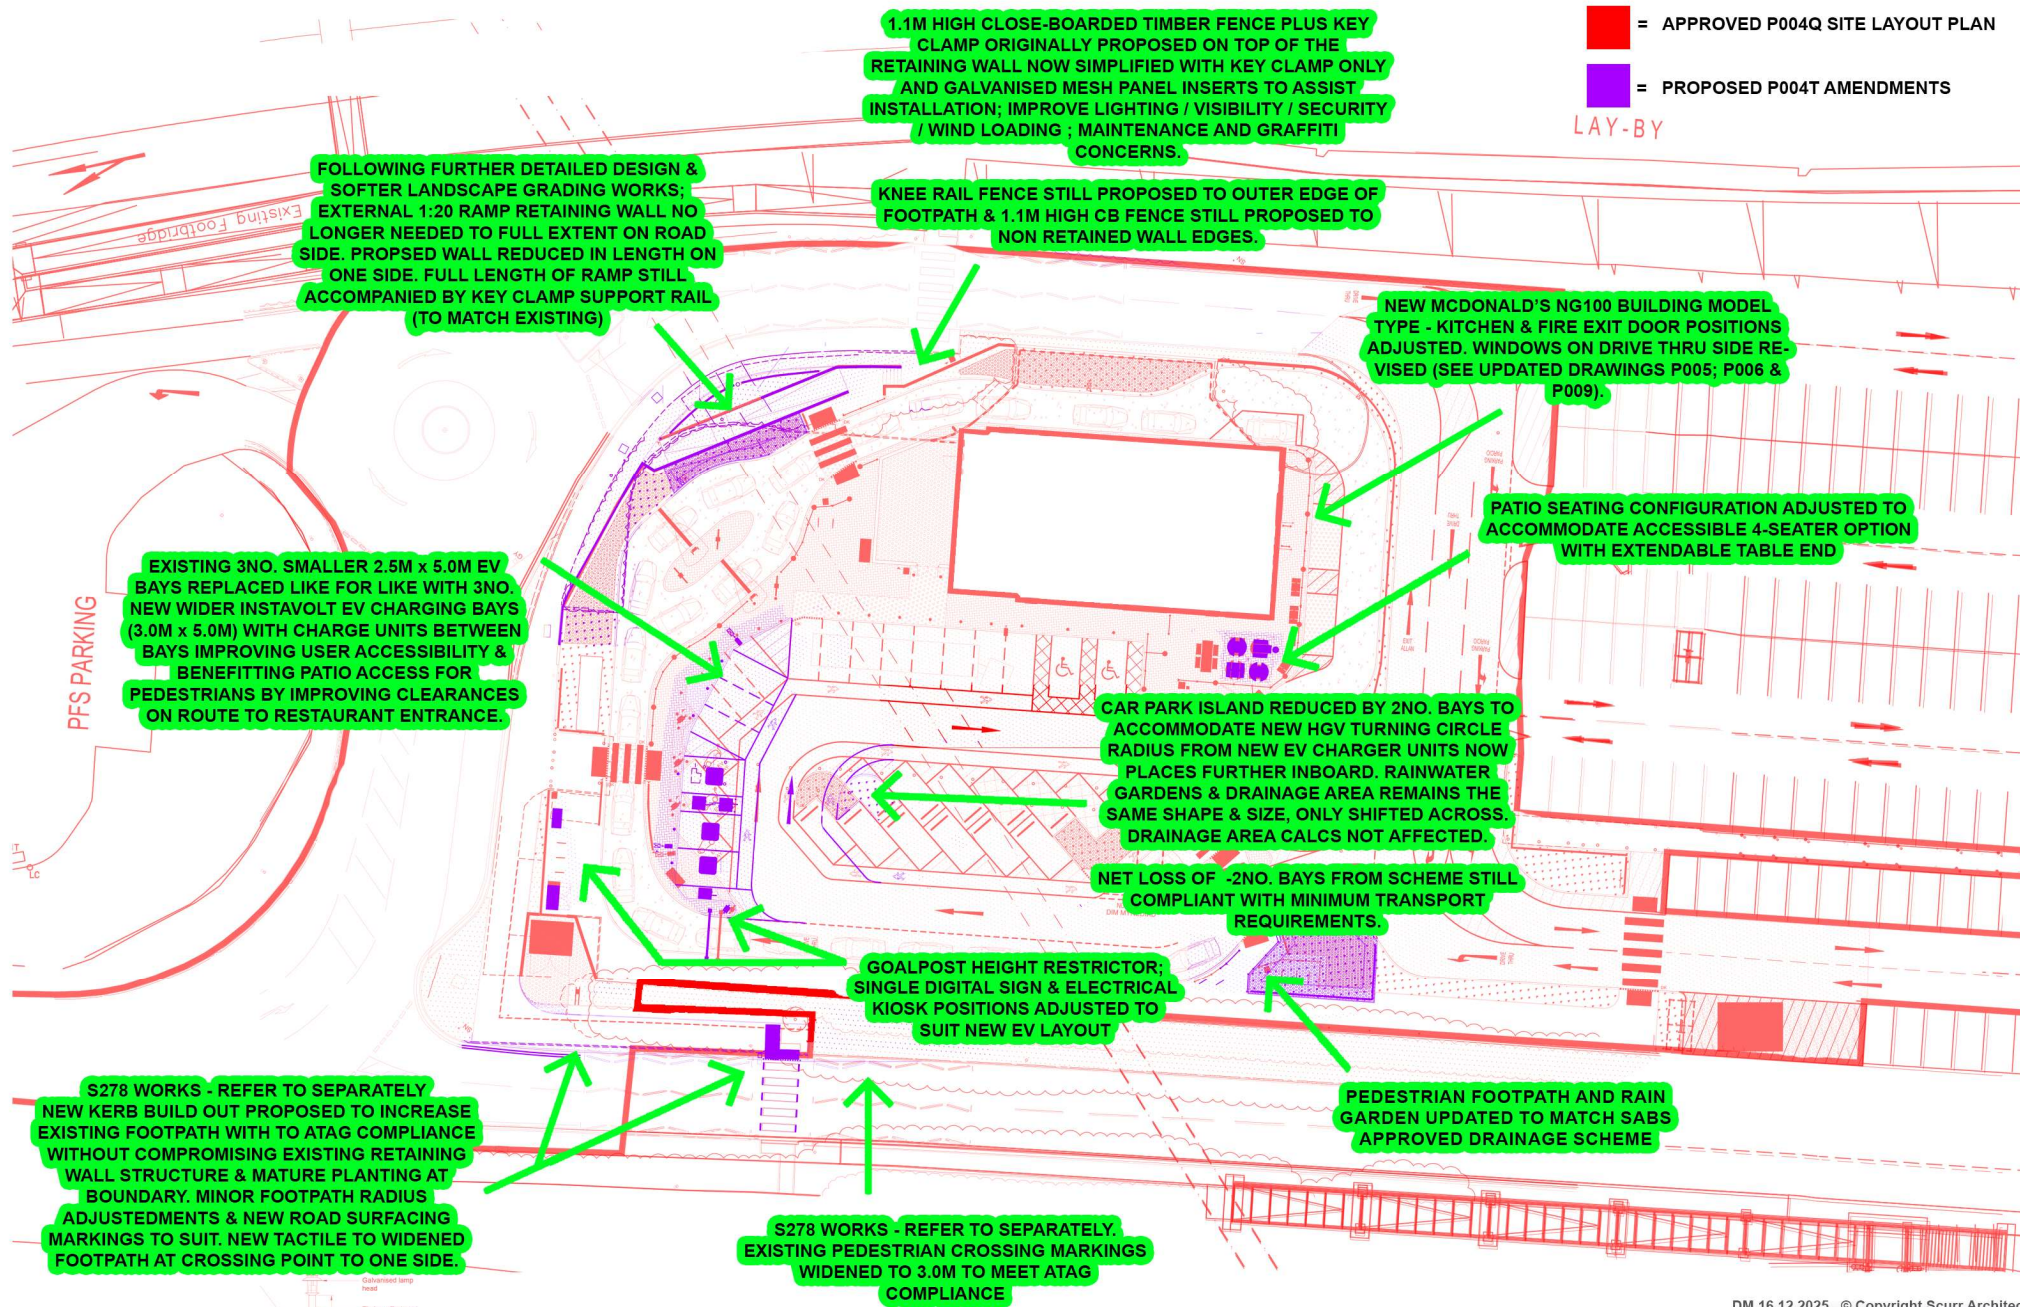

6682 Tesco, Pontardawe  
Gwyns Drift

6682-SA-1744-L021  
Overlay

Overlay showing Approved Site Plan P004Q vs Proposed Site Plan P004T highlighting changes

