


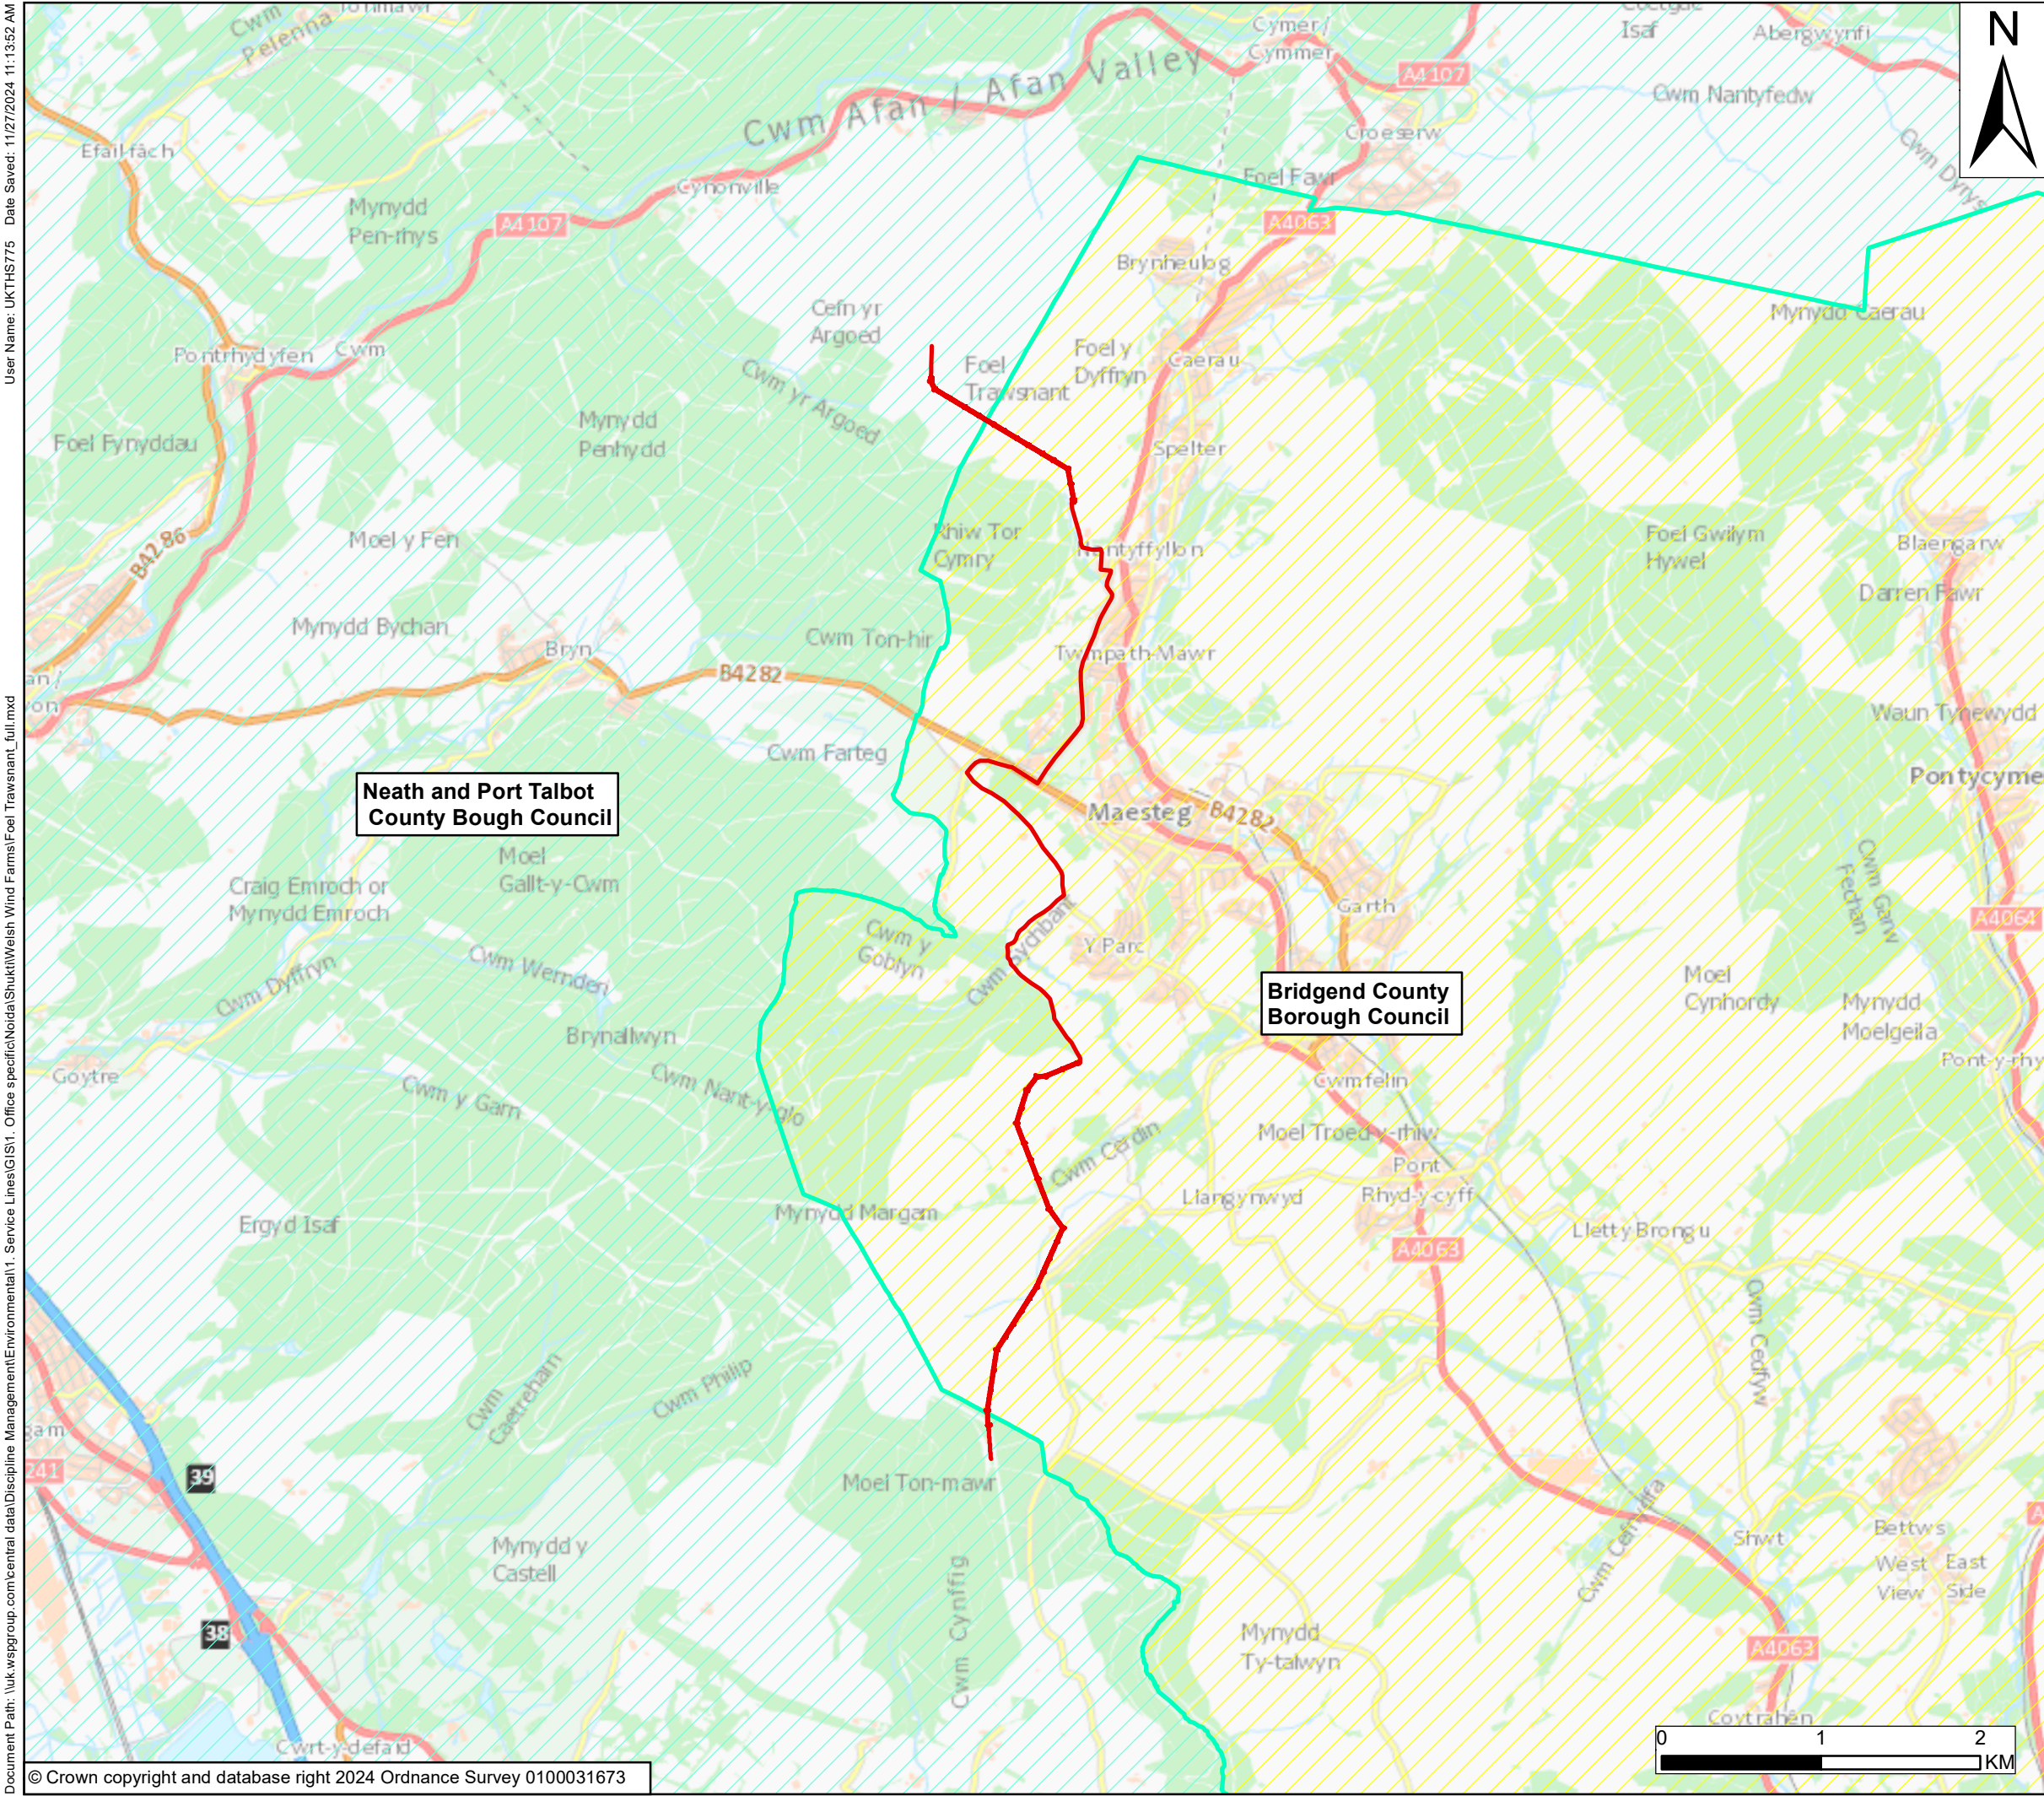

Key

- Grid Connection Route
- Bridgend County Borough Council
- Neath and Port Talbot County Borough Council

Client:

National Grid

Project:

Foel Trawsnant Grid Connection

Title:

Grid Connection Route

Drawing No:	Figure 1	Drawn:	SS
Date:	11/27/2024	Checked:	CH
Scale:	40,000 @ A3	Approved:	--