



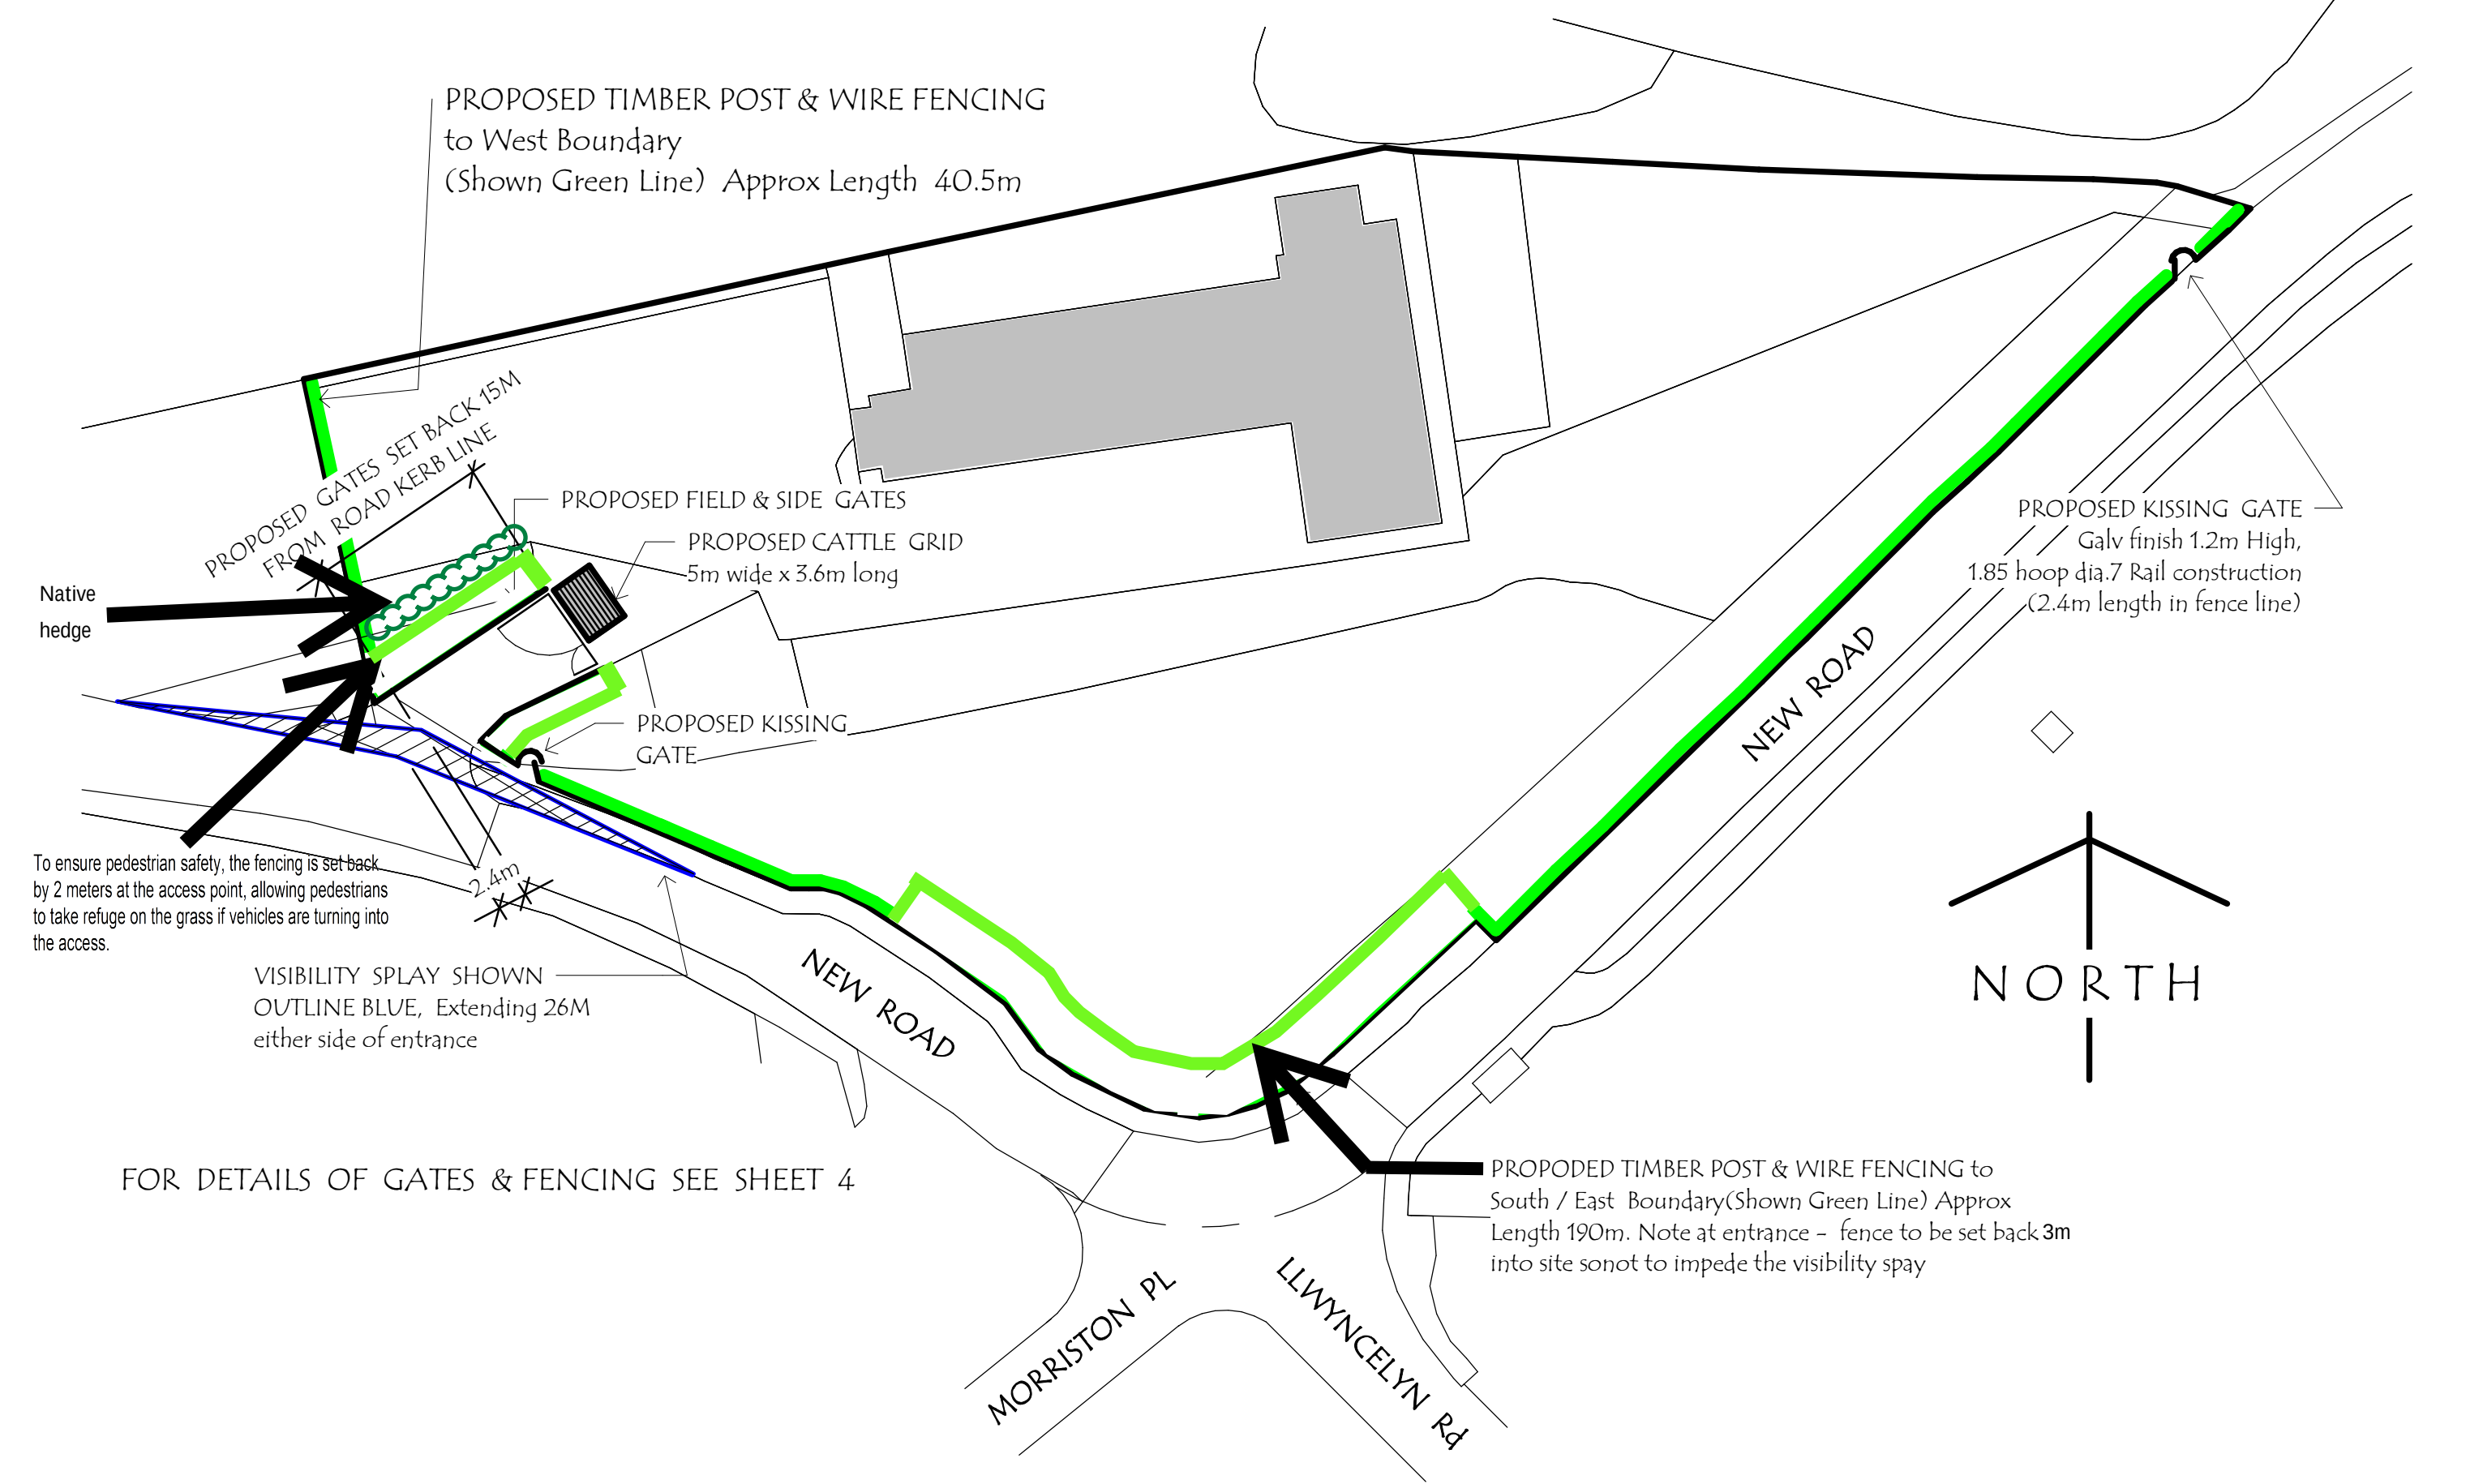

FOR DETAILS OF GATES & FENCING SEE SHEET 4

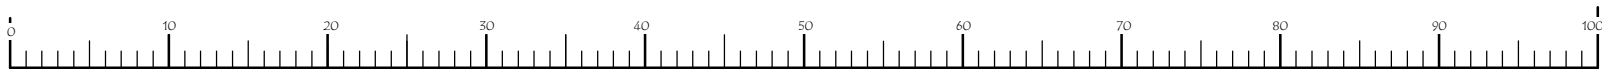

A	Redrawn visibility splay added & Fencing altered to suite. Gates set back 15m	18 11 25	DG
REVISION	DESCRIPTION	DATE	DRAWN
PROJECT			
PROPOSED, NEW BOUNDARY FENCE, 2 No KISSING GATES & CATTLE GRID at CANOLFAN MAERDY, NEW ROAD, TAIRGWAITH, AMMANFORD. SA18 1UP			
SHEET	DATE 1 : 500		DRAWING No
	SCALE 18 11 25		
	DRAWN DG		
PROPOSED BLOCK PLAN		2511/TG/3	REV C