



Rev

Dwg No


Project

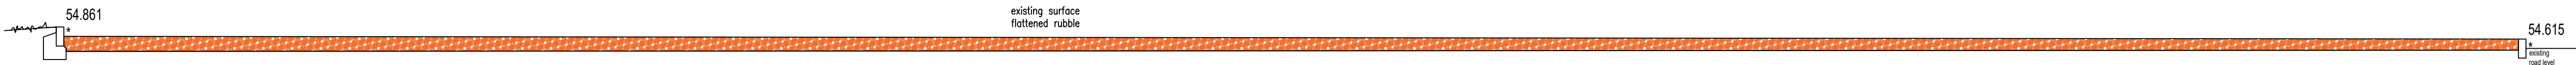


SECTION A-A EXISTING PROFILE OF GROUND

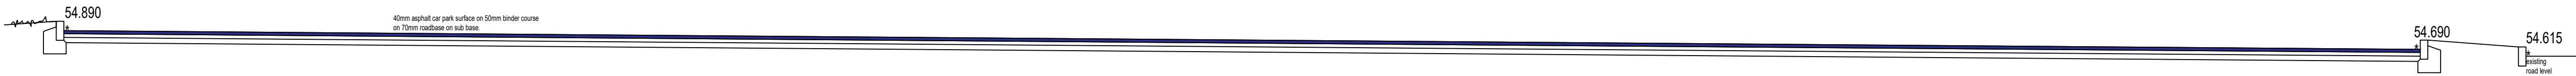

SECTION A-A PROPOSED PROFILE OF GROUND

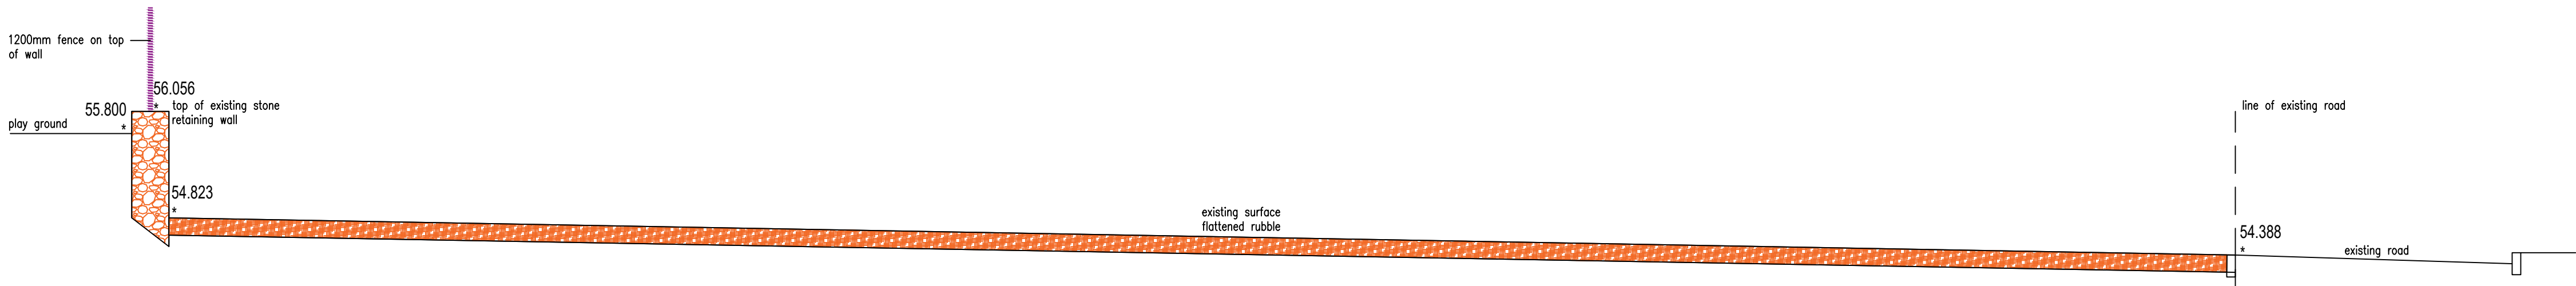

SECTION B-B EXISTING PROFILE OF GROUND

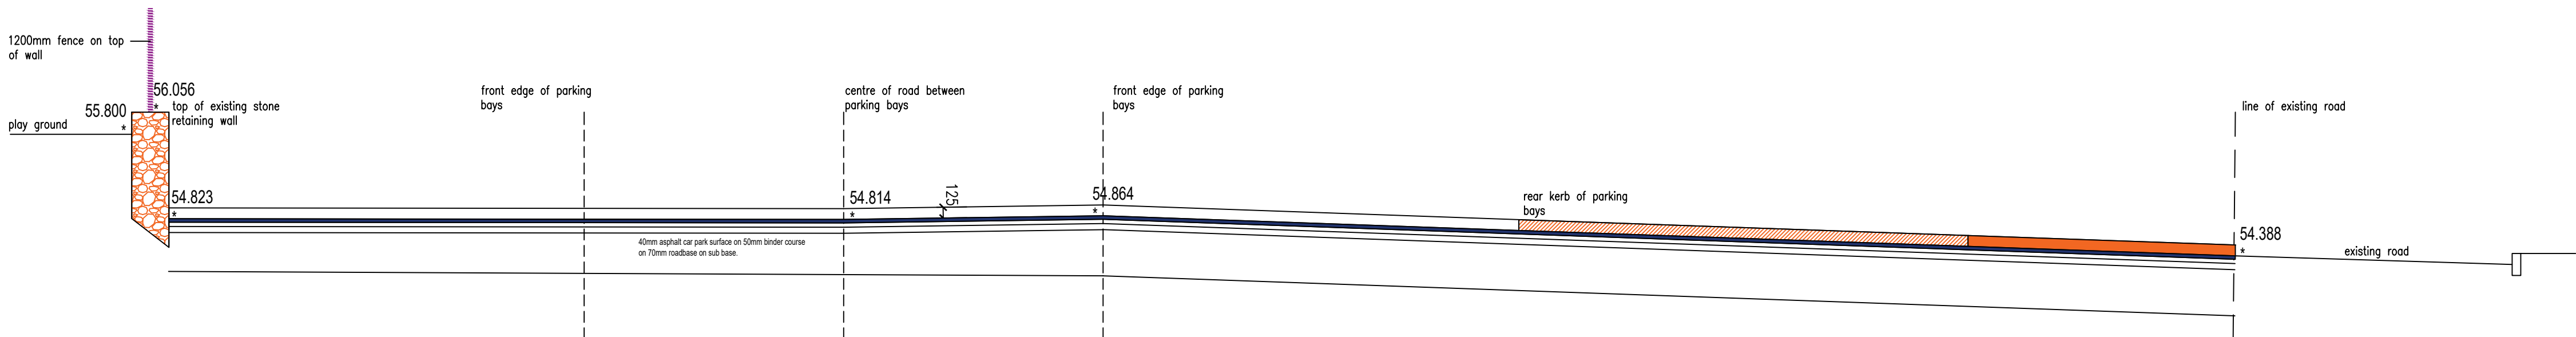

SECTION B-B PROPOSED PROFILE OF GROUND

NOTES

1. All dimensions in millimetres unless otherwise stated.

Rev	Details	Dr	Ch	Apr	Date



PROPERTY & REGENERATION
Nicola Pearce BSc(Hons) DipTP MRTPI
DIRECTOR OF ENVIRONMENT AND REGENERATION
THE QUAYS, BRUNEL WAY
BAGLAN ENERGY PARK SA11 2GG
www.npt.gov.uk

Project
**COEDFFRANC PRIMARY
SCHOOL NEW CAR PARK**

Drawing Title
**EXISTING AND PROPOSED
SECTIONS**

File No.		Property Ref. No.			
Drawn	wgh	Checked		Approved	
Date	DEC 2025	Date		Date	
Scales	1:50@A1				
Drawing No. A1330 - 102					Rev.