
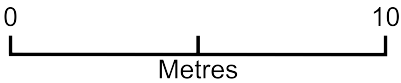


Proposed Garden Office at 21 Smithfield Road

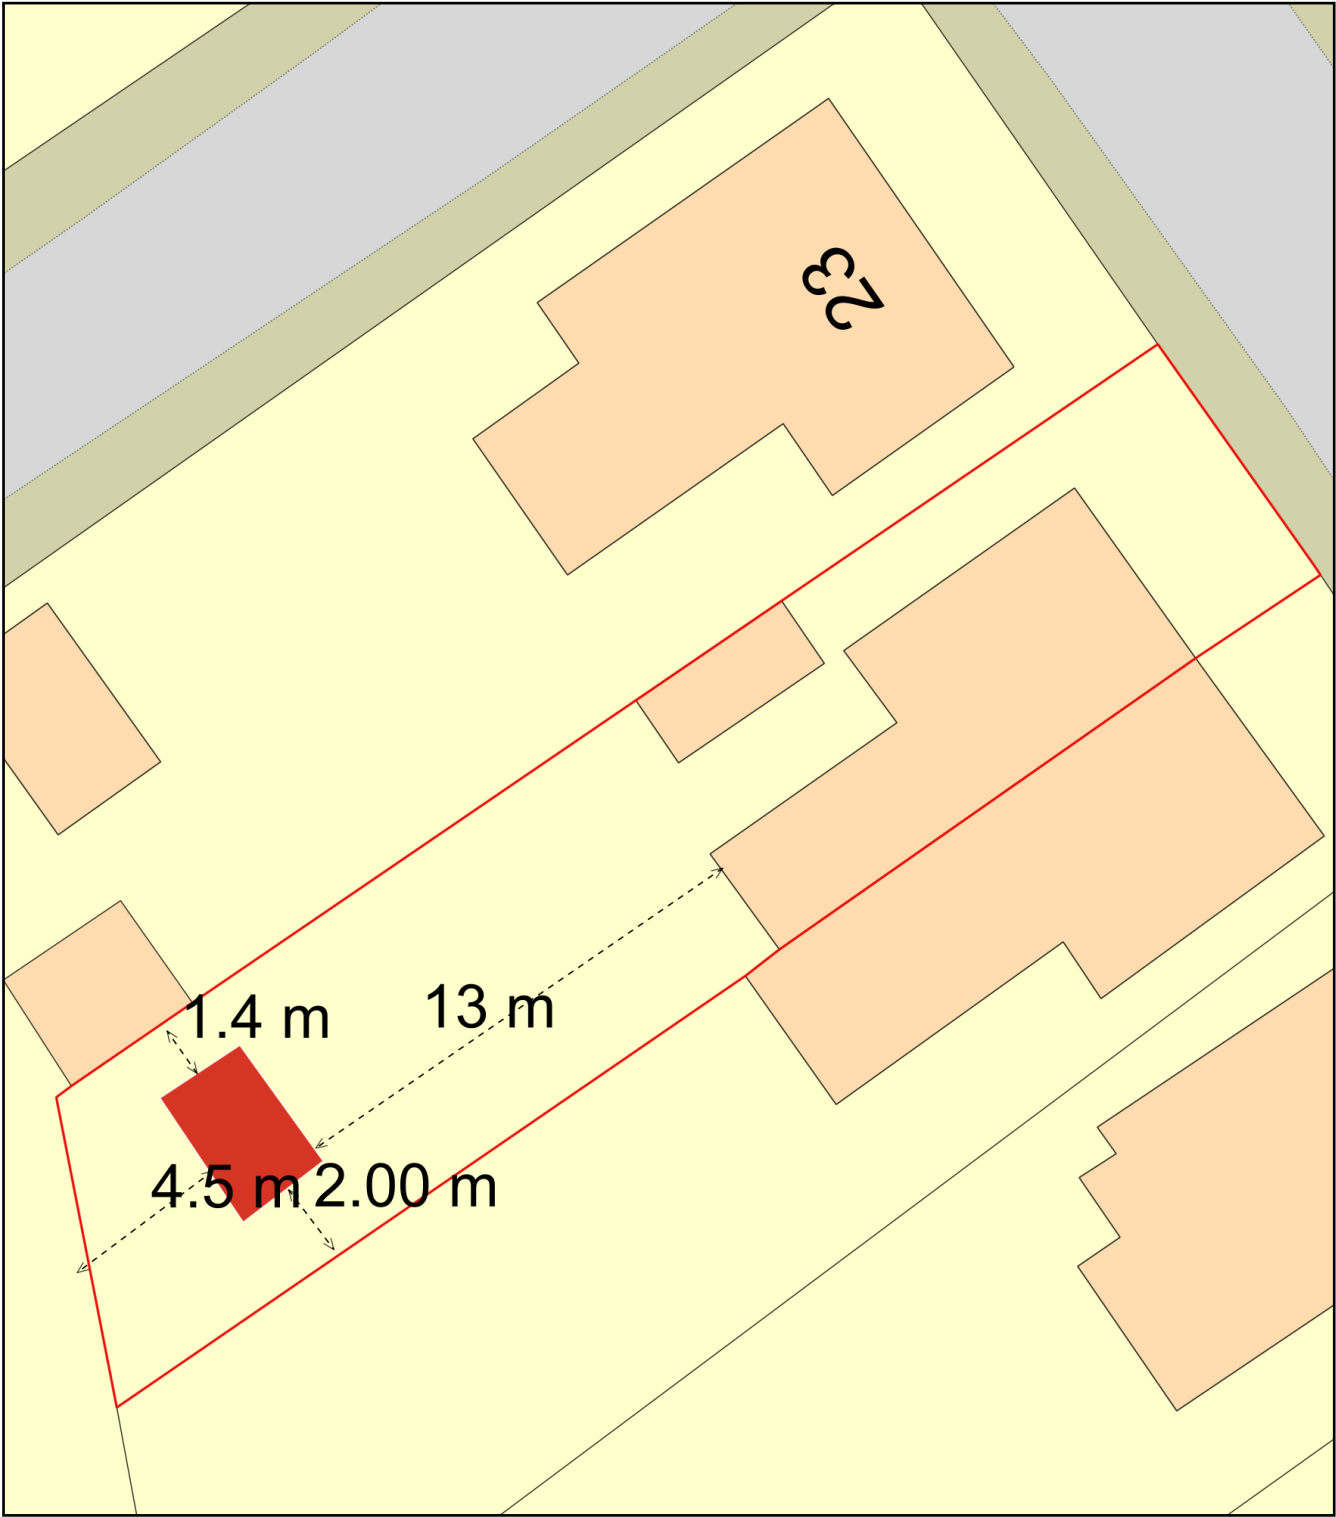

Plan Produced for: Gareth Hughes

Date Produced: 18 Dec 2025

Plan Reference Number: TQRQM25352110131327

Scale: 1:200 @ A4