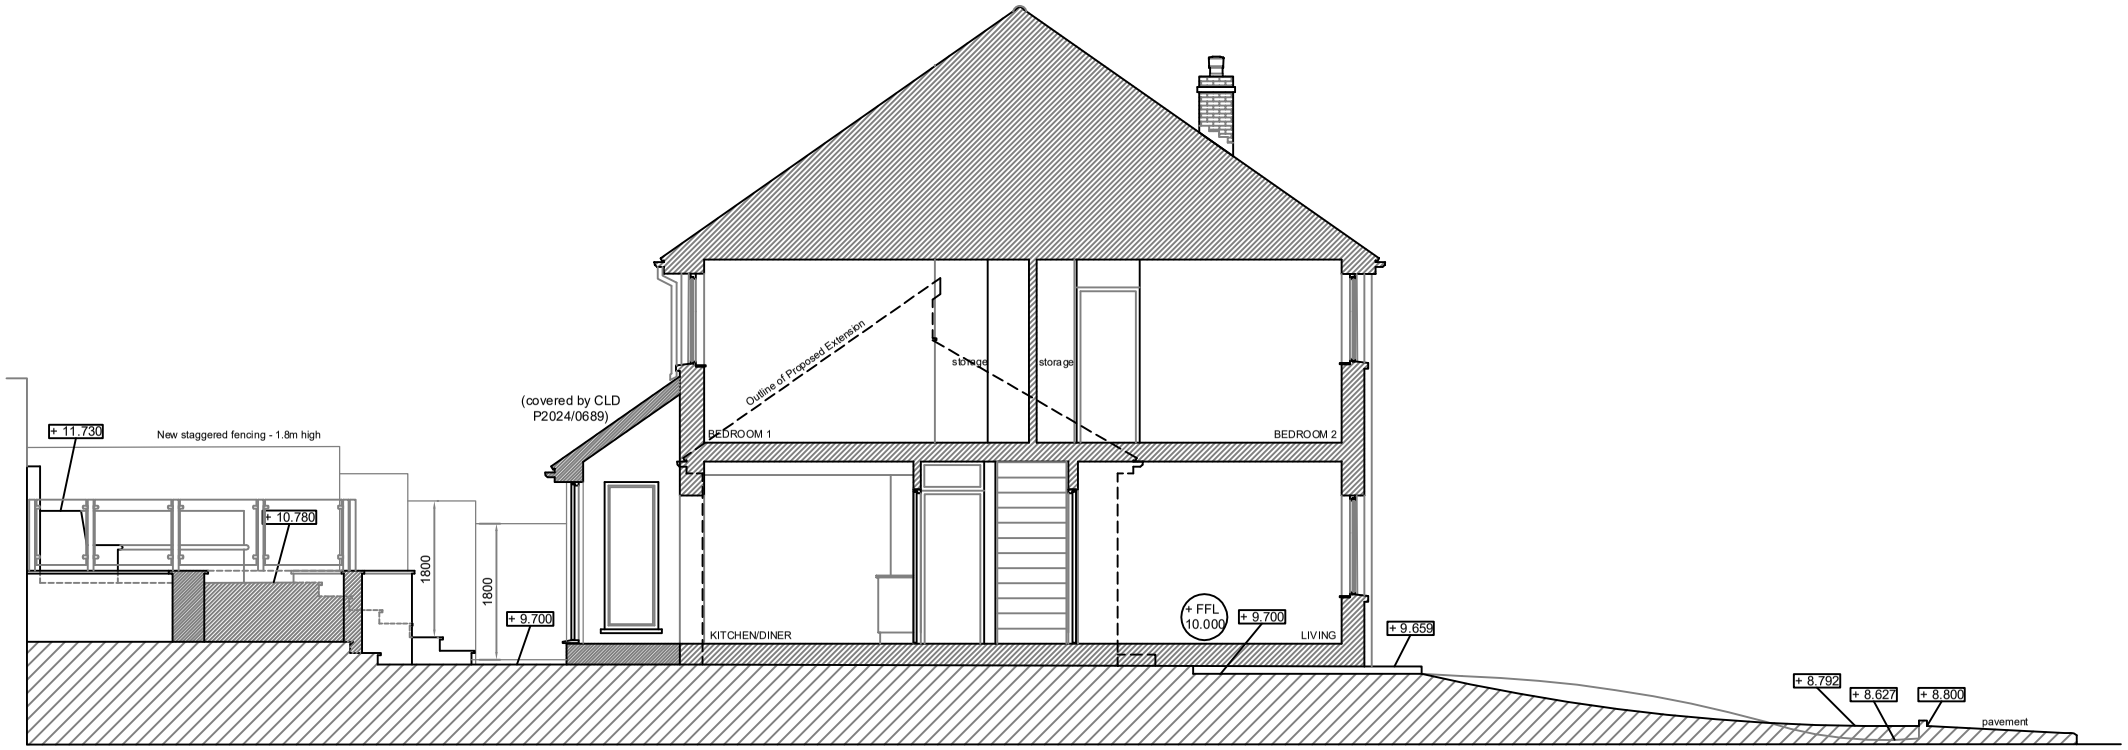

PROPOSED SITE SECTION 'A-A'

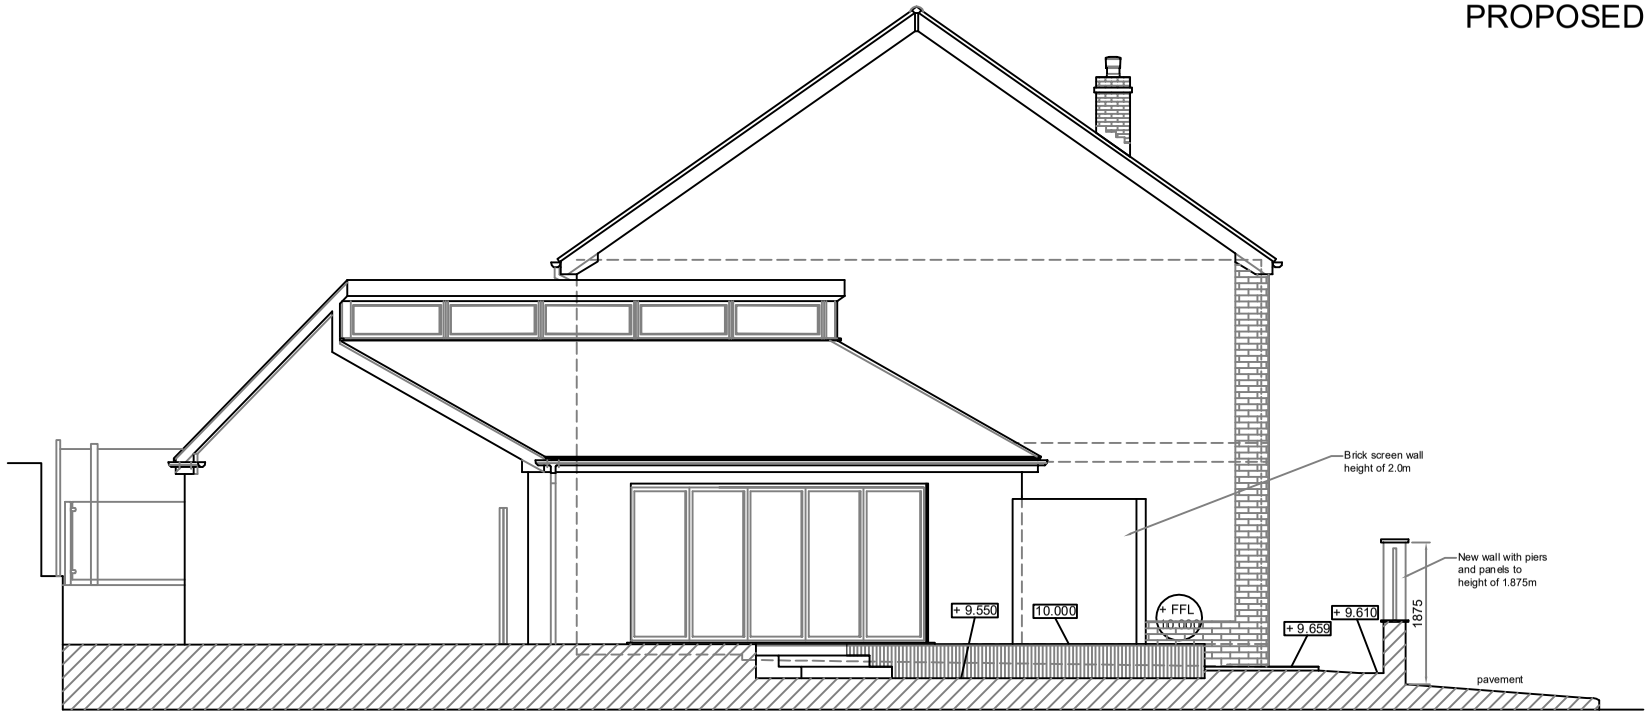

PROPOSED SITE SECTION 'B-B'

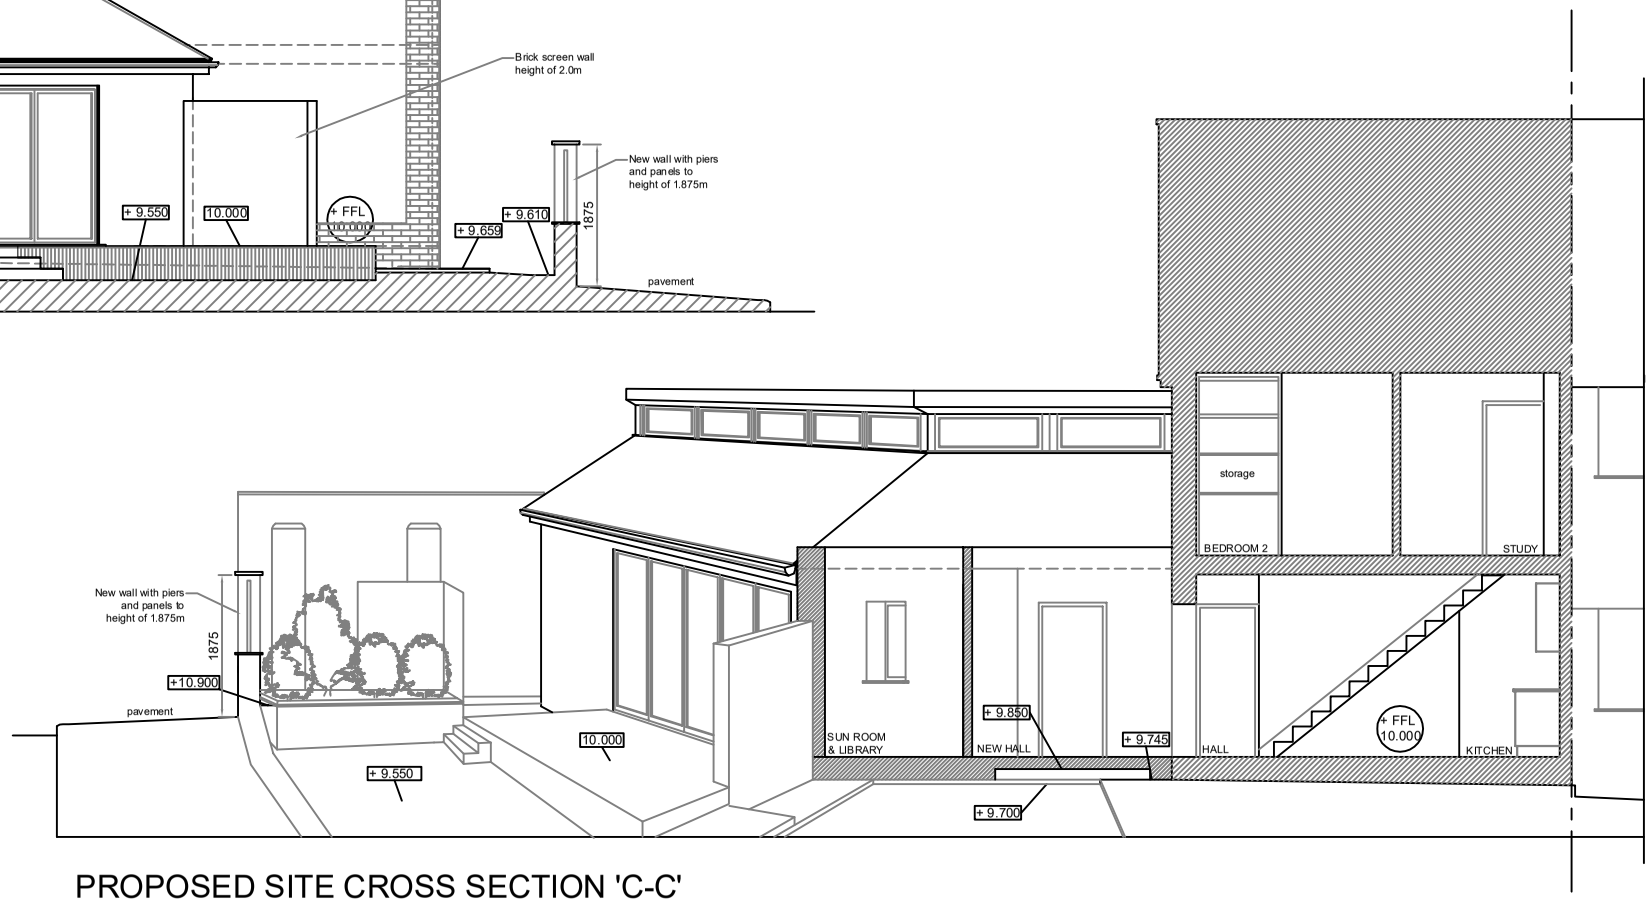

PROPOSED SITE CROSS SECTION 'C-C'

Rev	Description	Date
D	Existing & Proposed Site Sections added to drawing set.	17/12/25
C	Plans amended as advised.	12/11/25
B	Plans amended with Side Extension as advised. Finishes list added.	20/10/25
A	Elevations added with 3 options proposed.	15/10/24

07800 789453
01639 282789
carolineg@seagreydesign.co.uk
www.seagreydesign.com
design for: extensions / house renovations / conversions

SEAGREY

Site

RUTH & HUW HOWELL
74 PINE VALLEY
CWMAVON, PORT TALBOT SA12 9NG

Dwg Title

PROPOSED BUILDING
SITE SECTIONS
GENERAL ARRANGEMENT

Drawn By:	Date:
CLG	15/05/2024
Scale: 1:100 @ A3L	Dwg No: 24-457P/113

REV A B C D